1:500

0 10m 20m 30m 40m 50m

Ordnance Survey, (c) Crown Copyright 2018. All rights reserved. Licence number 100022432

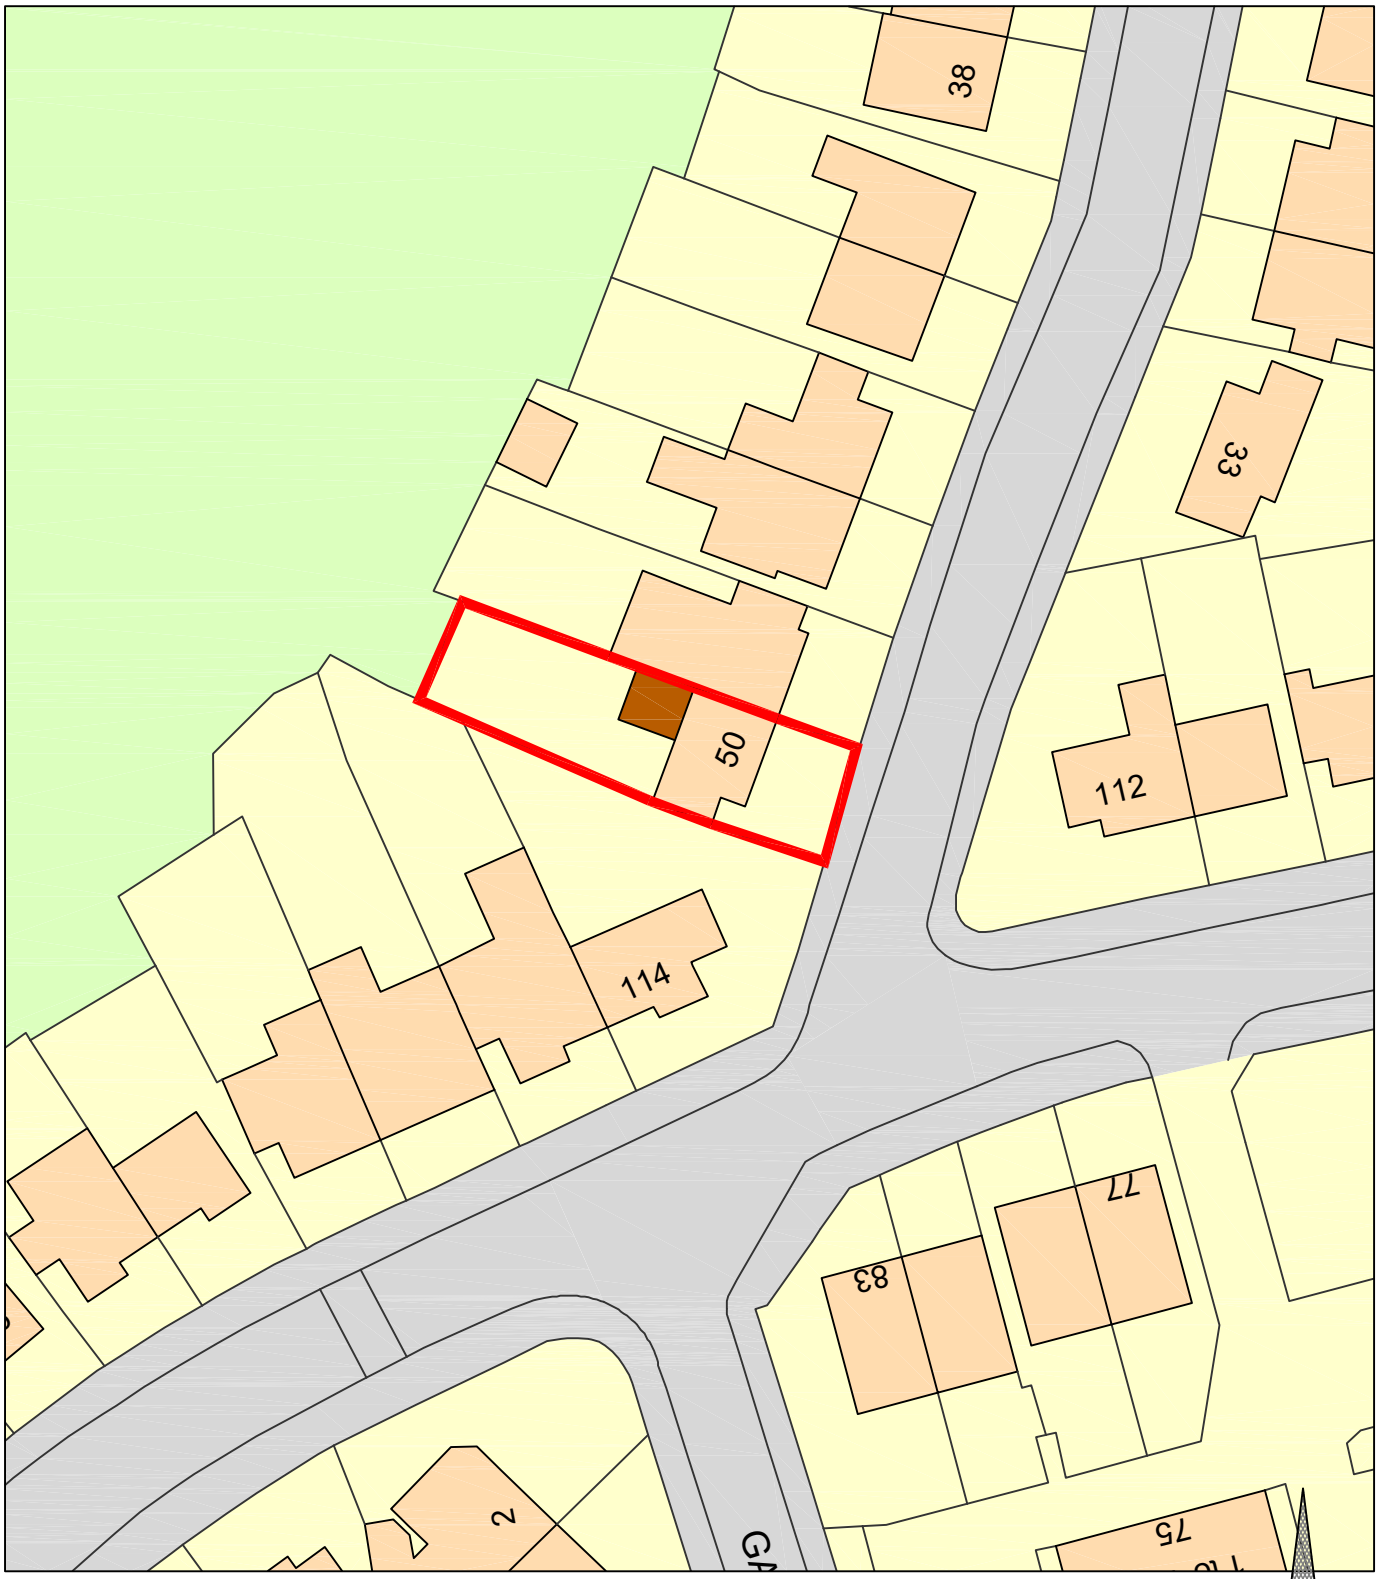

PROPOSED SITE PLAN - SCALE 1:500

LEGEND

Denotes proposed rear single storey extension.

Mrs Nash	PROJECT *50 Scott Road, Prestwich, Manchester, M25 9GN*	SCALE *As Noted* / DATE *May 2024*	DRAWING No *2*