




EXISTING SIDE ELEVATION

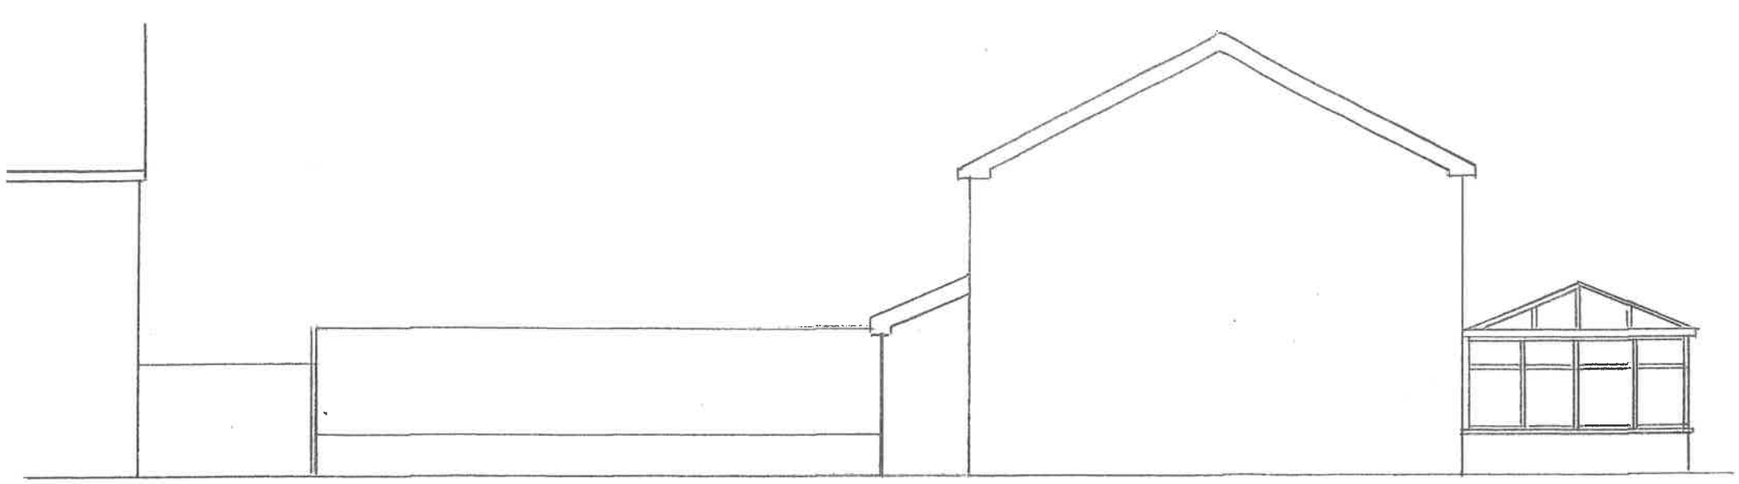

REAR ELEVATION

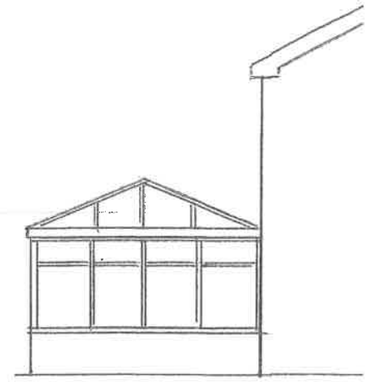

SIDE ELEVATION

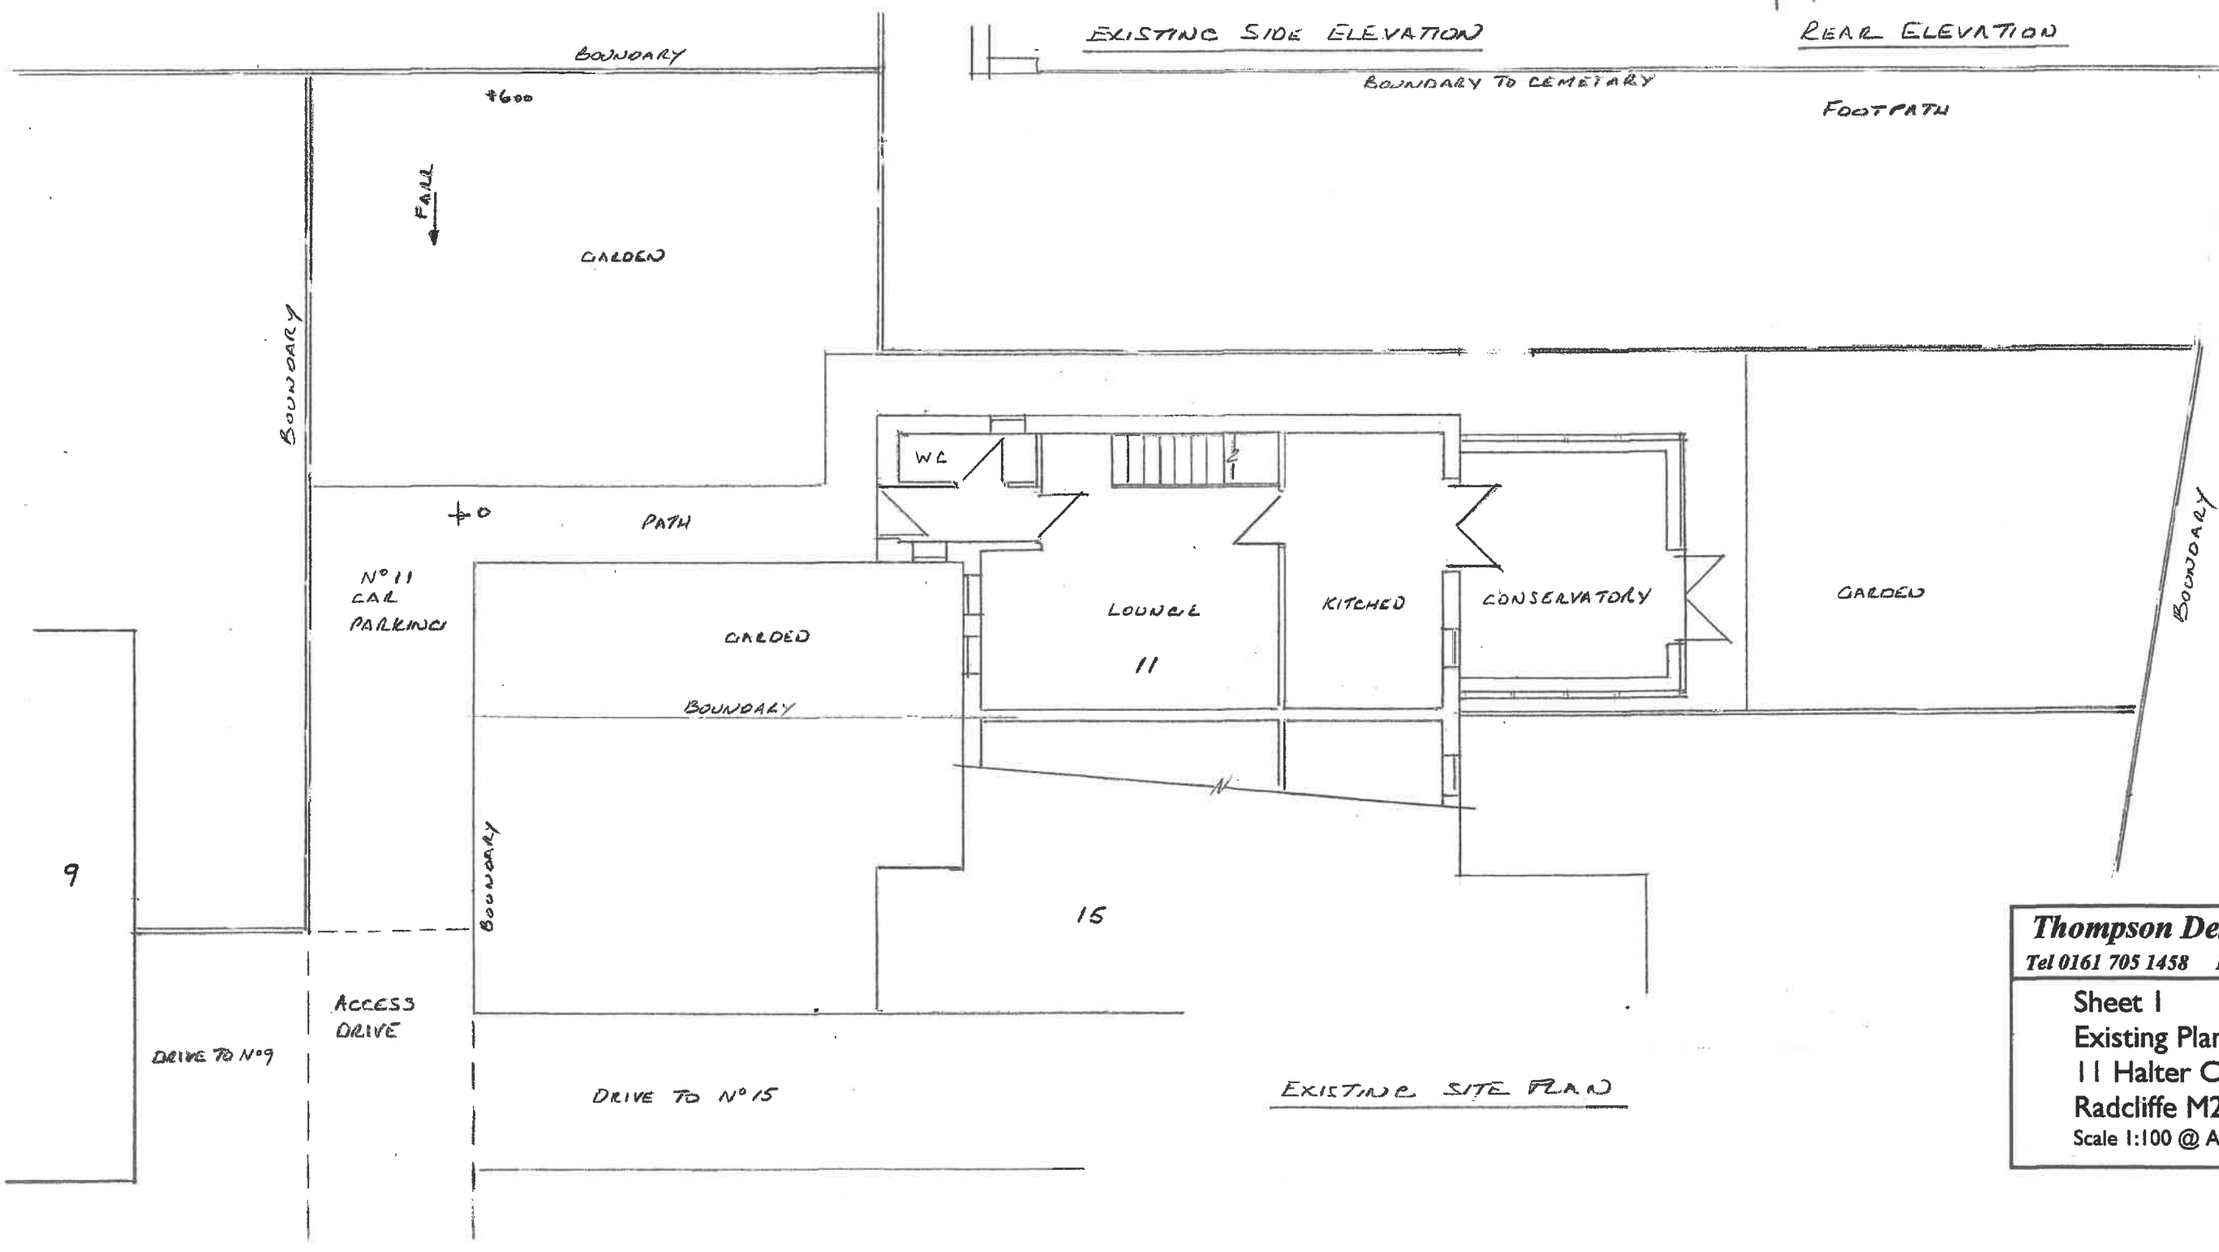

EXISTING SITE PLAN

Thompson Designs
Tel 0161 705 1458 Mob 07884 318634

Sheet 1
Existing Plans and Elevations
11 Halter Close
Radcliffe M26 4BH
Scale 1:100 @ A3 Date February 2022