
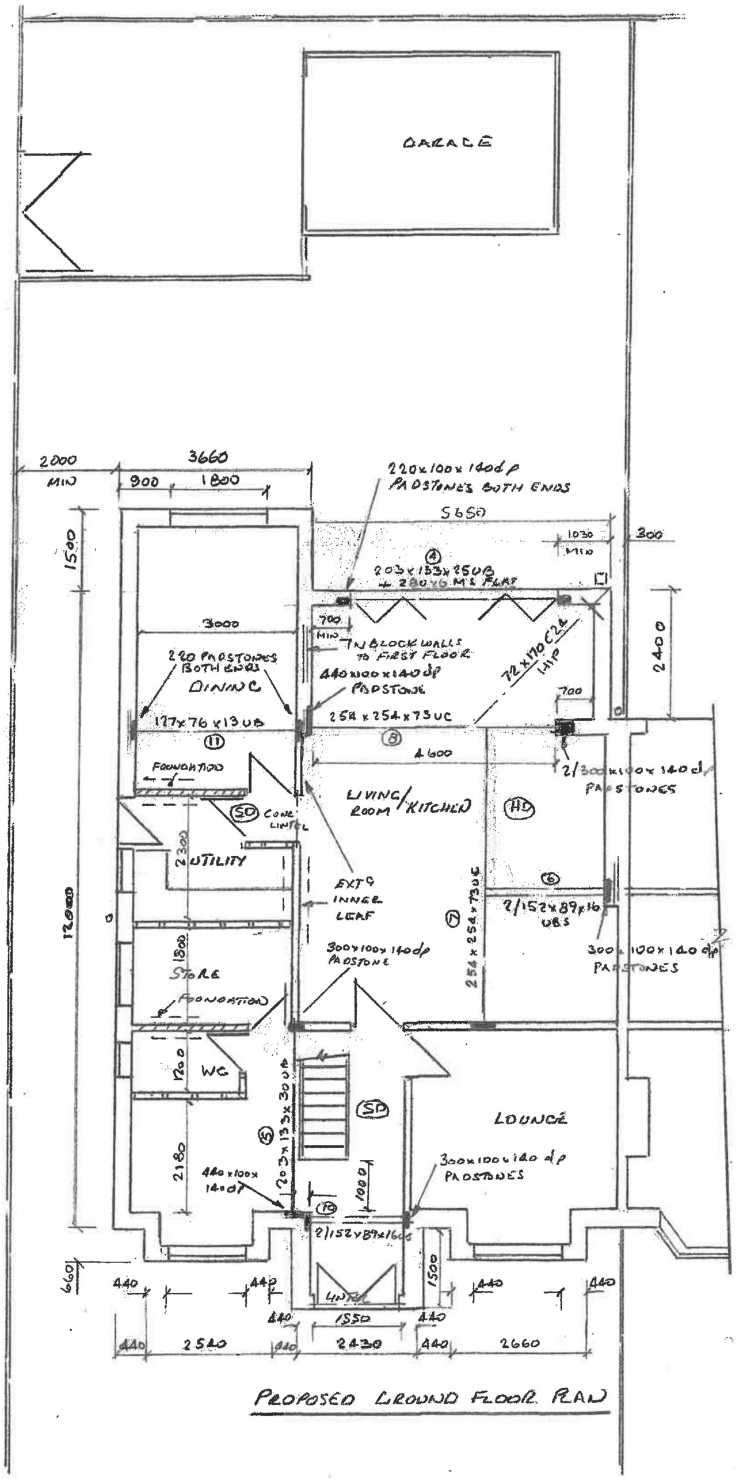


PROPOSED GROUND FLOOR PLAN

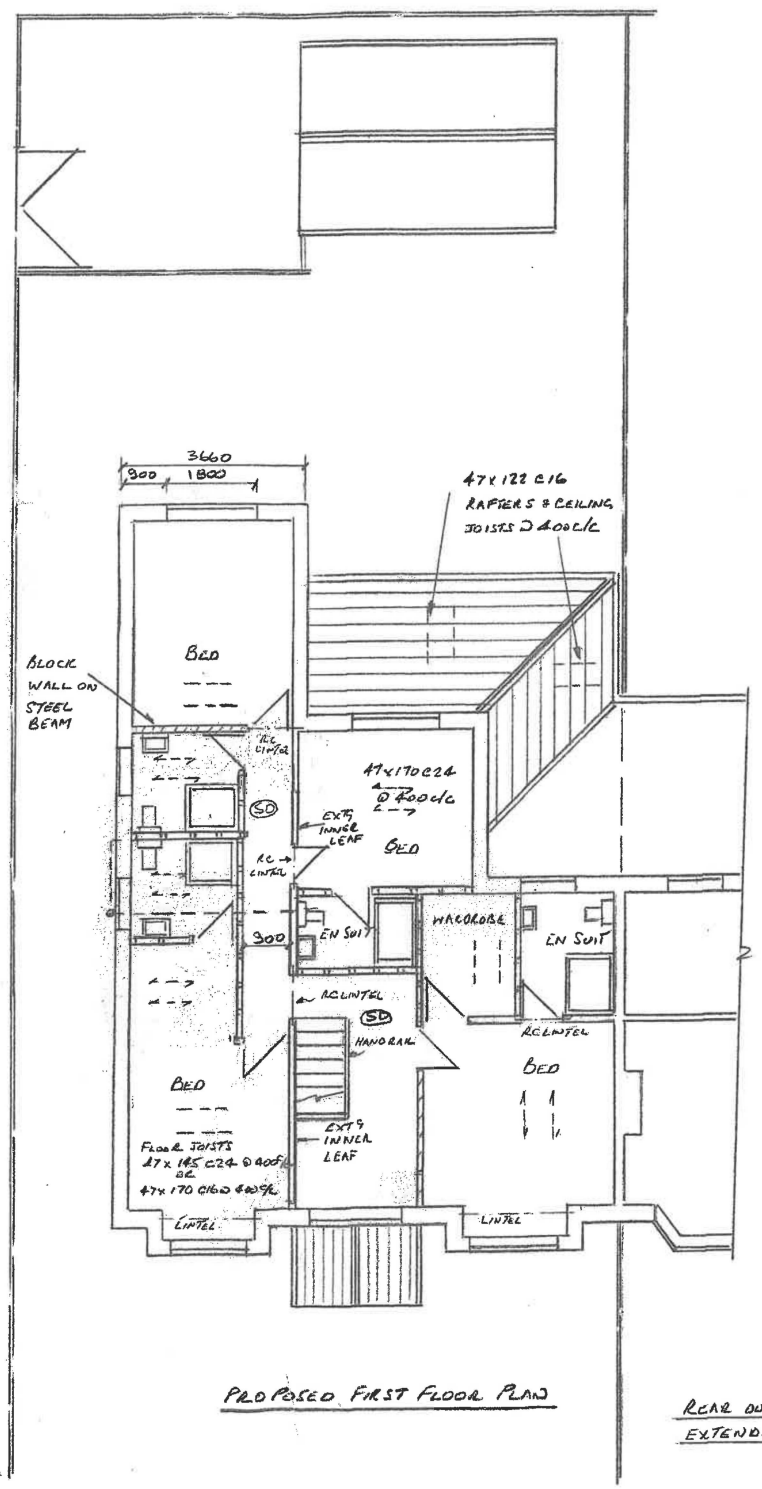

PROPOSED FIRST FLOOR PLAN

NOTE
FOR FULL STRUCTURAL DETAILS SEE FOX X LTD CALCULATIONS REF F 9658 SHEETS 1 TO 10

SIDE OUTER LEAF OF EXISTING HOUSE TO BE REMOVED AFTER SIDE EXTENSION WALLS BUILT

LEV 2 MARCH 24
REAR OUTRIGGER EXTENDED BY 1500

Thompson Designs
Tel 0161 705 1458 Mob 07884 318634

Sheet 4
Proposed Plans
21 Thatch Leach Lane
Whitefield M45 6EN
Scale 1:100 @ A3 Date June 2023