Proposed attic conversion with rear dormer and new raised roof at 4 Windsor Road, Prestwich, Manchester

Drwg No. 01 Revision 0

Floor Plans & Elevations

Scale: 1 : 100 (A2 drwg size) Date: Feb 2022

FP Architecture & Planning
email: fparchiplanning@hotmail.com
tel: 07763680011


NOTES :
Copyright in all documents and drawings prepared by the designer and any works executed from these documents and drawings shall, unless otherwise agreed, remain the property of the designer and must not be reproduced by, lent or disclosed to , a third party without the written consent of Fahad Patel.
DO NOT SCALE OFF THIS DRAWING.
All dimensions to be checked on site and any discrepancies to be referred to the architectural designer before proceeding.
ALL LEVELS TO BE CHECKED ON SITE.
All discrepancies between information shown on the drawings and the information in the specification to be referred to the architectural designer prior to proceeding.
All component sizes and references to be checked prior to ordering of materials.
Positions and designation (i.e. combined, surface water or foul) of existing drain runs on site are to be checked / confirmed by the building contractor prior to commencement of any drainage works. Any existing drains, to which additional connections are to be made, are also to be checked as necessary to ensure that they are suitable to accommodate additional capacity and the type of effluent being connected.
All relevant boundary positions to be checked prior to proceeding.

4 Windsor Road, Prestwich, Manchester

Scale 1 : 100


0 1 2 3 4 5 10

SCALE BAR 1:100

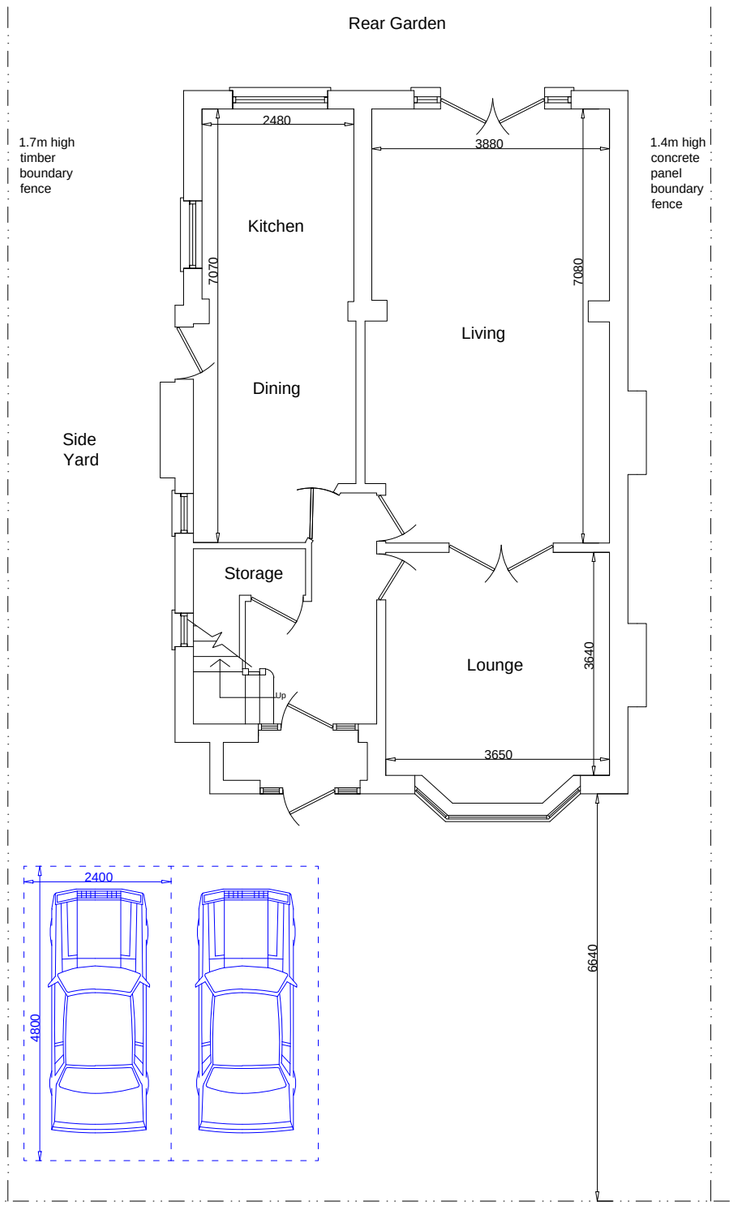


Existing Ground Floor Plan

Parking Layout

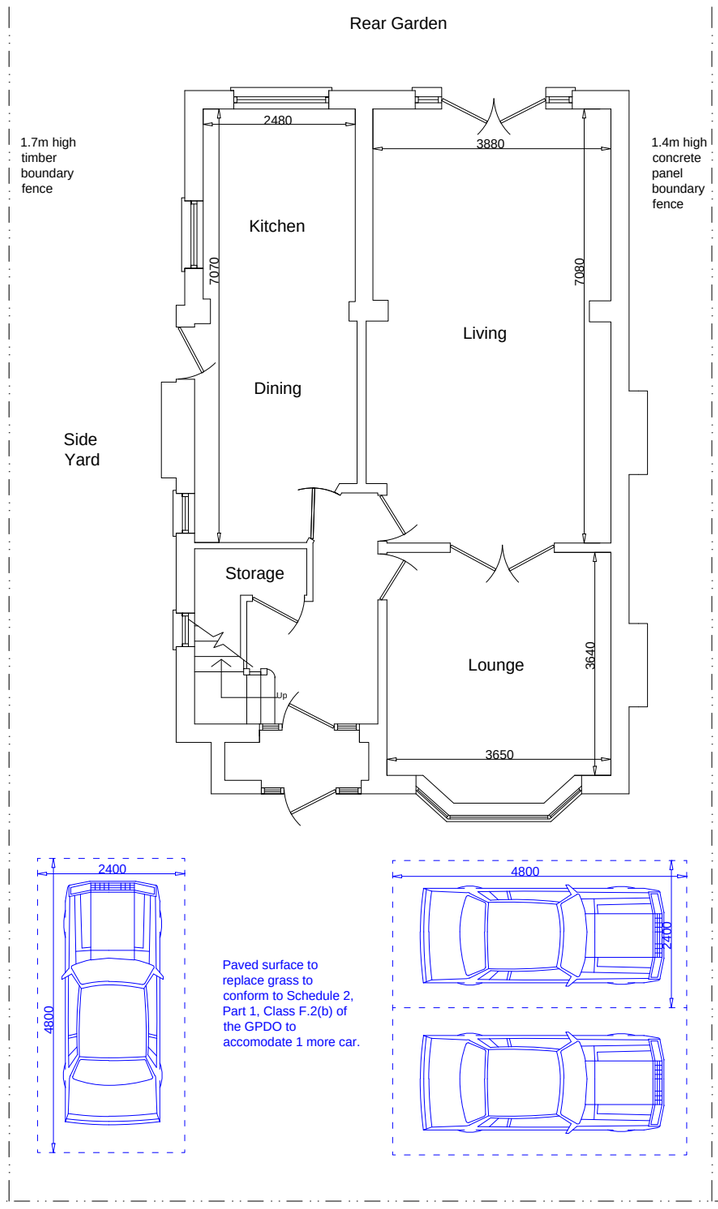


Proposed Ground Floor Plan

Parking Layout

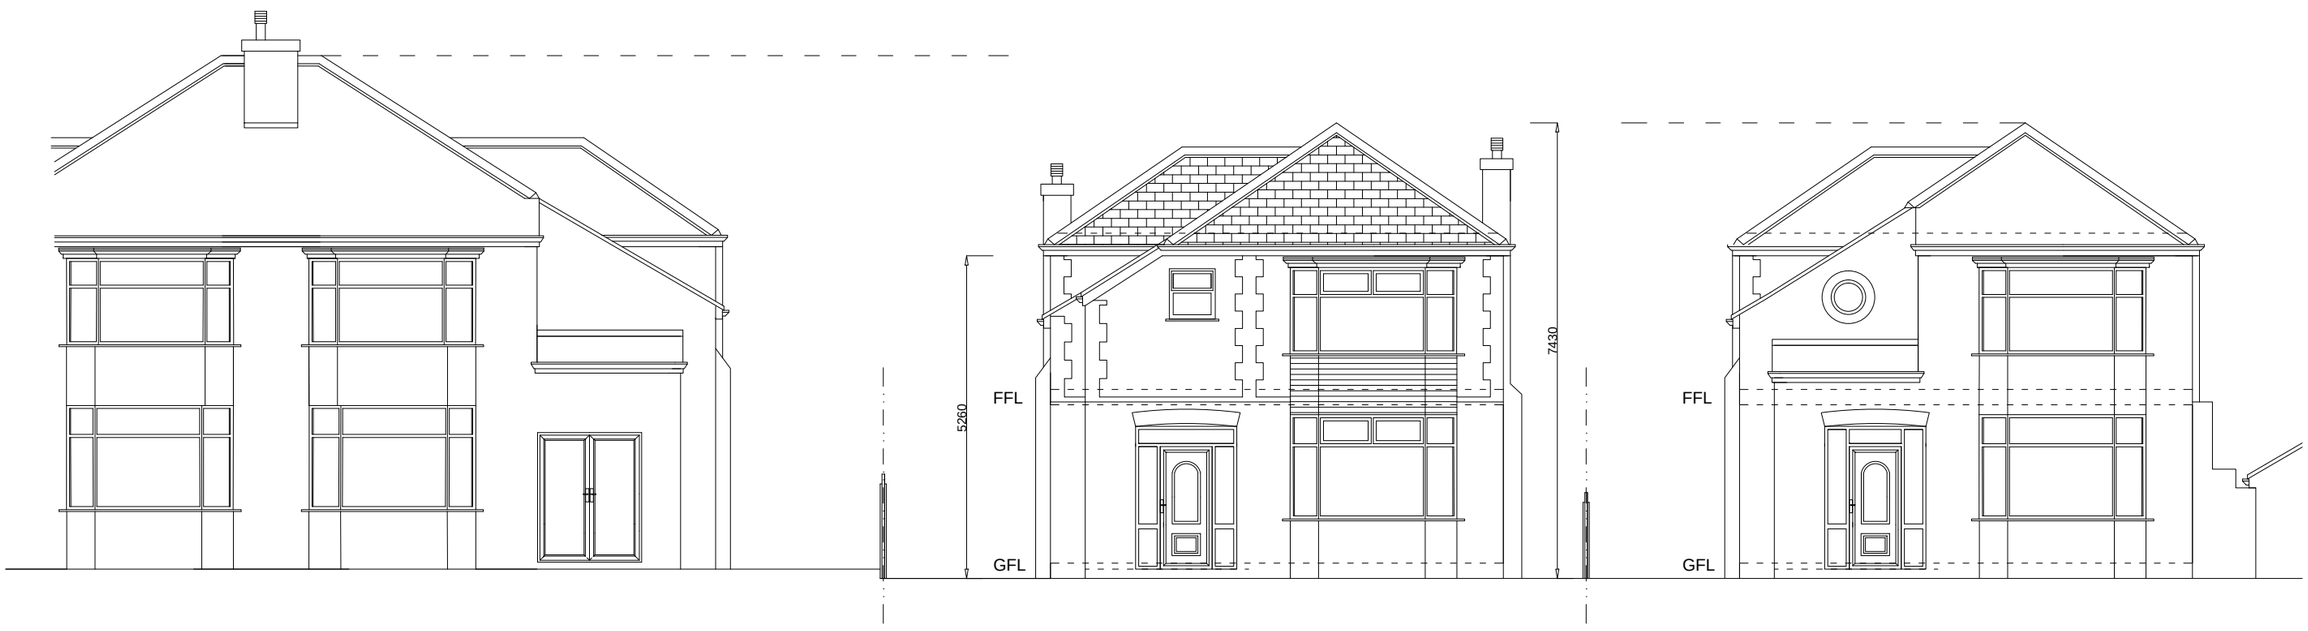

Existing Front Elevation
Street Scene

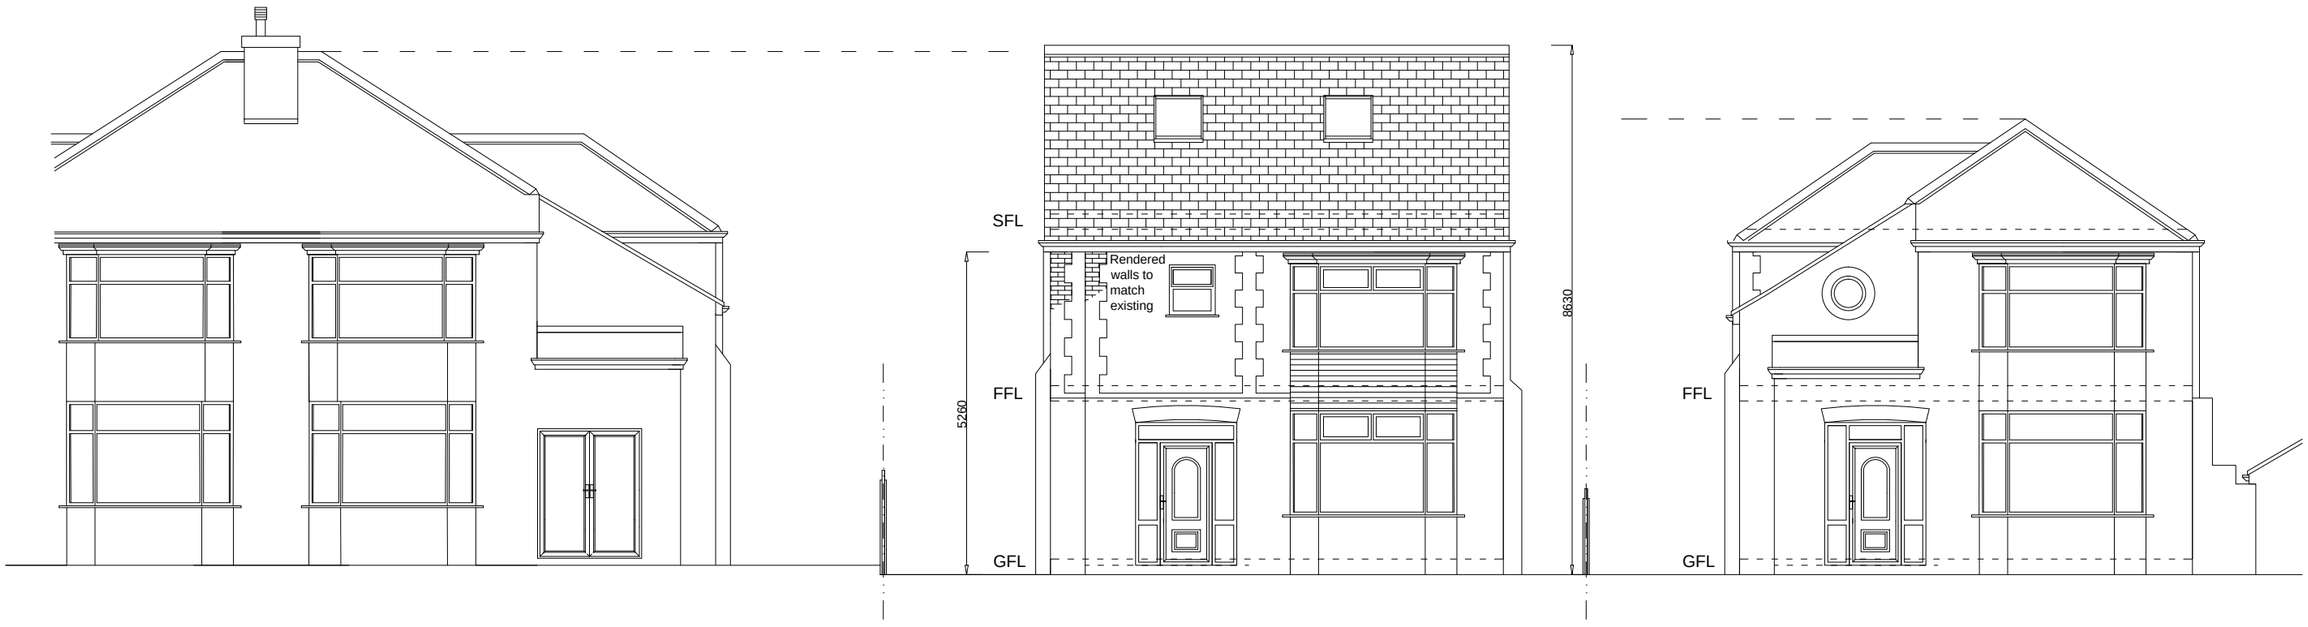

Proposed Front Elevation
Street Scene