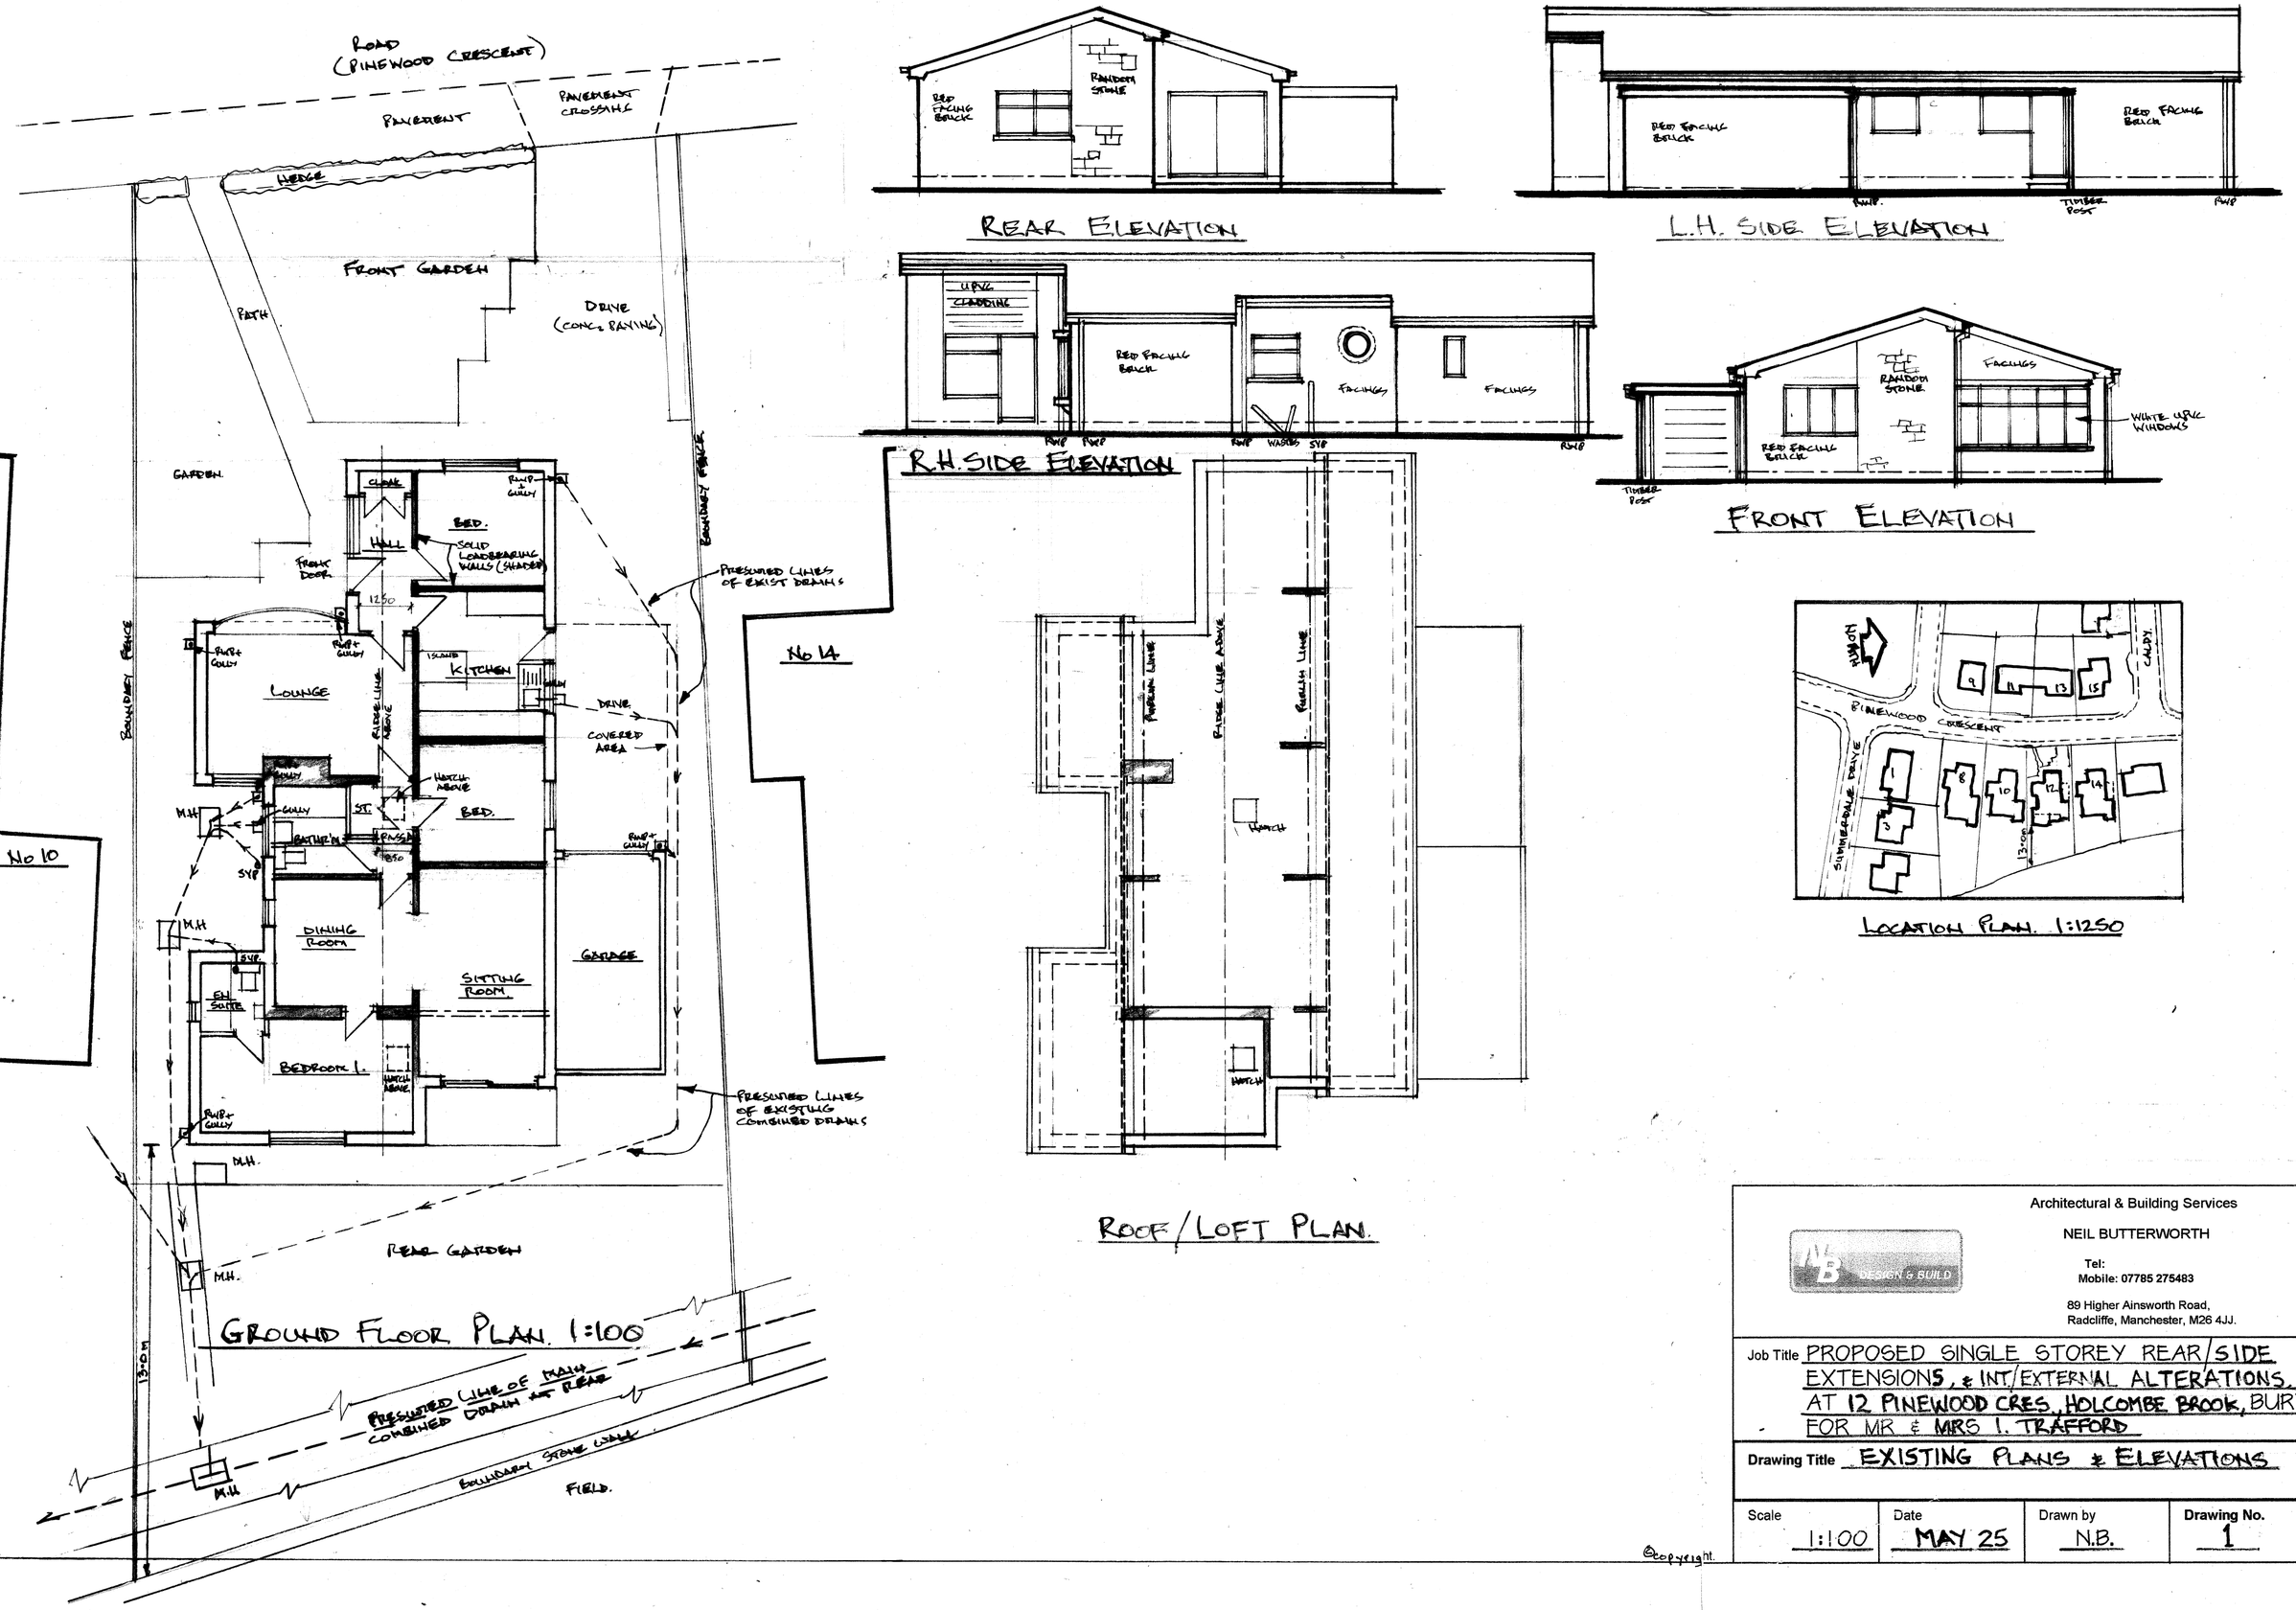


GROUND FLOOR PLAN. 1:100

REAR ELEVATION

L.H. SIDE ELEVATION

R.H. SIDE ELEVATION

FRONT ELEVATION

ROOF/LOFT PLAN.

LOCATION PLAN. 1:1250

Architectural & Building Services
NEIL BUTTERWORTH
Tel:
Mobile: 07785 275483
89 Higher Ainsworth Road,
Radcliffe, Manchester, M26 4JJ.

Job Title: PROPOSED SINGLE STOREY REAR/SIDE EXTENSIONS, & INT/EXTERNAL ALTERATIONS. AT 12 PINEWOOD CRES, HOLCOMBE BROOK, BURY. FOR MR & MRS I. TRAFFORD

Drawing Title: EXISTING PLANS & ELEVATIONS

Scale	Date	Drawn by	Drawing No.
1:100	MAY 25	N.B.	1

©Copyright.