
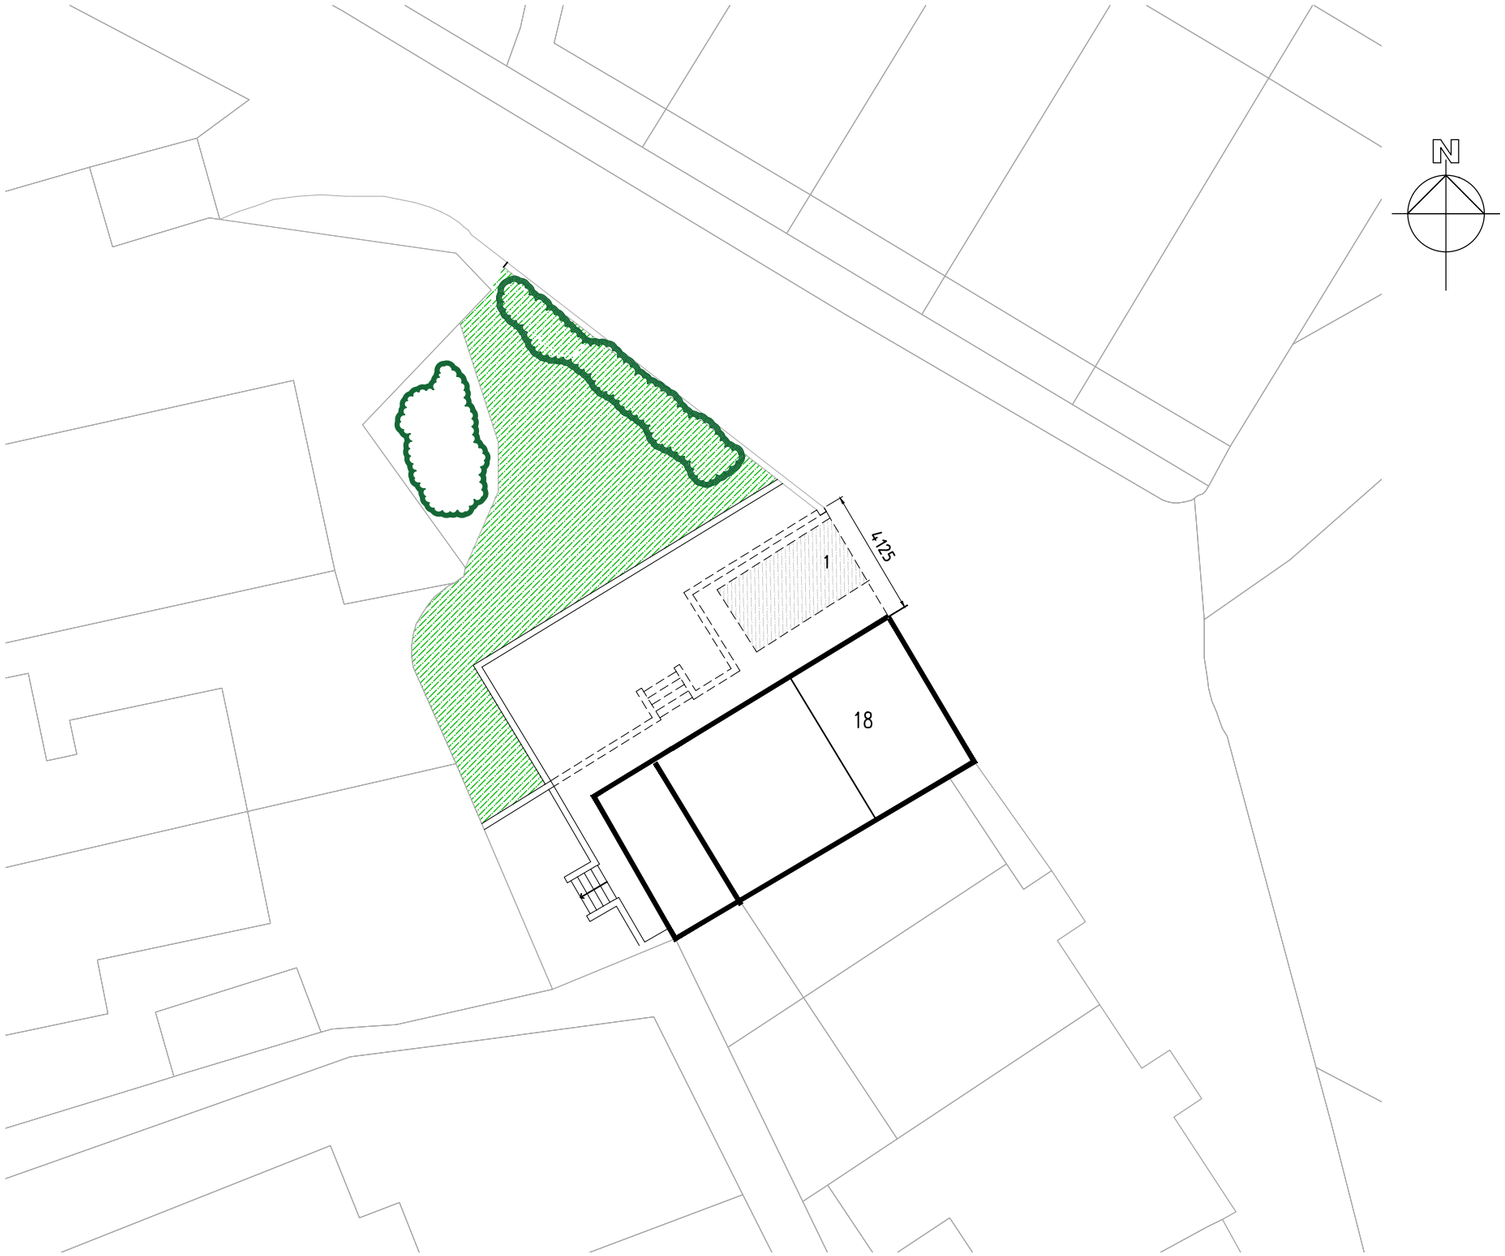



EXISTING SITE PLAN
1:200@A3

0 5 10 15 20m
1:200

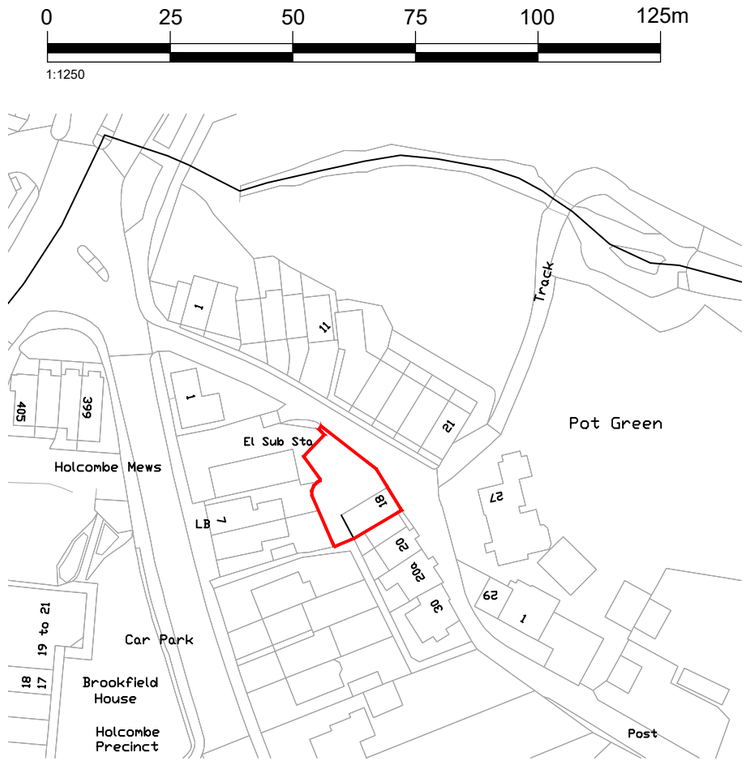


SITE LOCATION PLAN (255sqm)
1:1250@A3

| Rev | Amendments | Date | Ints |
|---|---|---|---|
| P1 | Amendments after planning comments | 22.10.24 | MG |

Mark Gordon Design + Associates

**Project**
18 POT GREEN,
RAMSBOTTOM, BL0 9RG

**Drawing Title**
SITE LOCATION PLAN
EXISTING SITE PLAN

| | |
|---|---|
| Drawn MG | Checked _ |
| Date OCT 2024 | Scale@A3 1 : 100 |

Drawing No. 18PG/299/PL
Rev. P1