




PROPOSED FRONT ELEVATION

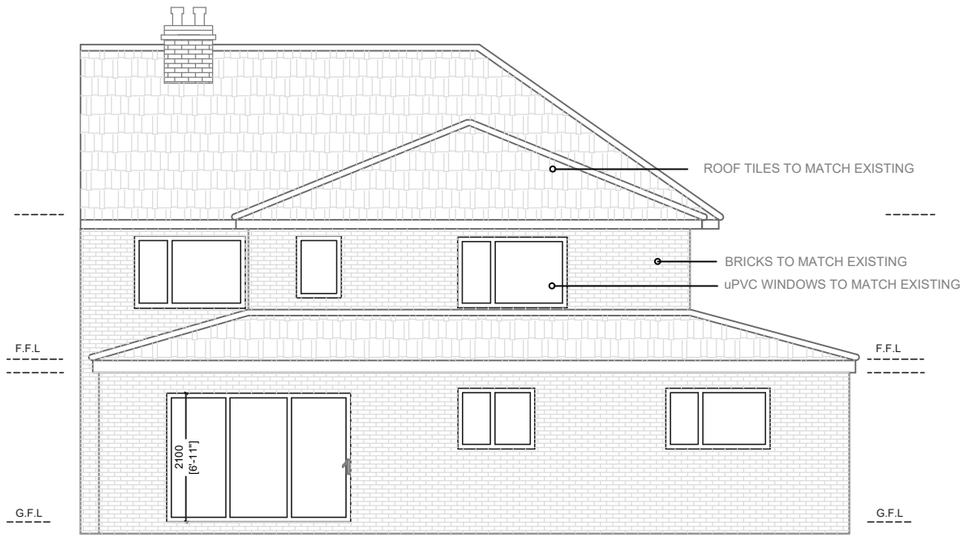

PROPOSED REAR ELEVATION

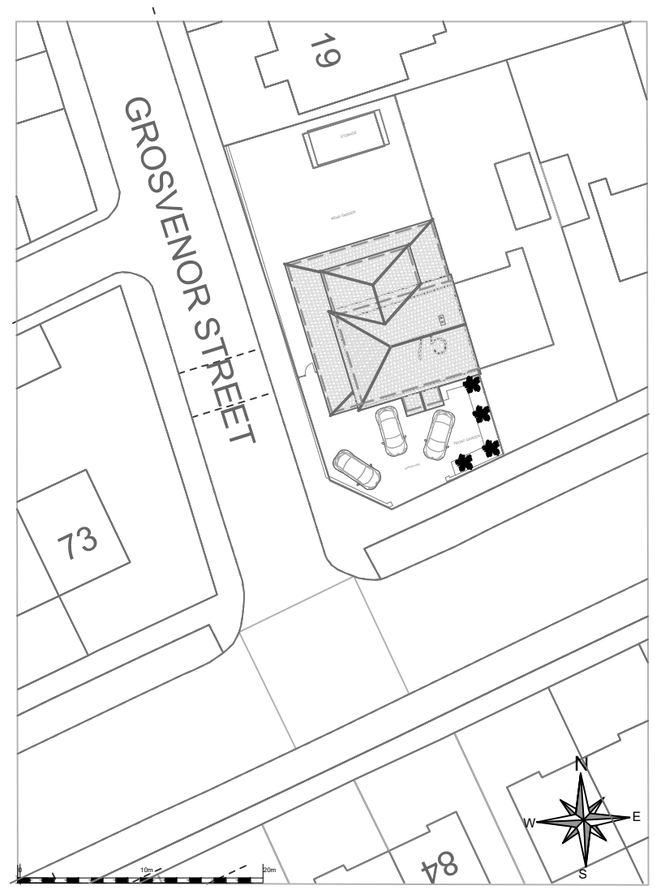


PROPOSED SITE/BLOCK PLAN @ Scale: 1: 500

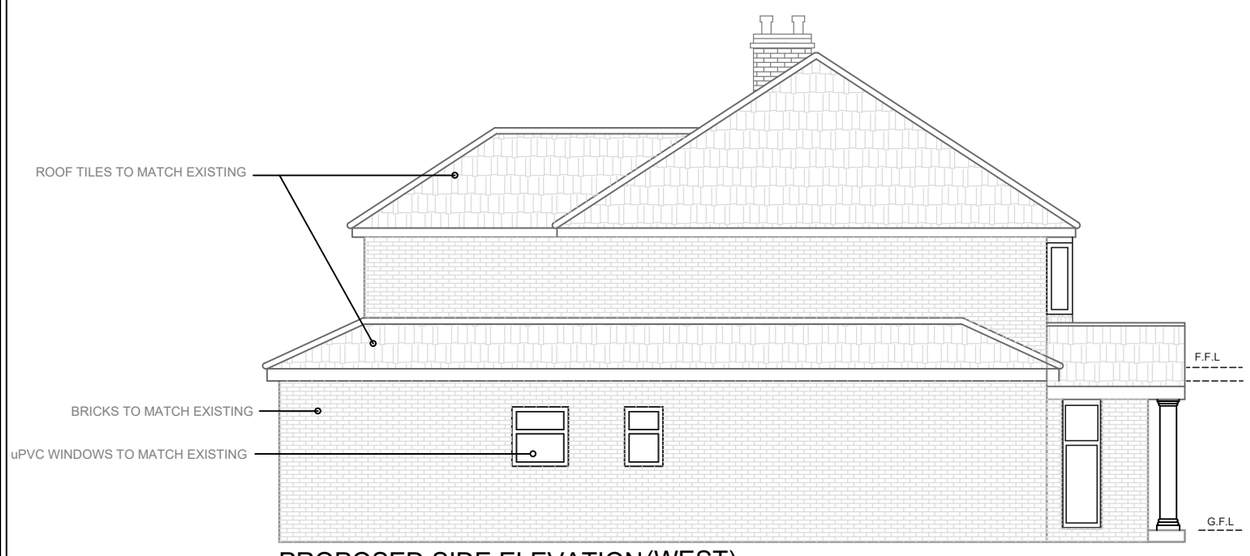

PROPOSED SIDE ELEVATION (WEST)




PROPOSED SIDE ELEVATION (EAST)

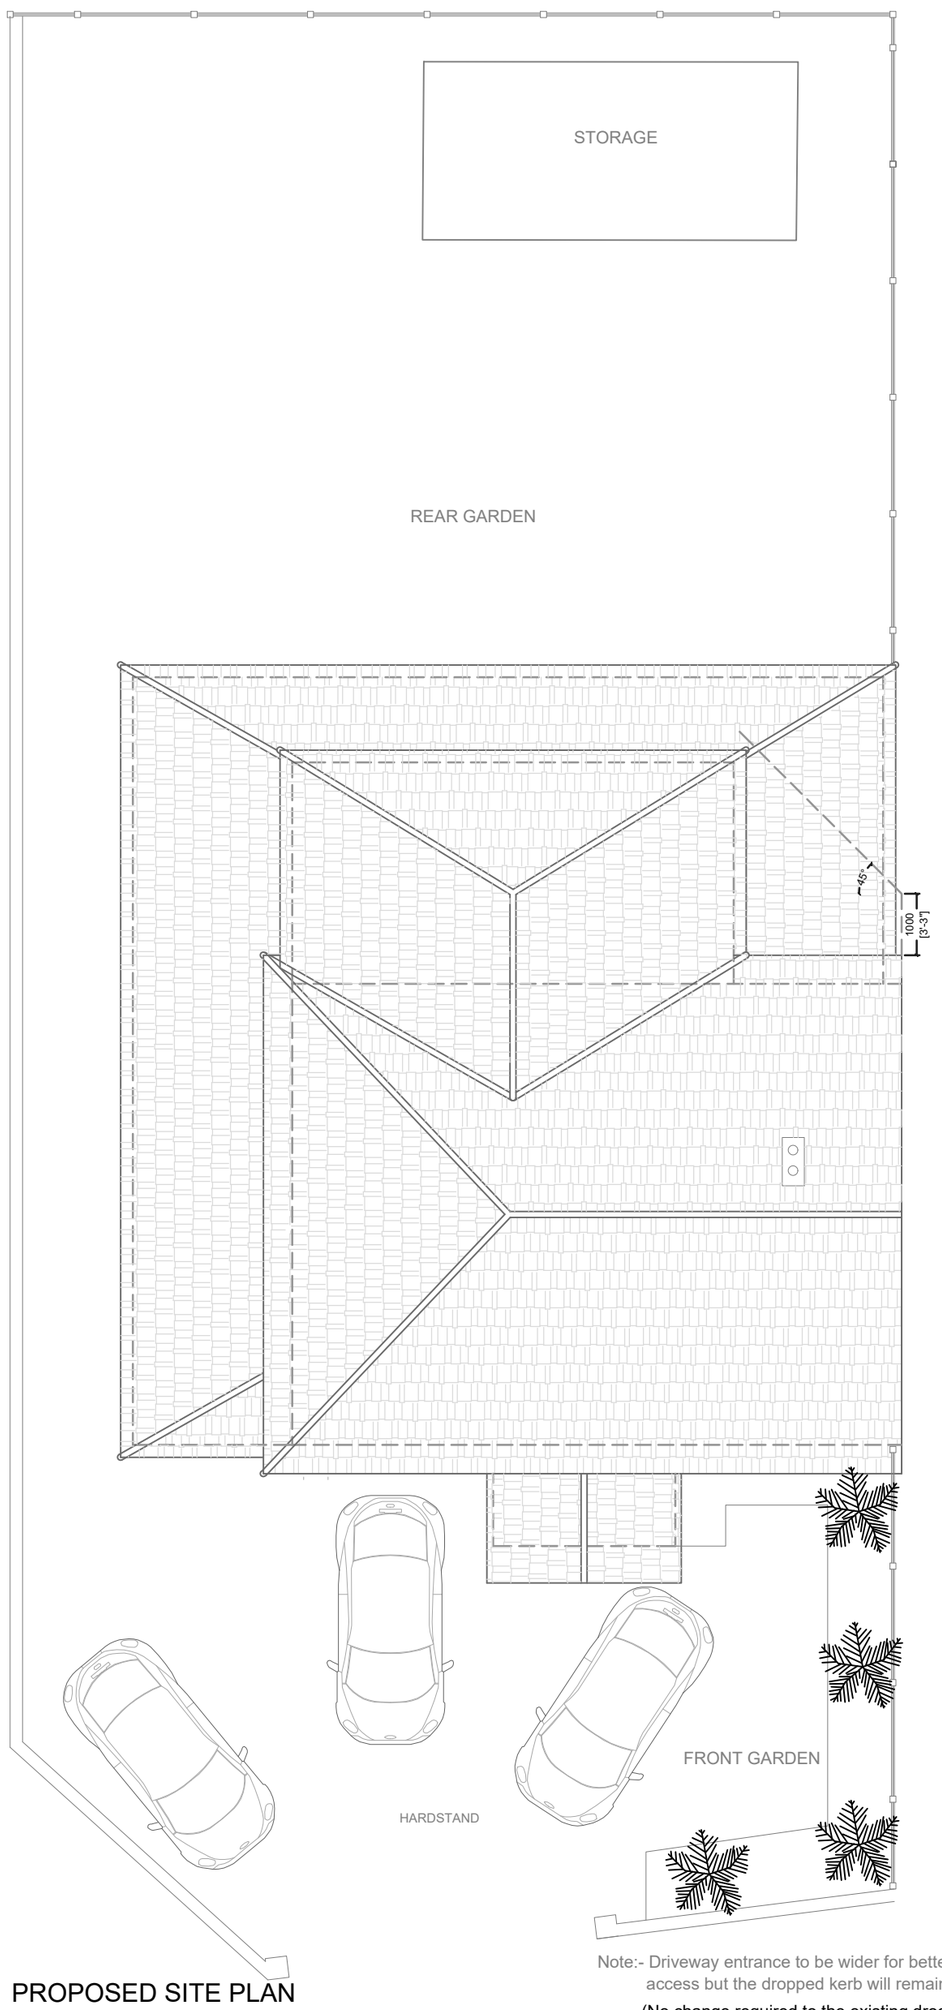


PROPOSED SITE PLAN

Note:- Driveway entrance to be wider for better access but the dropped kerb will remain as it is.
(No change required to the existing drooped kerb)

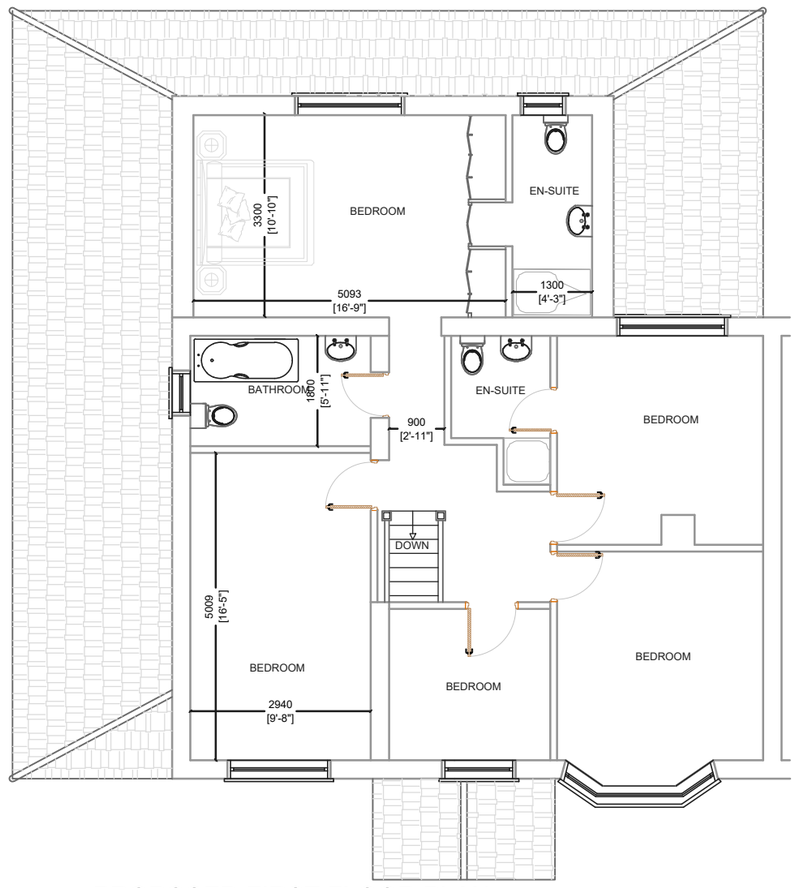

PROPOSED FIRST FLOOR PLAN

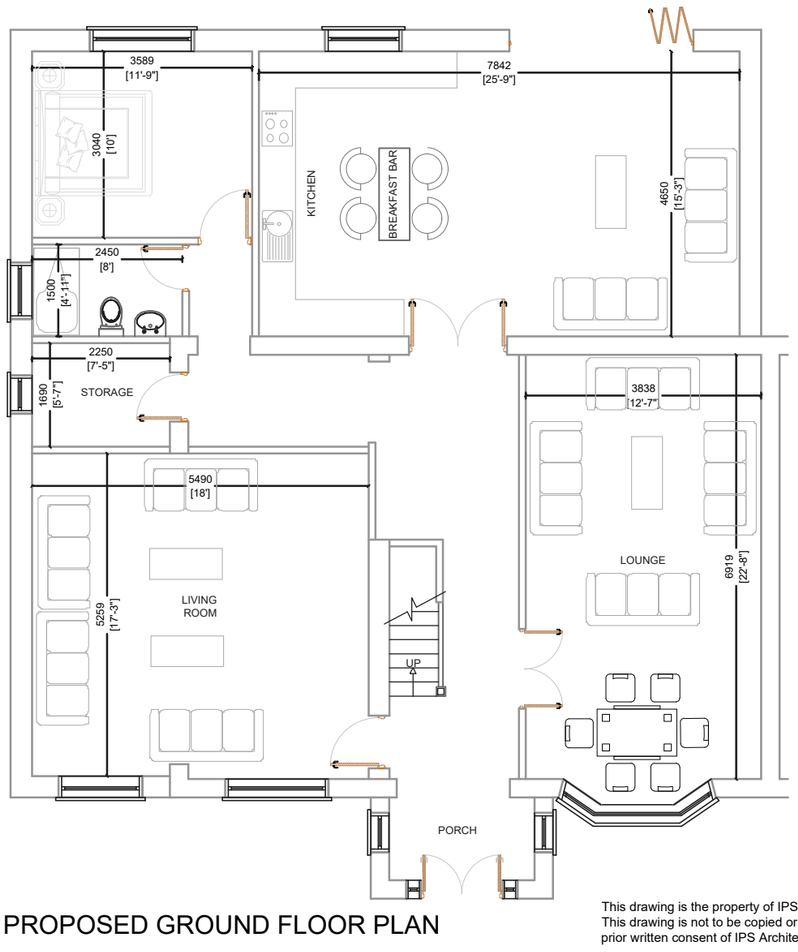

PROPOSED GROUND FLOOR PLAN

0 5m 10m

I Planning Services
email: ipsuk@live.co.uk
2A Cook Street,
Bury, Lancashire,
BL9 0RP,
0161 8717405

Proposed Floor plans and Elevations of 75 Parkhills Road, Fishpool, Bury BL9 9AR	Scale :1 : 100 on A2	All Dimensions in Meters	REV:	Proposed
	Ref:: IPS/R/75/BL99AR	Date : 04/03/2025	REV: SHT 2 of 2	

This drawing is the property of IPS Architects and copyright is reserved by them.
This drawing is not to be copied or disclosed by or to any unauthorized person without the prior written consent of IPS Architects.

Do not scale from this drawing.

All dimensions are to be checked on site prior to construction, manufacture of any components and ordering of materials and equipment.

Any discrepancies are to be reported to the architects for clarification.

All materials and workmanship to be accordance with the current British Standards and codes of practice.

This drawing is to be read in conjunction with all relevant Architectural Structural Engineers, Mechanical Engineers, Electrical Engineers and Specialists drawings and specifications.