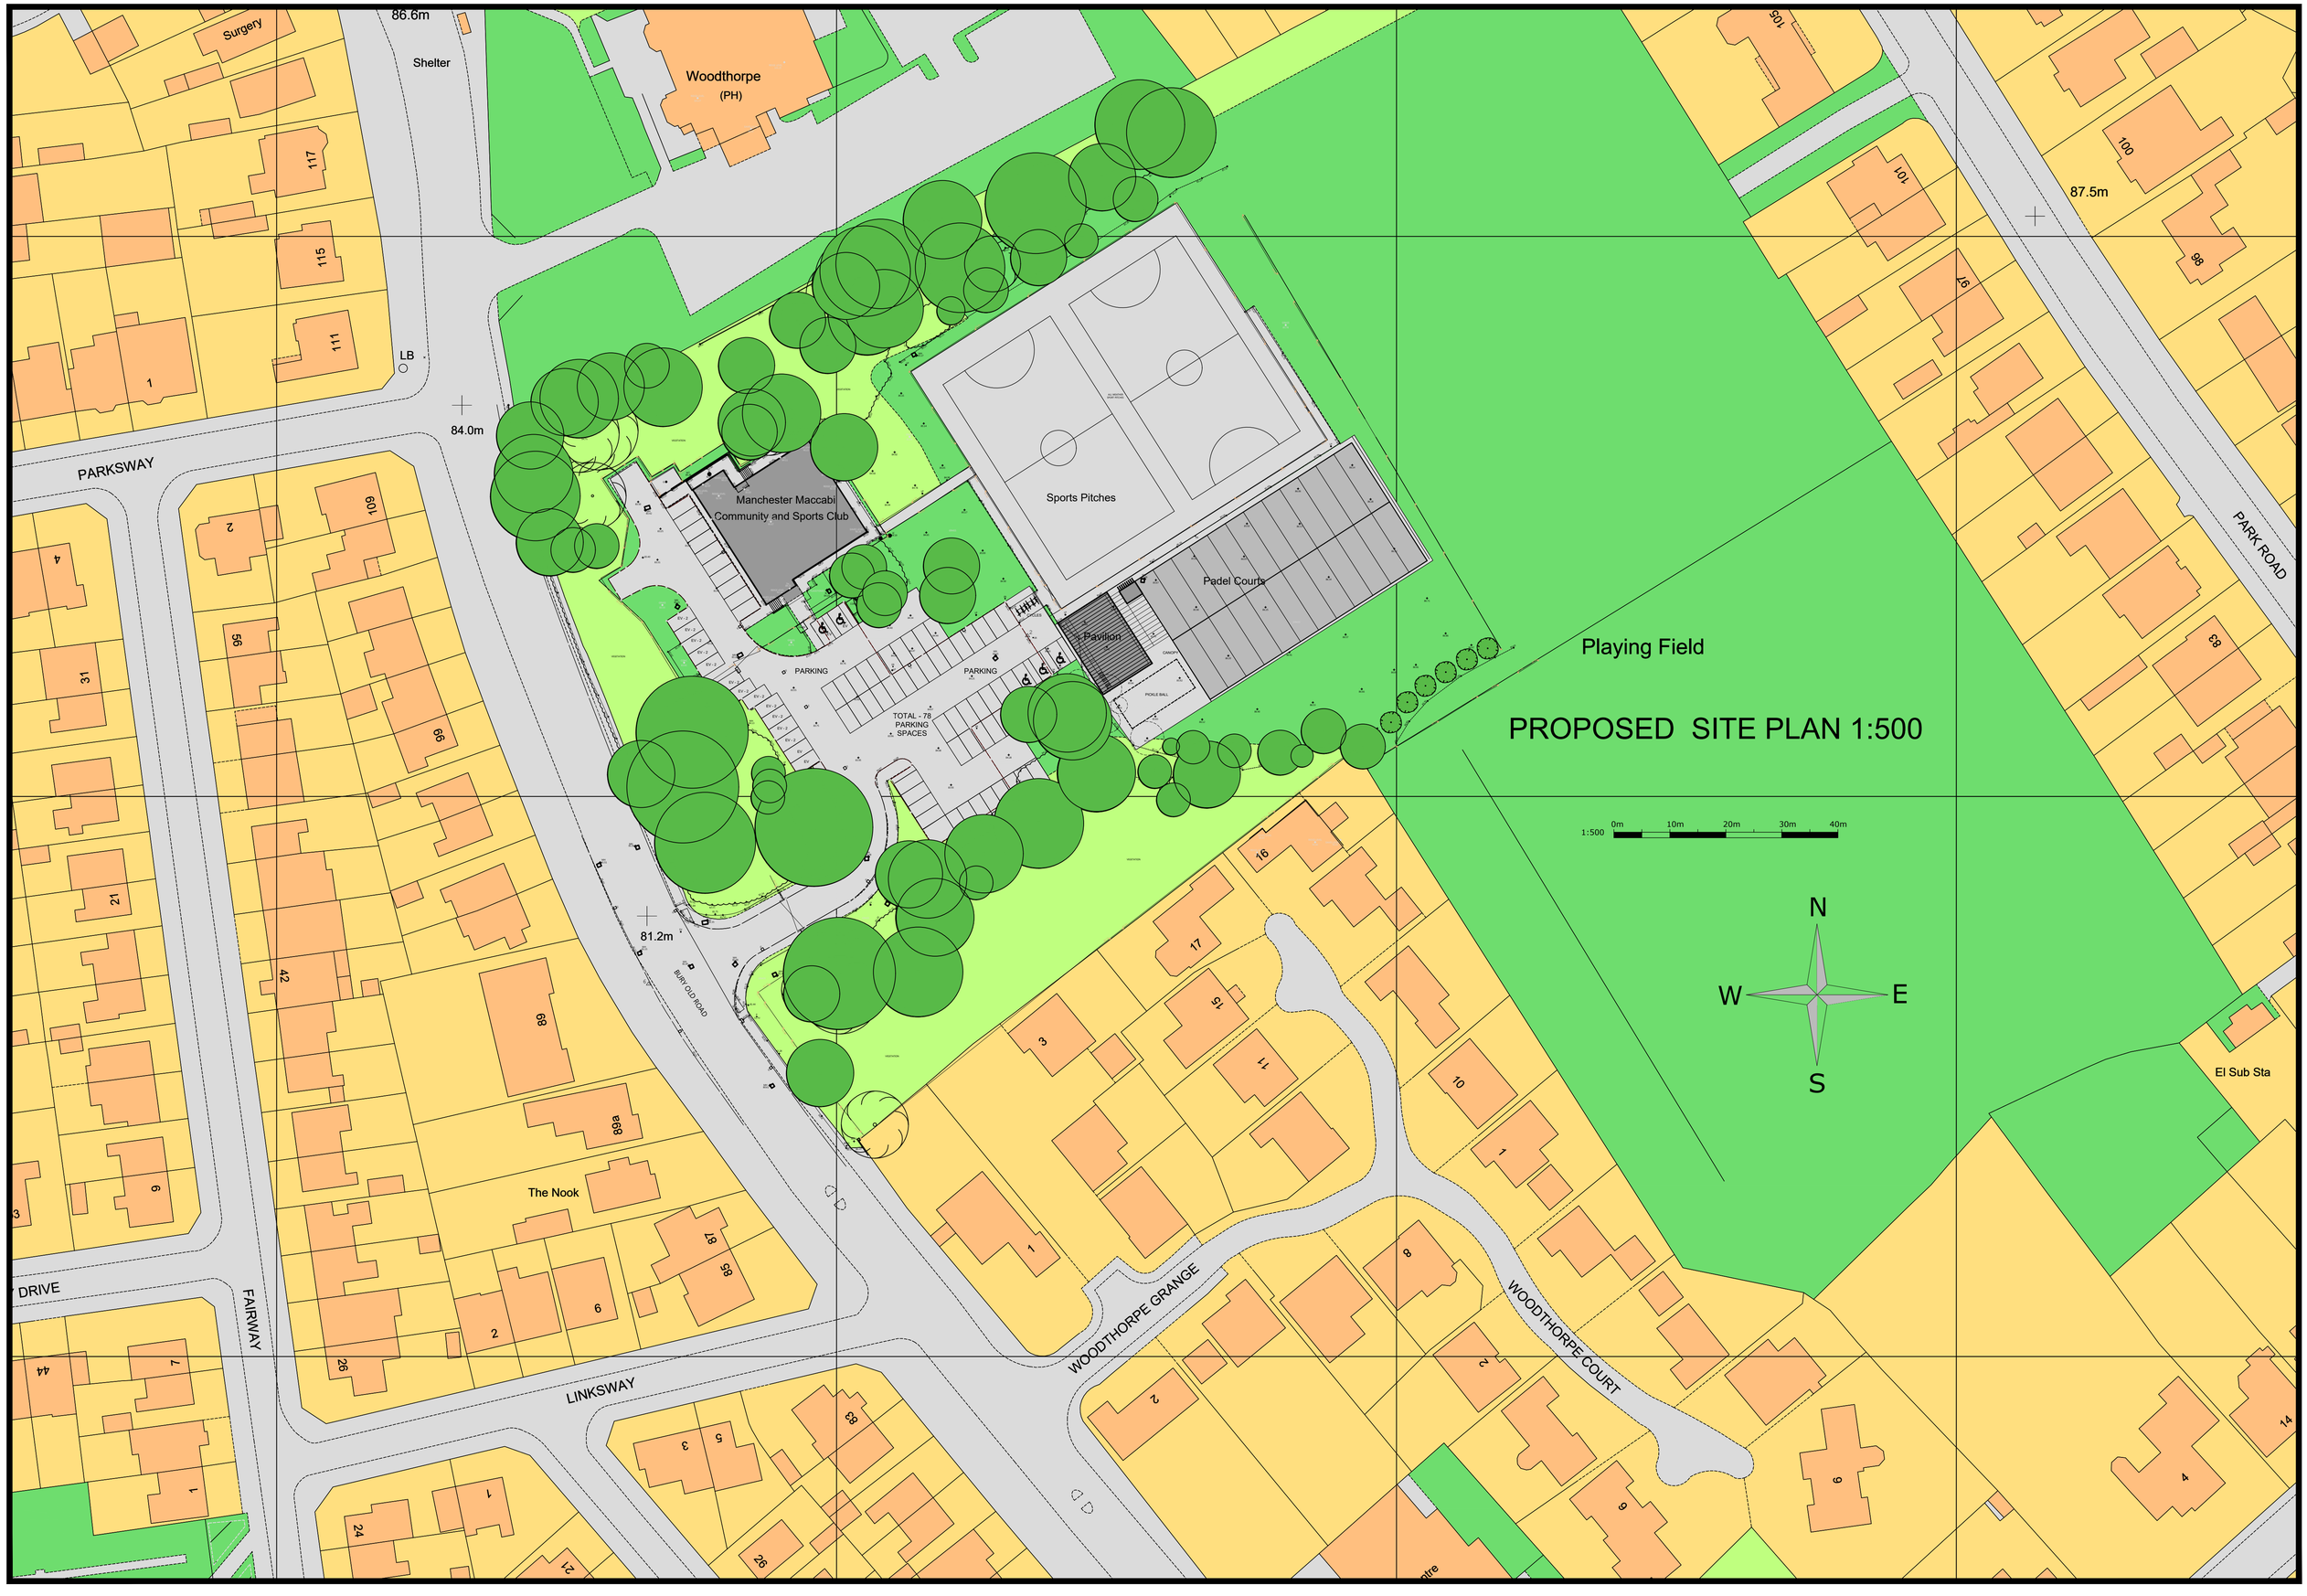Proposed Site Plan - Dwg. No. PL-08G