BOUNDARY TREATMENT

(1) BUILT UP TO BOUNDARY


(2) 1200mm TIMBER FENCE

SURFACING

1 GRASS

2 CONCRETE SLAB PAVING

	SITE AREA	69m2
GROUND	EX FLOOR AREA	35m2
FIRST	EX FLOOR AREA	35m2

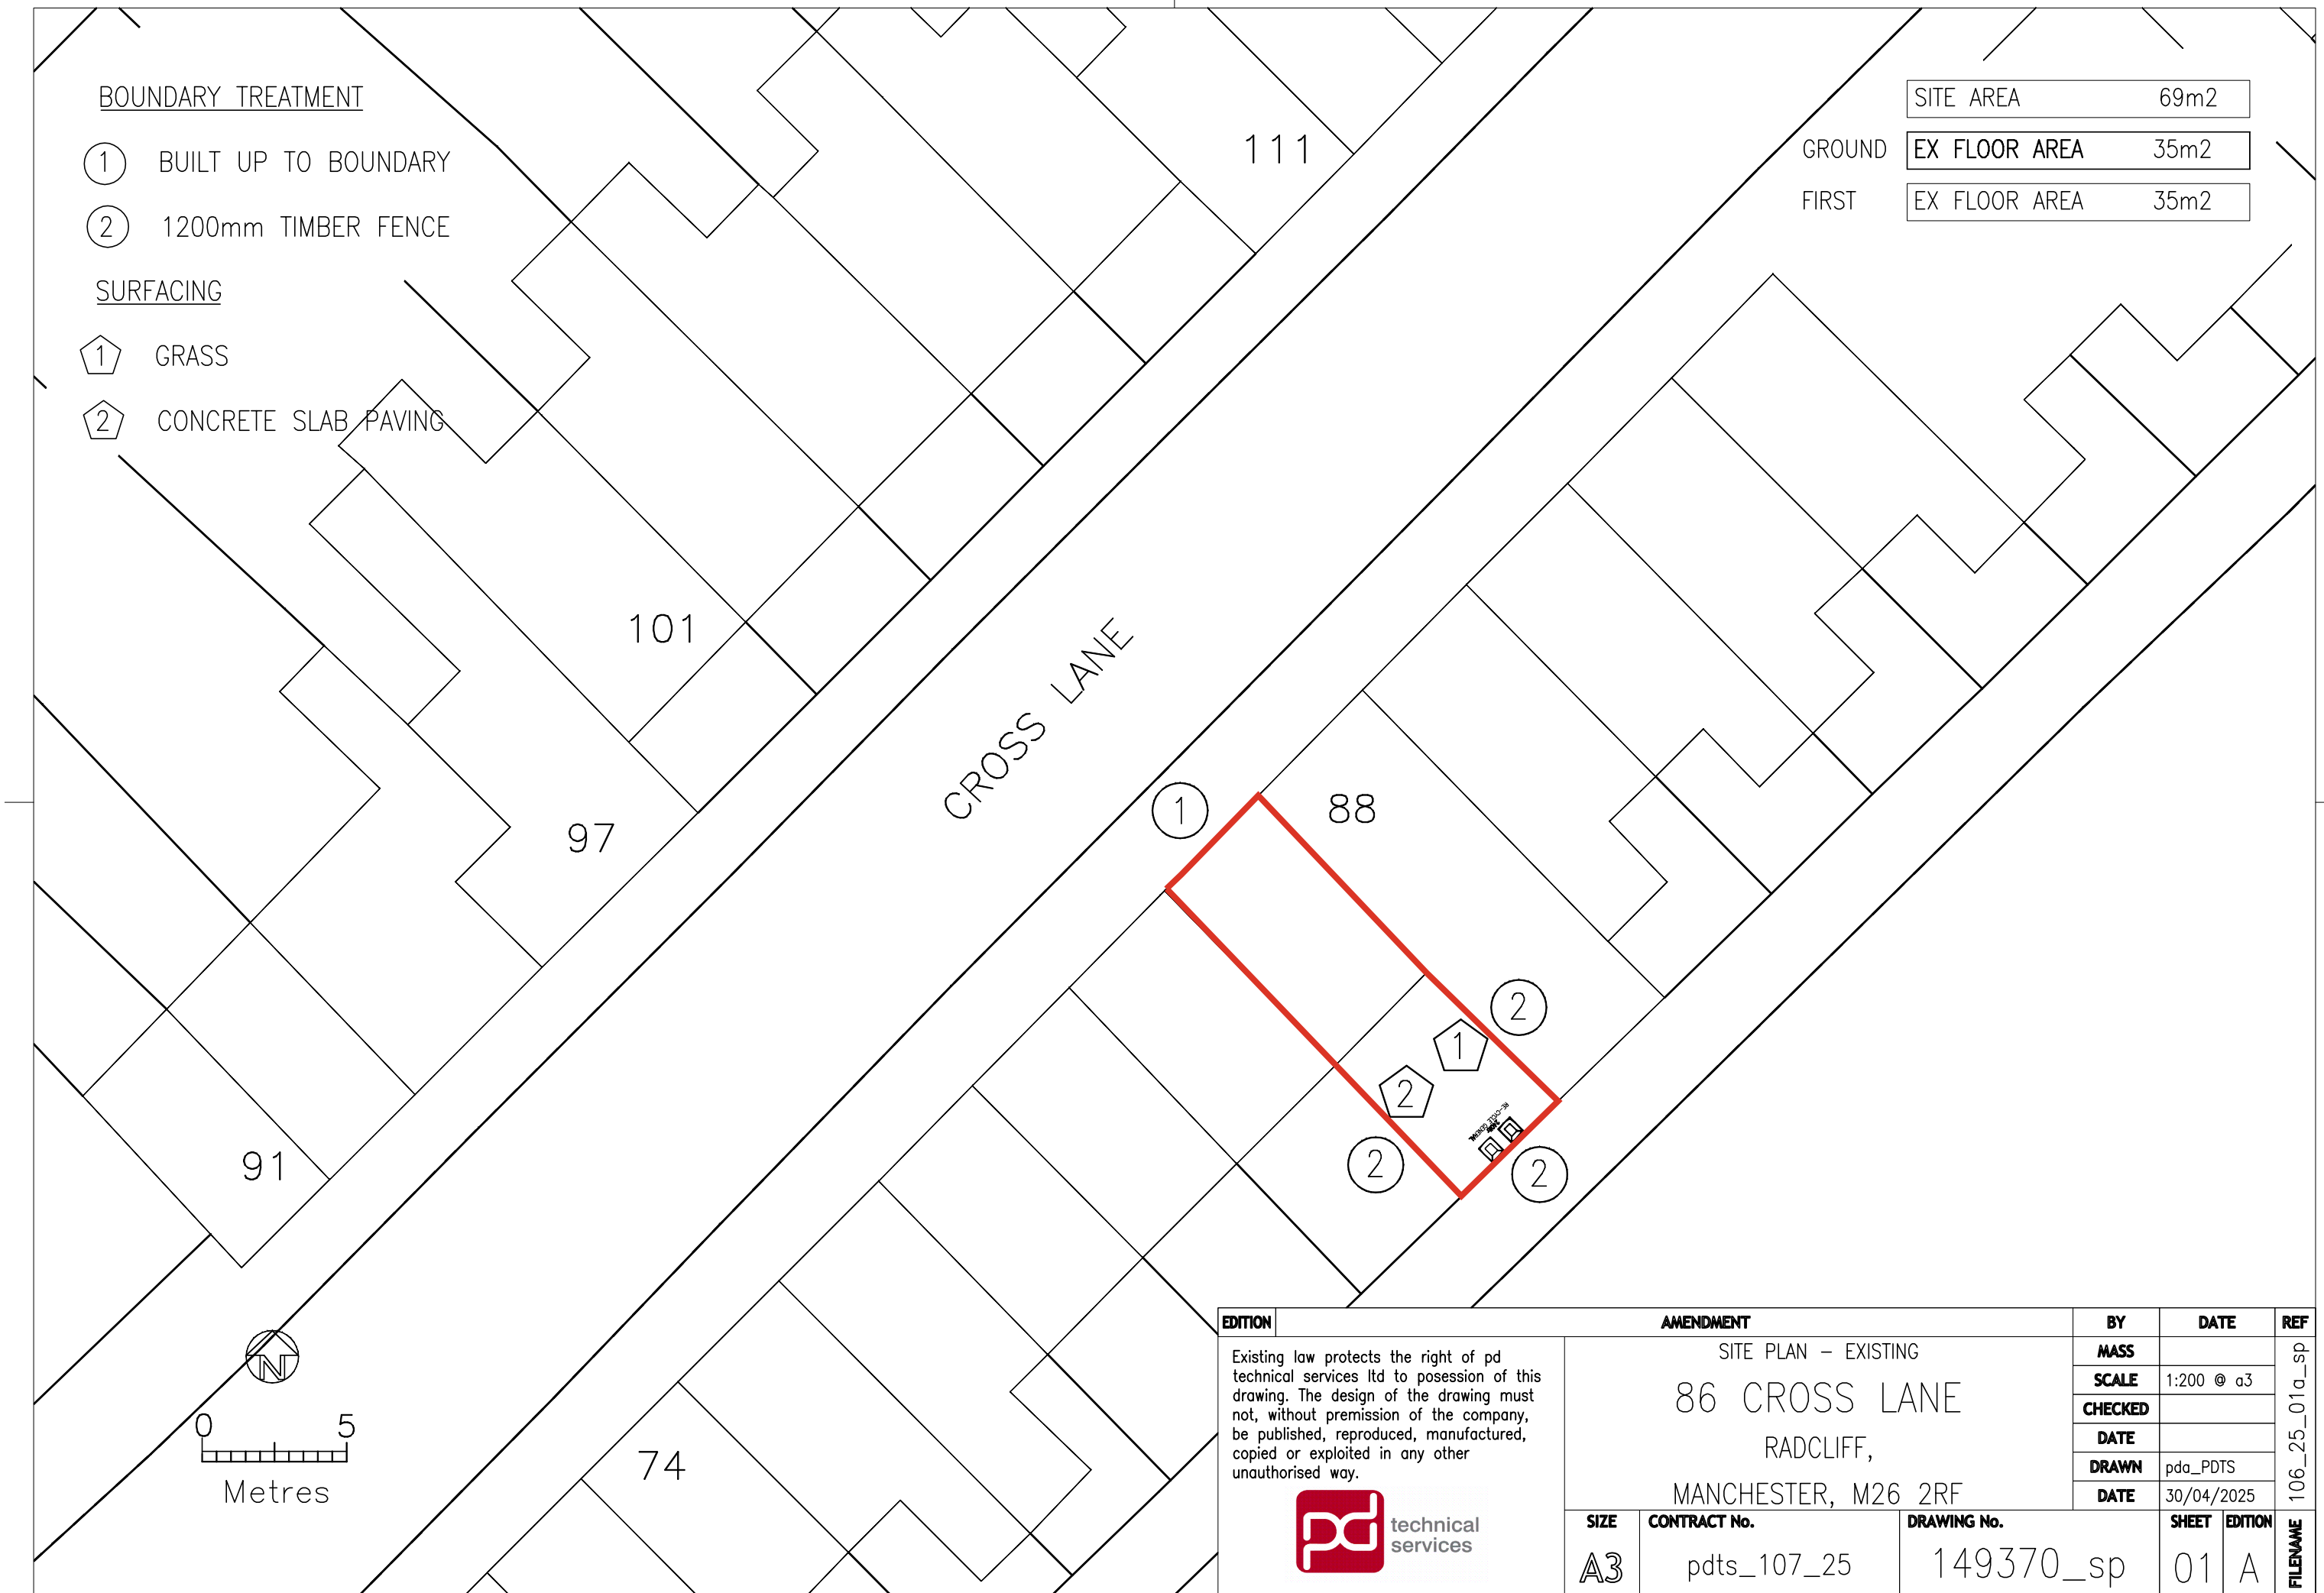

EDITION	AMENDMENT	BY	DATE	REF

Existing law protects the right of pd technical services ltd to posession of this drawing. The design of the drawing must not, without premission of the company, be published, reproduced, manufactured, copied or exploited in any other unauthorised way.

pd technical services

SITE PLAN – EXISTING

86 CROSS LANE

RADCLIFF,

MANCHESTER, M26 2RF

MASS	
SCALE	1:200 @ a3
CHECKED	
DATE	
DRAWN	pda_PDTS
DATE	30/04/2025

SIZE	CONTRACT No.	DRAWING No.	SHEET	EDITION	FILENAME
A3	pdts_107_25	149370_sp	01	A	106_25_01a_sp

DRAWING CREATED ON AutoCAD - MANUAL CHANGES PROHIBITED - ALL DIMENSIONS IN MILLIMETRES - DO NOT SCALE - IF IN DOUBT, ASK