


EXISTING SITE PLAN (SCALE 1:500)

KEY

BOUNDARY OWNED BY THE CLIENT and EXISTING FENCELINE

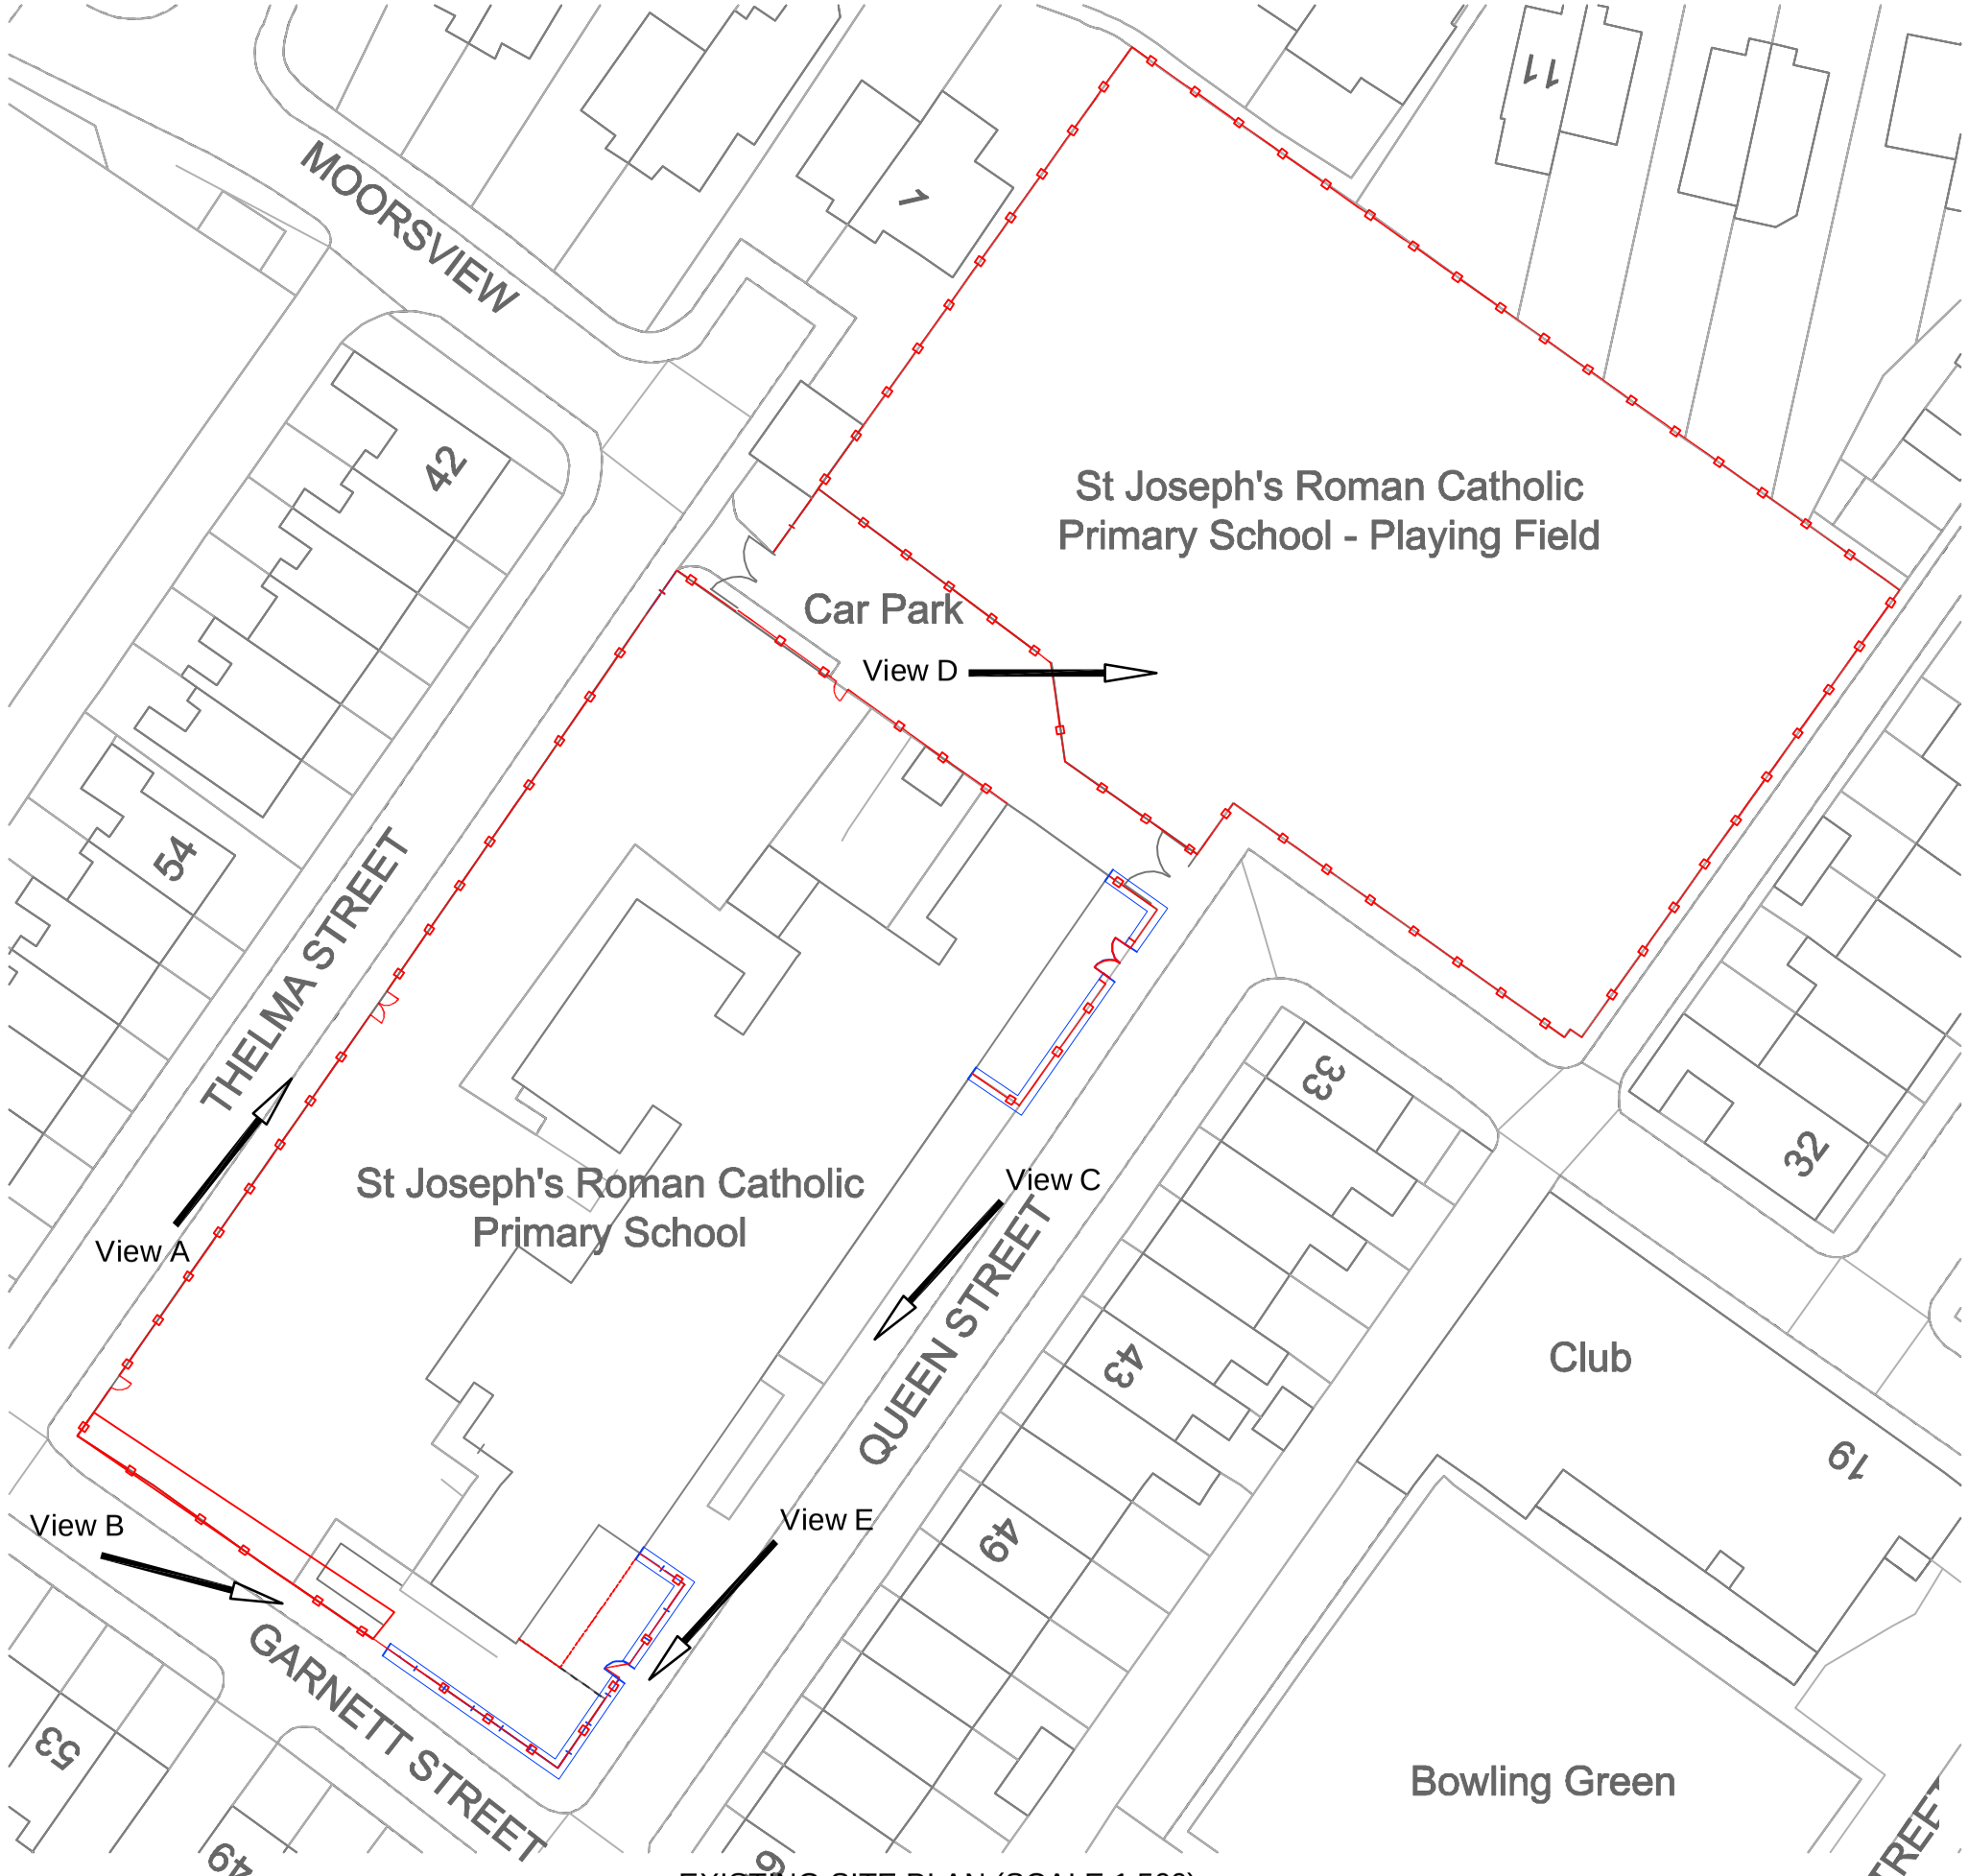

View A





View B



View C



View D

NOTES

1. DO NOT SCALE FROM THIS DRAWING.
2. ALL MEASUREMENTS ARE IN MILLIMETRES UNLESS STATED OTHERWISE.
3. THIS DRAWING IS TO BE READ IN CONJUNCTION WITH THE SPECIFICATION AND ALL RELEVANT ARCHITECTURAL, ELECTRICAL, MECHANICAL AND STRUCTURAL DRAWINGS.

IN ADDITION TO THE HAZARDS/RISKS NORMALLY ASSOCIATED WITH THE TYPES OF WORK DETAILED ON THIS DRAWING, NOTE THE FOLLOWING SIGNIFICANT RESIDUAL RISKS :-

Item	Hazard	Risk
-		

Rev	Description	By	Date	Chk'd	Auth

sdaconsulting
construction consultants

SDA CONSULTING LLP
Edward House
Deva City Office Park
Trinity Way
Salford
M3 7BE
Tel: 0161 819 5252
w: www.sdaconsulting.co.uk

Drawing Status: PLANNNING

Project: SAFEGUARDING PROJECT

Building Name: ST JOSEPH'S RC PRIMARY SCHOOL

Sub Site Name: QUEEN STREET, RAMSBOTTOM

Site Name: BURY, BL0 9JJ

Drawing Title: EXISTING SCHOOL BOUNDARY FENCE

PM	Drawn	Checked	Authorised
SDA	-	-	-
Scale	**Date**	**Date**	**Date**
1:500 @A3	JUNE 2020	--/--/--	--/--/--

Drawing No.: 2335_PL_002

Revision: A