

MUST BE READ IN-CONJUNCTION WITH WORKS INSTRUCTION SHEET | OF | **IF IN DOUBT - "ASK"**

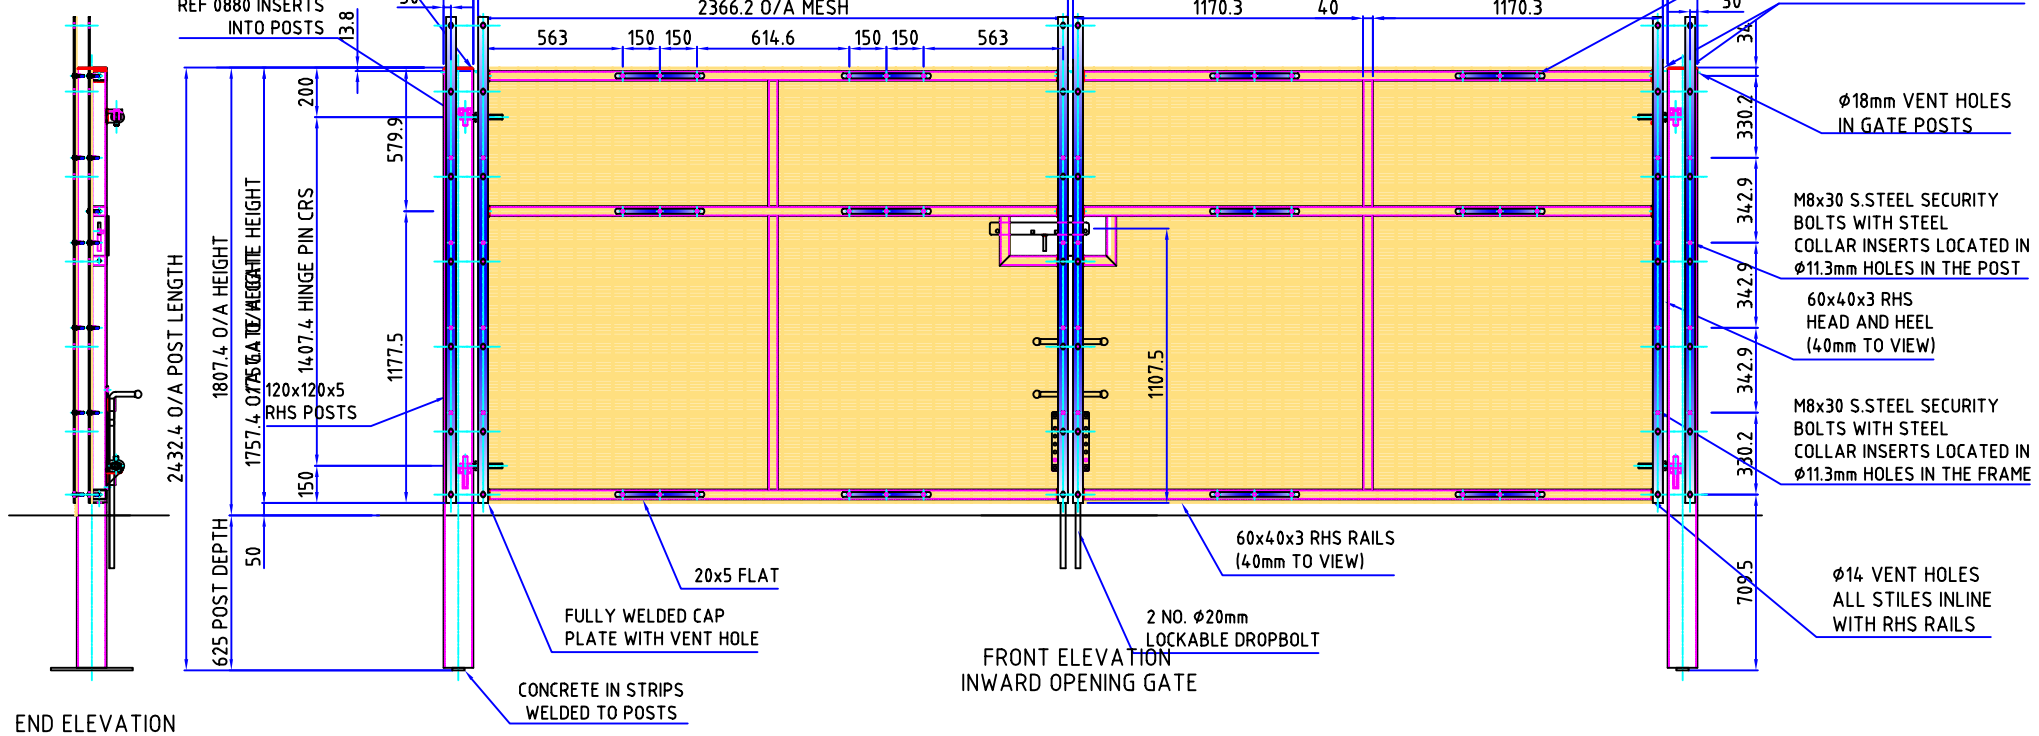


END ELEVATION


INWARD OPENING

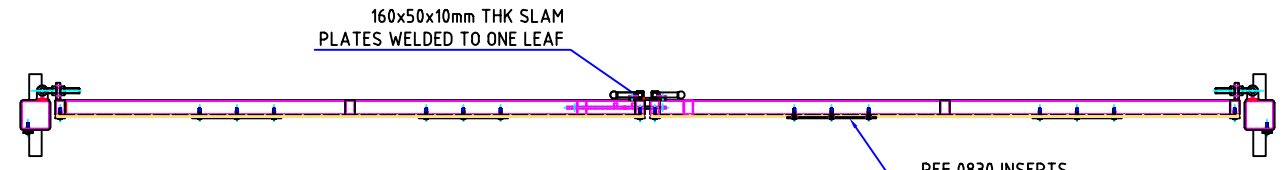

PLAN FOR INWARD OPENING GATE

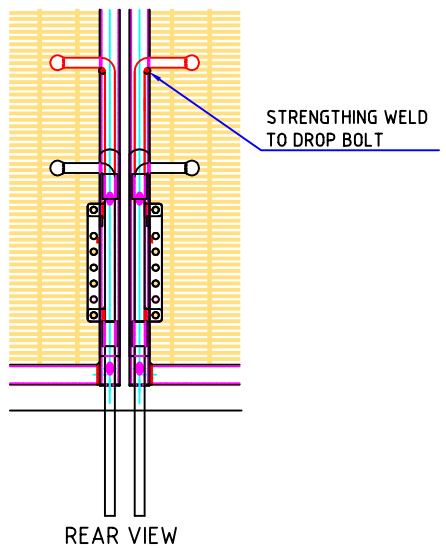


REAR VIEW
ø20mm LOCKABLE DROP BOLT DETAIL

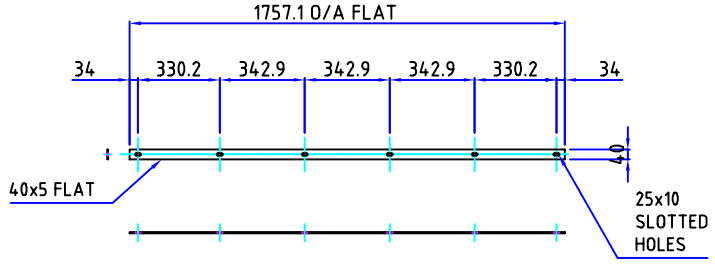

CLAMP FLAT
6 NO. PER D/L GATE

BH20 INWARD OPENING

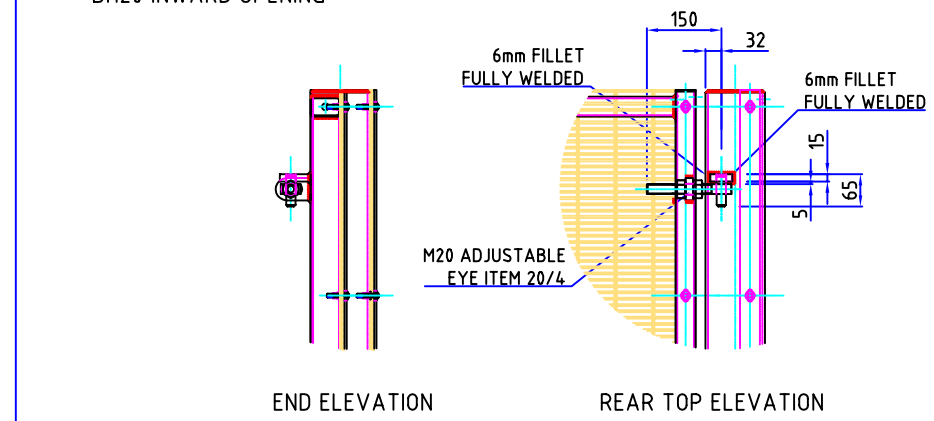


END ELEVATION

REAR TOP ELEVATION

PLAN

REAR BOTTOM ELEVATION

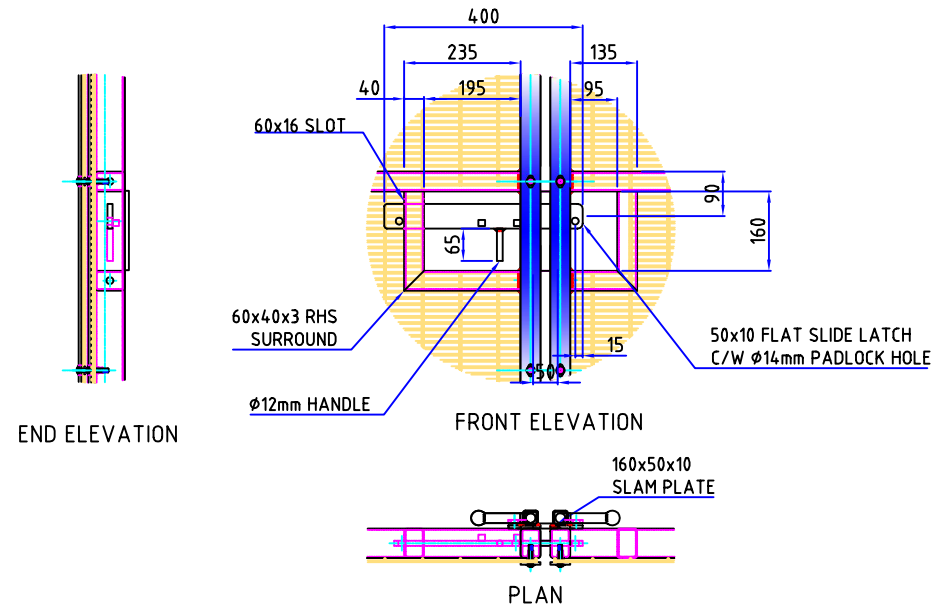

END ELEVATION

FRONT ELEVATION

PLAN

REVISIONS

REV	DESCRIPTION OF CHANGE	NAME	DATE

BARKERS Fencing

Etna Works,
Duke Street,
Fenton,
Stoke-on-Trent
ST4 3NS
Telephone- 01782 319 264
E-MAIL-waynew@barkersfencing.com
Web Site-barkersfencing.com

ALL DIMENSIONS IN MILLIMETRES UNLESS STATED OTHERWISE
NORMAL TOLERANCES UNLESS STATED OTHERWISE
UPTO - 1000mm +/- 1.0mm
OVER - 1000mm +/- 2.0mm

PLESE NOTE THAT THIS ORDER WILL BE ACCEPTED BY US STRICTLY ON CONDITION THAT CONFORMITY TO ANY SPECIFICATION TOR THE GOODS OR MATERIALS, INCLUDING ANY RELEVANT PLANS OR DRAWINGS IS SUBJECT AT ALL TIMES TO THE APPLICABLE BRITISH STANDARD ROLLING DIMENSIONAL TOLERANCES (INCLUDING SIZE AND THICKNESS)

THE INFORMATION CONTAINED IN THIS DRAWING IS THE PROPERTY OF "BARKERS ENGINEERING LTD". COPYRIGHT IS RESERVED BY THEM AND THE CONTENT IS USED ON THE CONDITION THAT IT IS NOT COPIED, REPRODUCED, RETAINED OR DISCLOSED TO ANY UNAUTHORISED PERSON EITHER WHOLLY OR IN PART WITHOUT THE CONSENT IN WRITING OF "BARKERS ENGINEERING LTD".

MATERIAL: MATERIAL GRADE: S 235
WELDING: ALL WELDS AS ABOVE
FINISH: GALVANIZED TO: BS EN 1461

TITLE: TYPICAL DETAIL OF SECURE GUARD DL GATE, INWARD OPENING C/W RHS POSTS, 1.8m HIGH BY 4m TO 5m WIDE BH 20 HINGES

CLIENT | JOB No

DRAWN BY: WAYNE | SCALE: DO NOT | ORDER No

CHECKED BY: MATT | DATE: 1.10.18 | DRAWING No: 4-5m DL SG BH 20 IN