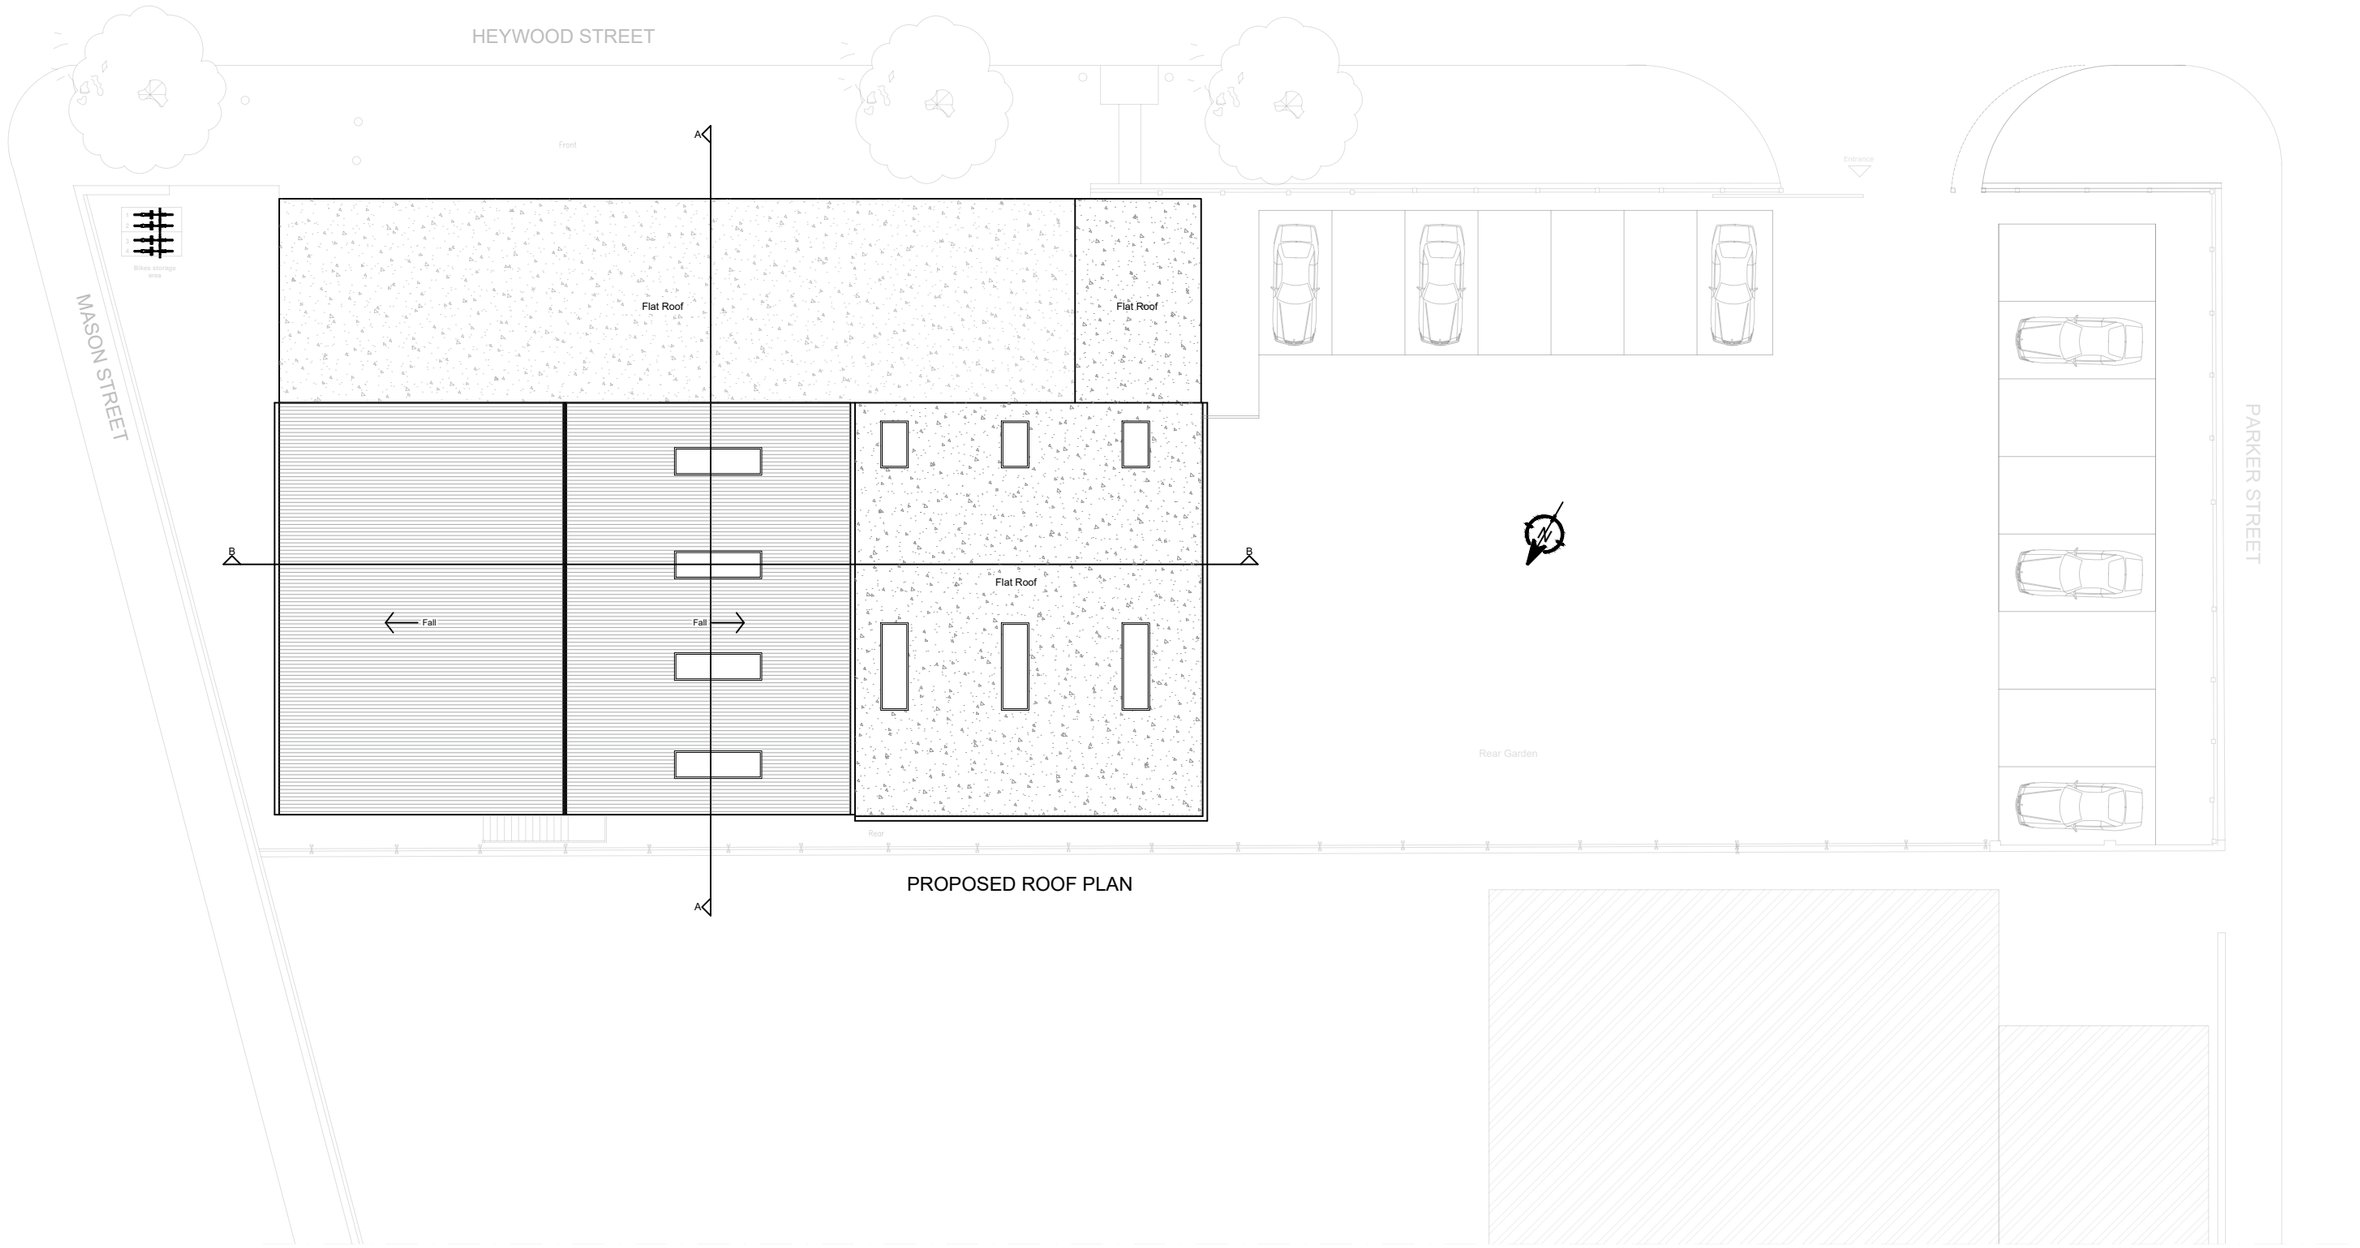

PROPOSED ROOF PLAN

m 0 2 4 6 8 10 12 14 16 18 20

SCALE

1:200

NOTES:

We will not be responsible for the contract after having obtained Planning Permission and/or Building Regulation

Approvals and that there can be no guarantee that Planning Permission and/or Building Regulation will be obtained. Any works that are started before approvals will be at owner's risk.

No responsibility will be taken for works which are unforeseen and for any alterations made which are beyond the control of the agent. All dimensions are in metres.

Contractor to check site thoroughly, verify dimensions before any work and report any discrepancies.

Rev	Date	By	Chk	Comment

YOUR ARCHITECTURAL PLAN

www.yourarchitecturalplan.co.uk | 07908760909 | 02074763826
pnweze@yourarchitecturalplan.co.uk | paulnweze@yahoo.co.uk

Client:

Client

Project Title:

Performance House,
Heywood Street, Bury,
BL9 7DZ

Drawing Title:

Proposed Roof Plan

Original Issue Date: May, 2025	Scale @ A3: 1:200
Drawn By: PI	Checked By: PN
Number 100/006	Revision -1