
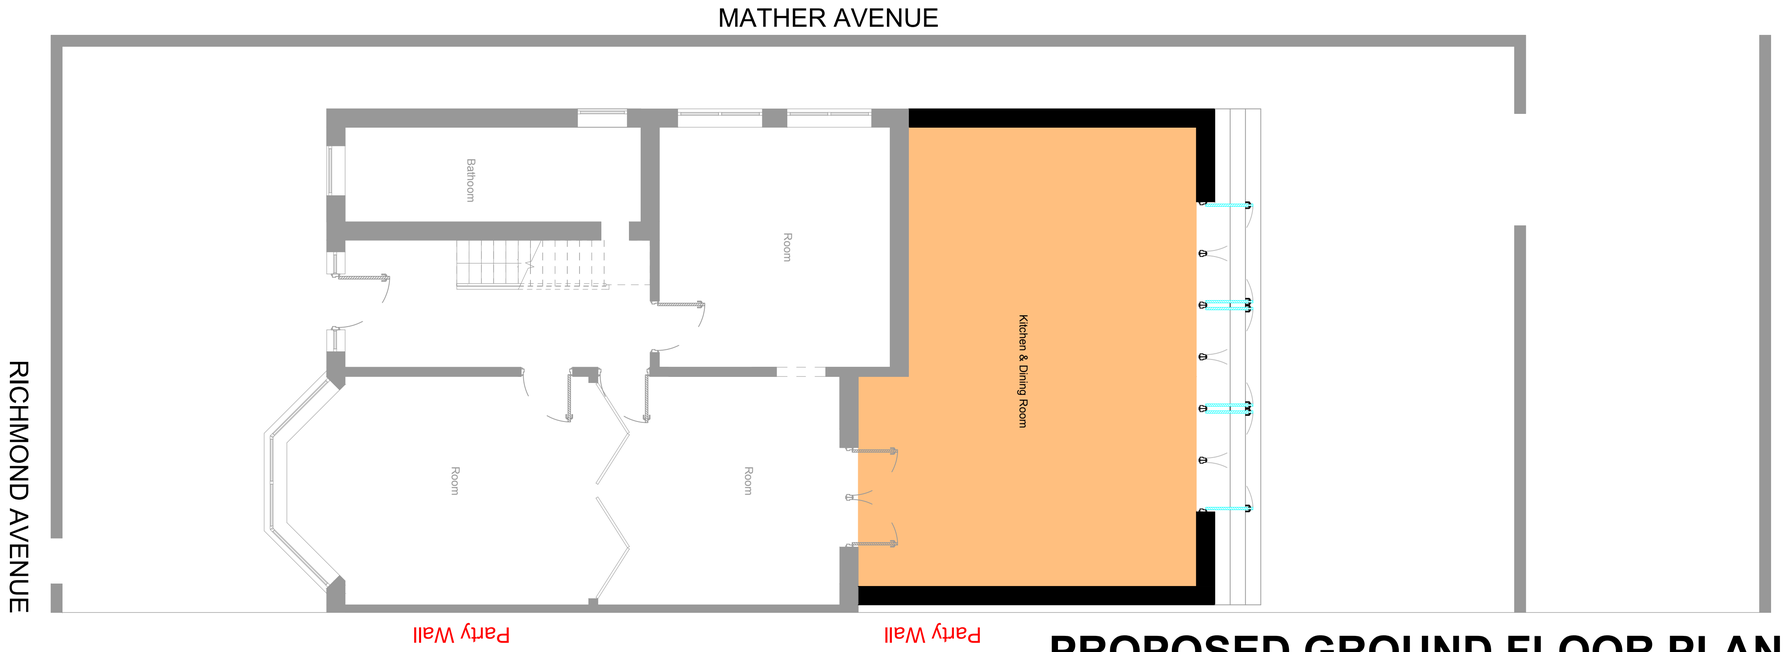


PROPOSED GROUND FLOOR PLAN

1:50 @ A1

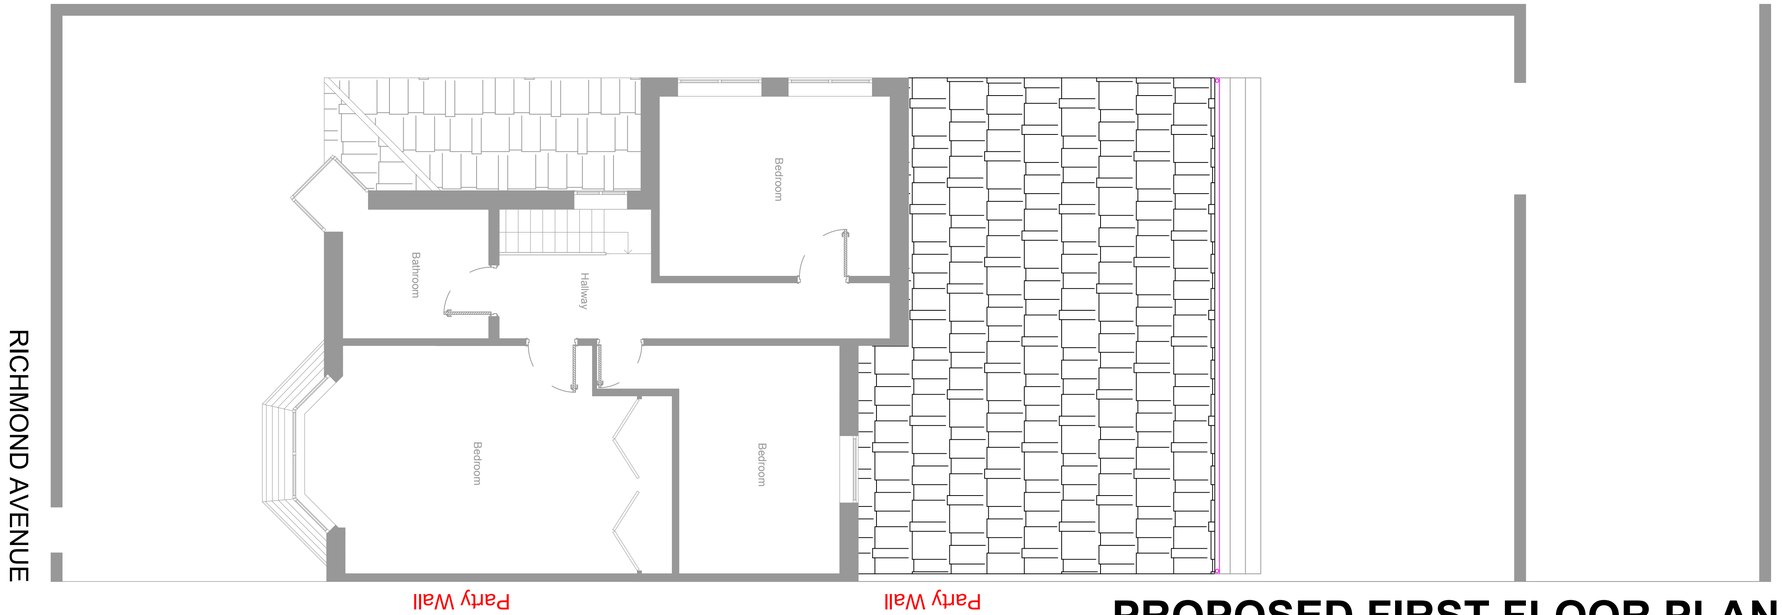

PROPOSED FIRST FLOOR PLAN

1:50 @ A1

1:50
1m 0 1m 2m 3m 4m 5m

NU-FIT

ARCHITECTURAL DESIGN LTD

Rev.	Revision details	By	Chk.	App.	Date

NOTE TO CONTRACTOR: DO NOT SCALE FROM THIS DRAWING

Client
15 RICHMOND AVENUE, PRESTWICH

Project
SINGLE STOREY REAR EXTENSION.

Title
PROPOSED PLANS

Drawn by	Date	Purpose of issue	Scale
	AUG.	PLANNING.	**1:50 @ A1**
Checked by	Date	Drawing No.	
Approved by	Date	**BUILDING/26158192-B**	