
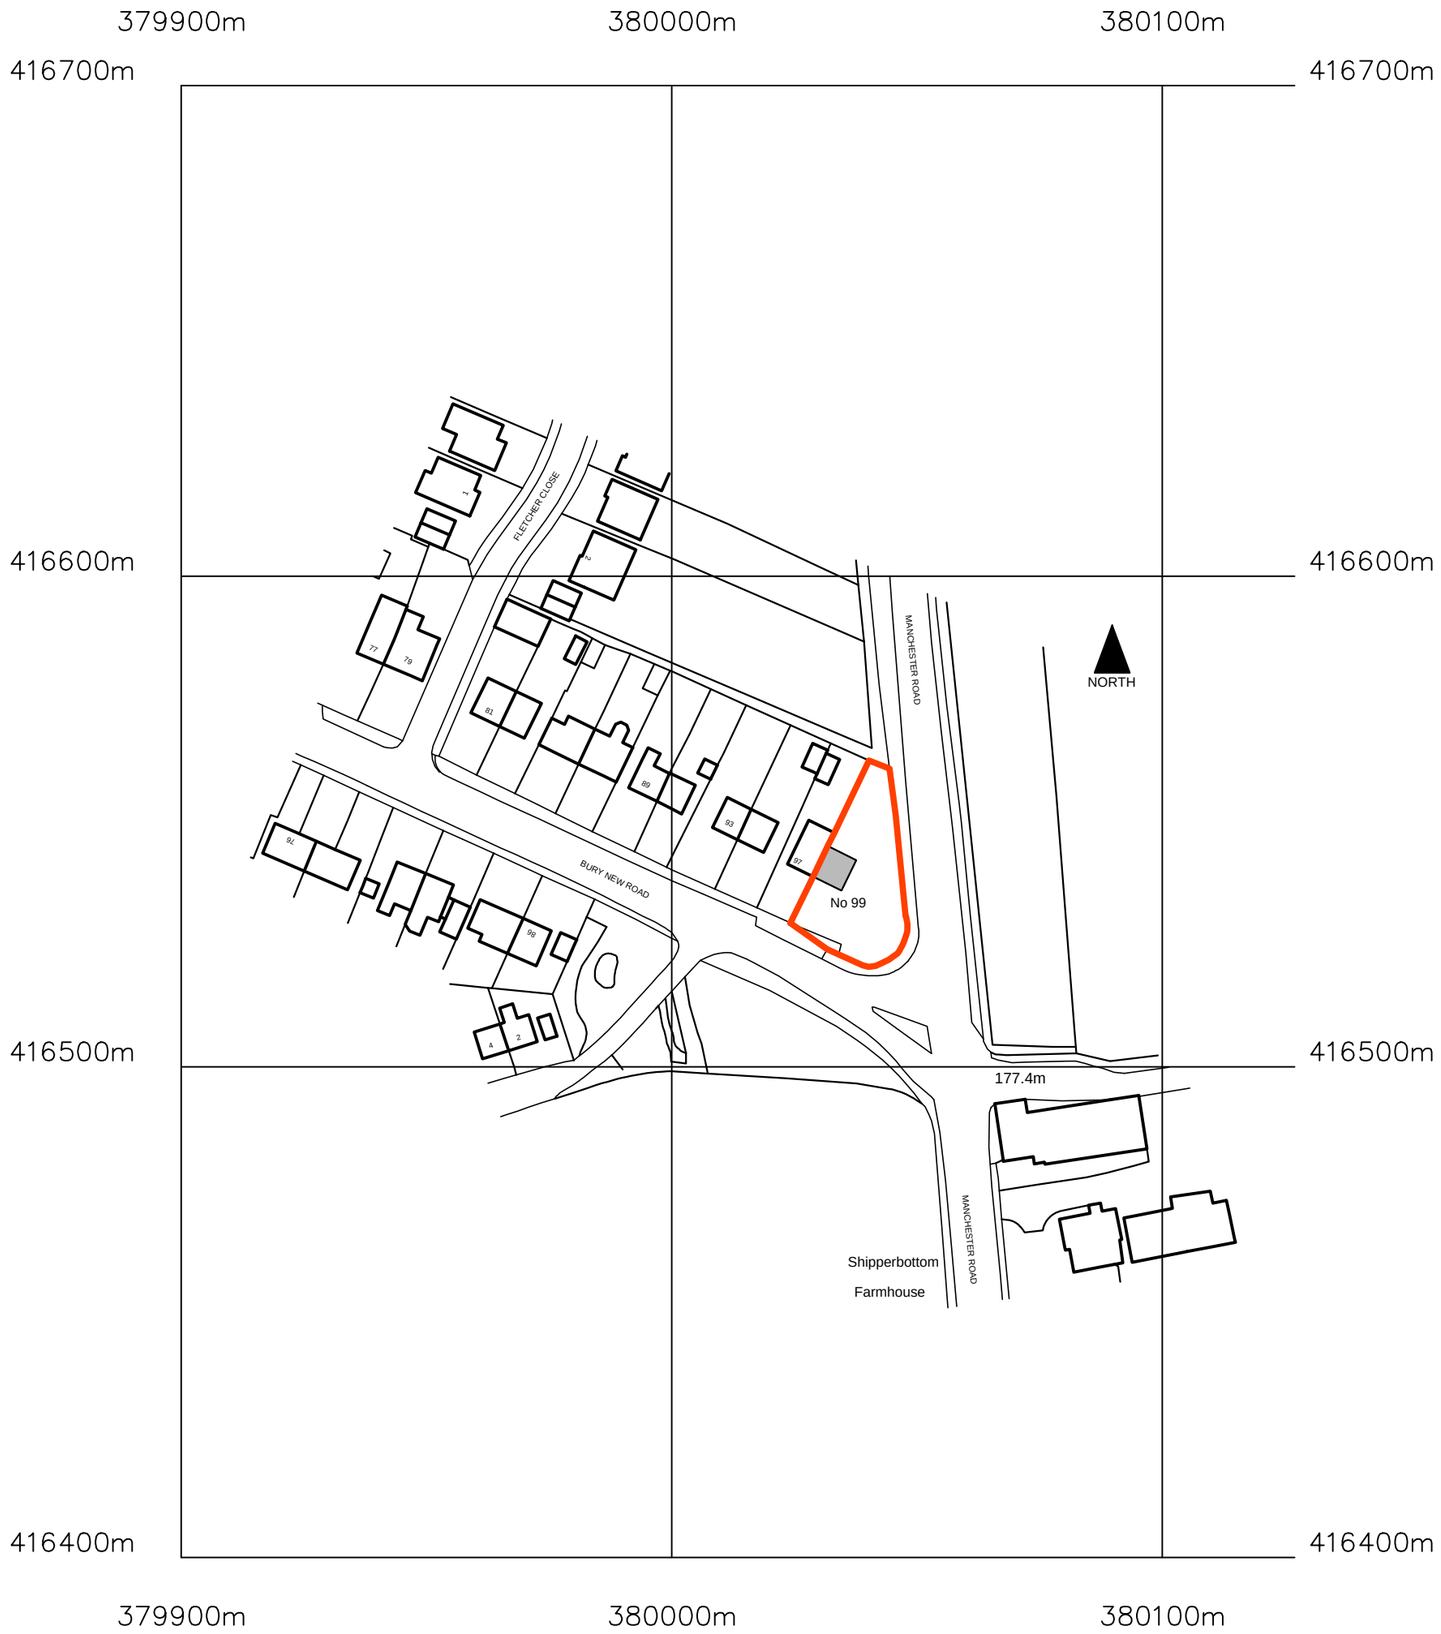


?Crown Copyright and database rights 2023 OS Licence no. 100019980

Location Plan @ 1:1250 at A2

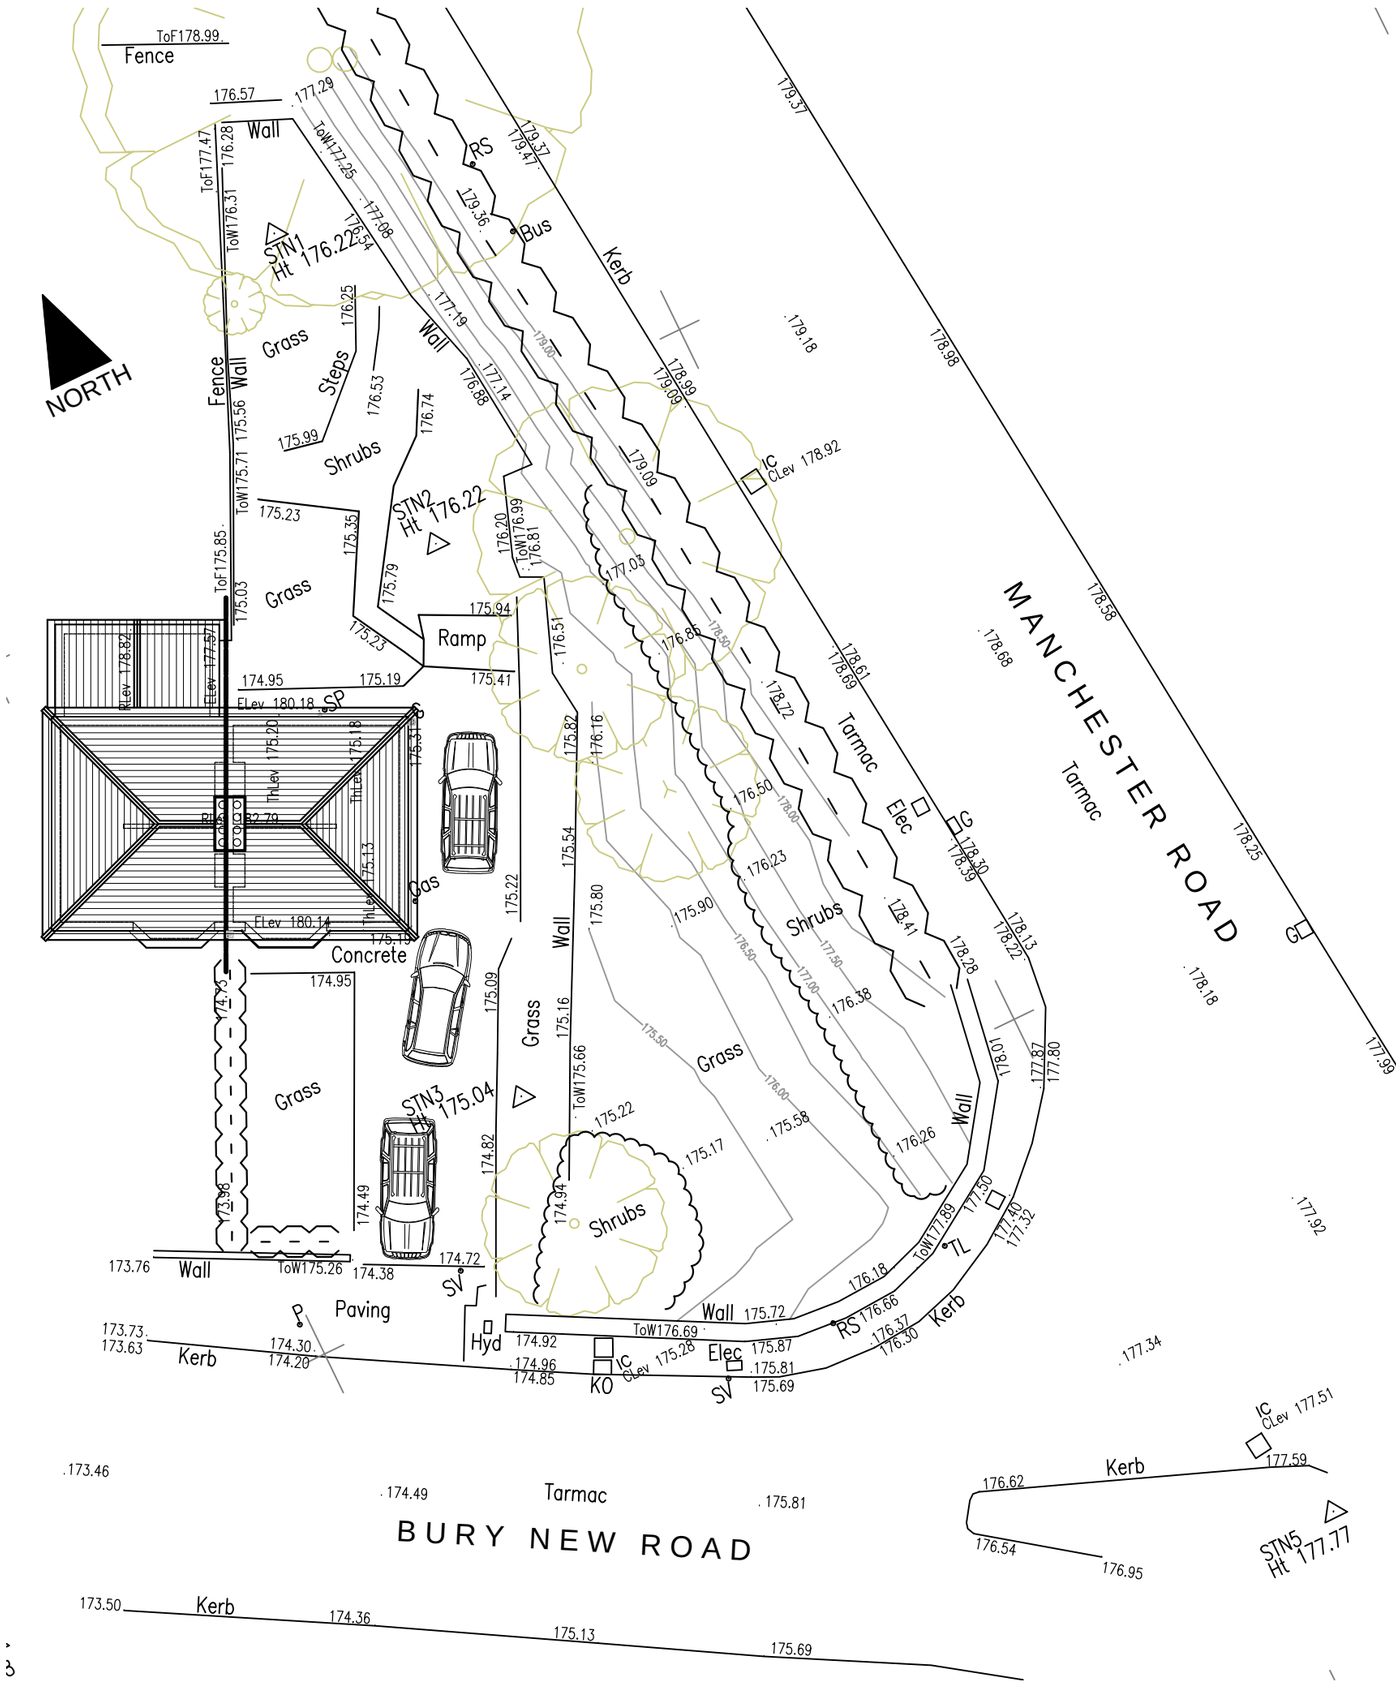

Existing Block Plan @ 1:200 at A2

0 1 2 3 4 5m

NOTES

- This drawing is copyright. No unauthorised copying of drawing without the express permission of the architect.
- Do not scale from prints. Use figure dimensions only.
- Contractors to check all dimensions on site prior to commencement of works.
- All works to be carried out in accordance with current statutory Health and Safety Regulations.
- This drawing is to be read in conjunction with all relevant consultants' and / or specialists' drawings / documents and any discrepancies or variations are to be notified to the architect before affected work commences.

REV.	AMENDMENTS	DATE

Notes:

The survey has been related to the Ordnance Survey National Grid and level datum using Leica GPS SmartNet data.

The extent of tree canopies and tree bole sizes are estimated.

Only features that are accessible/visible at the time of survey can be detailed.

There are no gaurantees offered on the drainage information supplied.

Before commencing works please check important dimensions on-site.

Should there be any discrepencies, inconsistencies,omissions or queries please contact Quickdraw Surveys Ltd as soon as possible for a resolution.

Abbreviations:

Topographical Surveys

BT	British Telecom Cover	FPR	Post & Rail	RS	Road Sign
Bin	Litter Bin	FPW	Post & Wire	RWP	Rain water pipe
BL	Basement Light	FSF	Safety Barrier	SV	Stop Valve
BT	British Telecom Cover	FWM	Wire Mesh	Stay	Cable Stay
CPS	Conc Paving Slabs	FL	Floodlight	TB	Telephone Box
CTV	Cable Television Cover	FP	Flagpole	TL	Traffic Light
Elec	Electric Cover	G	Gully	TP	Telegraph Pole
EP	Electric Pole	GV	Gas Valve	VP	Vent Pipe
ER	Earthing Rod	Hyd	Hydrant	WM	Water Meter
Fence	Mixed Fencing	IC	Inspection Cover	WO	Water Outlet
FBW	Barbed Wire	JB	Junction box	UTL	Unable to Lift
FCB	Close Board	KO	Kerb Outlet		
FCI	Corrugated Iron	LB	Letter Box		
FCL	Chain Link	LP	Lamp Post		
FCP	Conc Panel	Mkr	Utility marker		
F(DIL)	Dilapidated Fence	PM	Parking Meter		
FIR	Iron Railings	P	Post		
FOB	Open Board	RE	Rodding Eye		
FPC	Post & Chain	RNP	Road Name Plate		

ALev	Arch Level	ILev	Invert Level	ThLev	Threshold Level
BLev	Bed Level	PLev	Parapet Level	ToF	Top of Fence Level
CLev	Cover Level	RLev	Ridge Level	ToW	Top of Wall Level
ELev	Eaves Level	SLev	Soffit Level	WLev	Water Level

Project	EXTENSION & ALTERATIONS TO: 99 BURY NEW ROAD RAMSBOTTOM, BURY BL0 0BZ
Drawing	EXISTING GROUND & FIRST FLOOR PLANS AND EXISTING ELEVATIONS
Client	MR S. MORT
Dwn. By	NP
Scale	1:1250 & 1:200 @ A2
Drg. No.	23-08-01
Drg. Size	A2
Date	JULY 2023

Peel Design Partnership Ltd
Hilpsford New Barn Lane Rawtenstall Lancashire BB4 6HT
Tel: 01706216511
Email: mail@peeldesigns .co.uk
Web: www.peeldesigns.co.uk
RIBA Chartered Practice 20001293