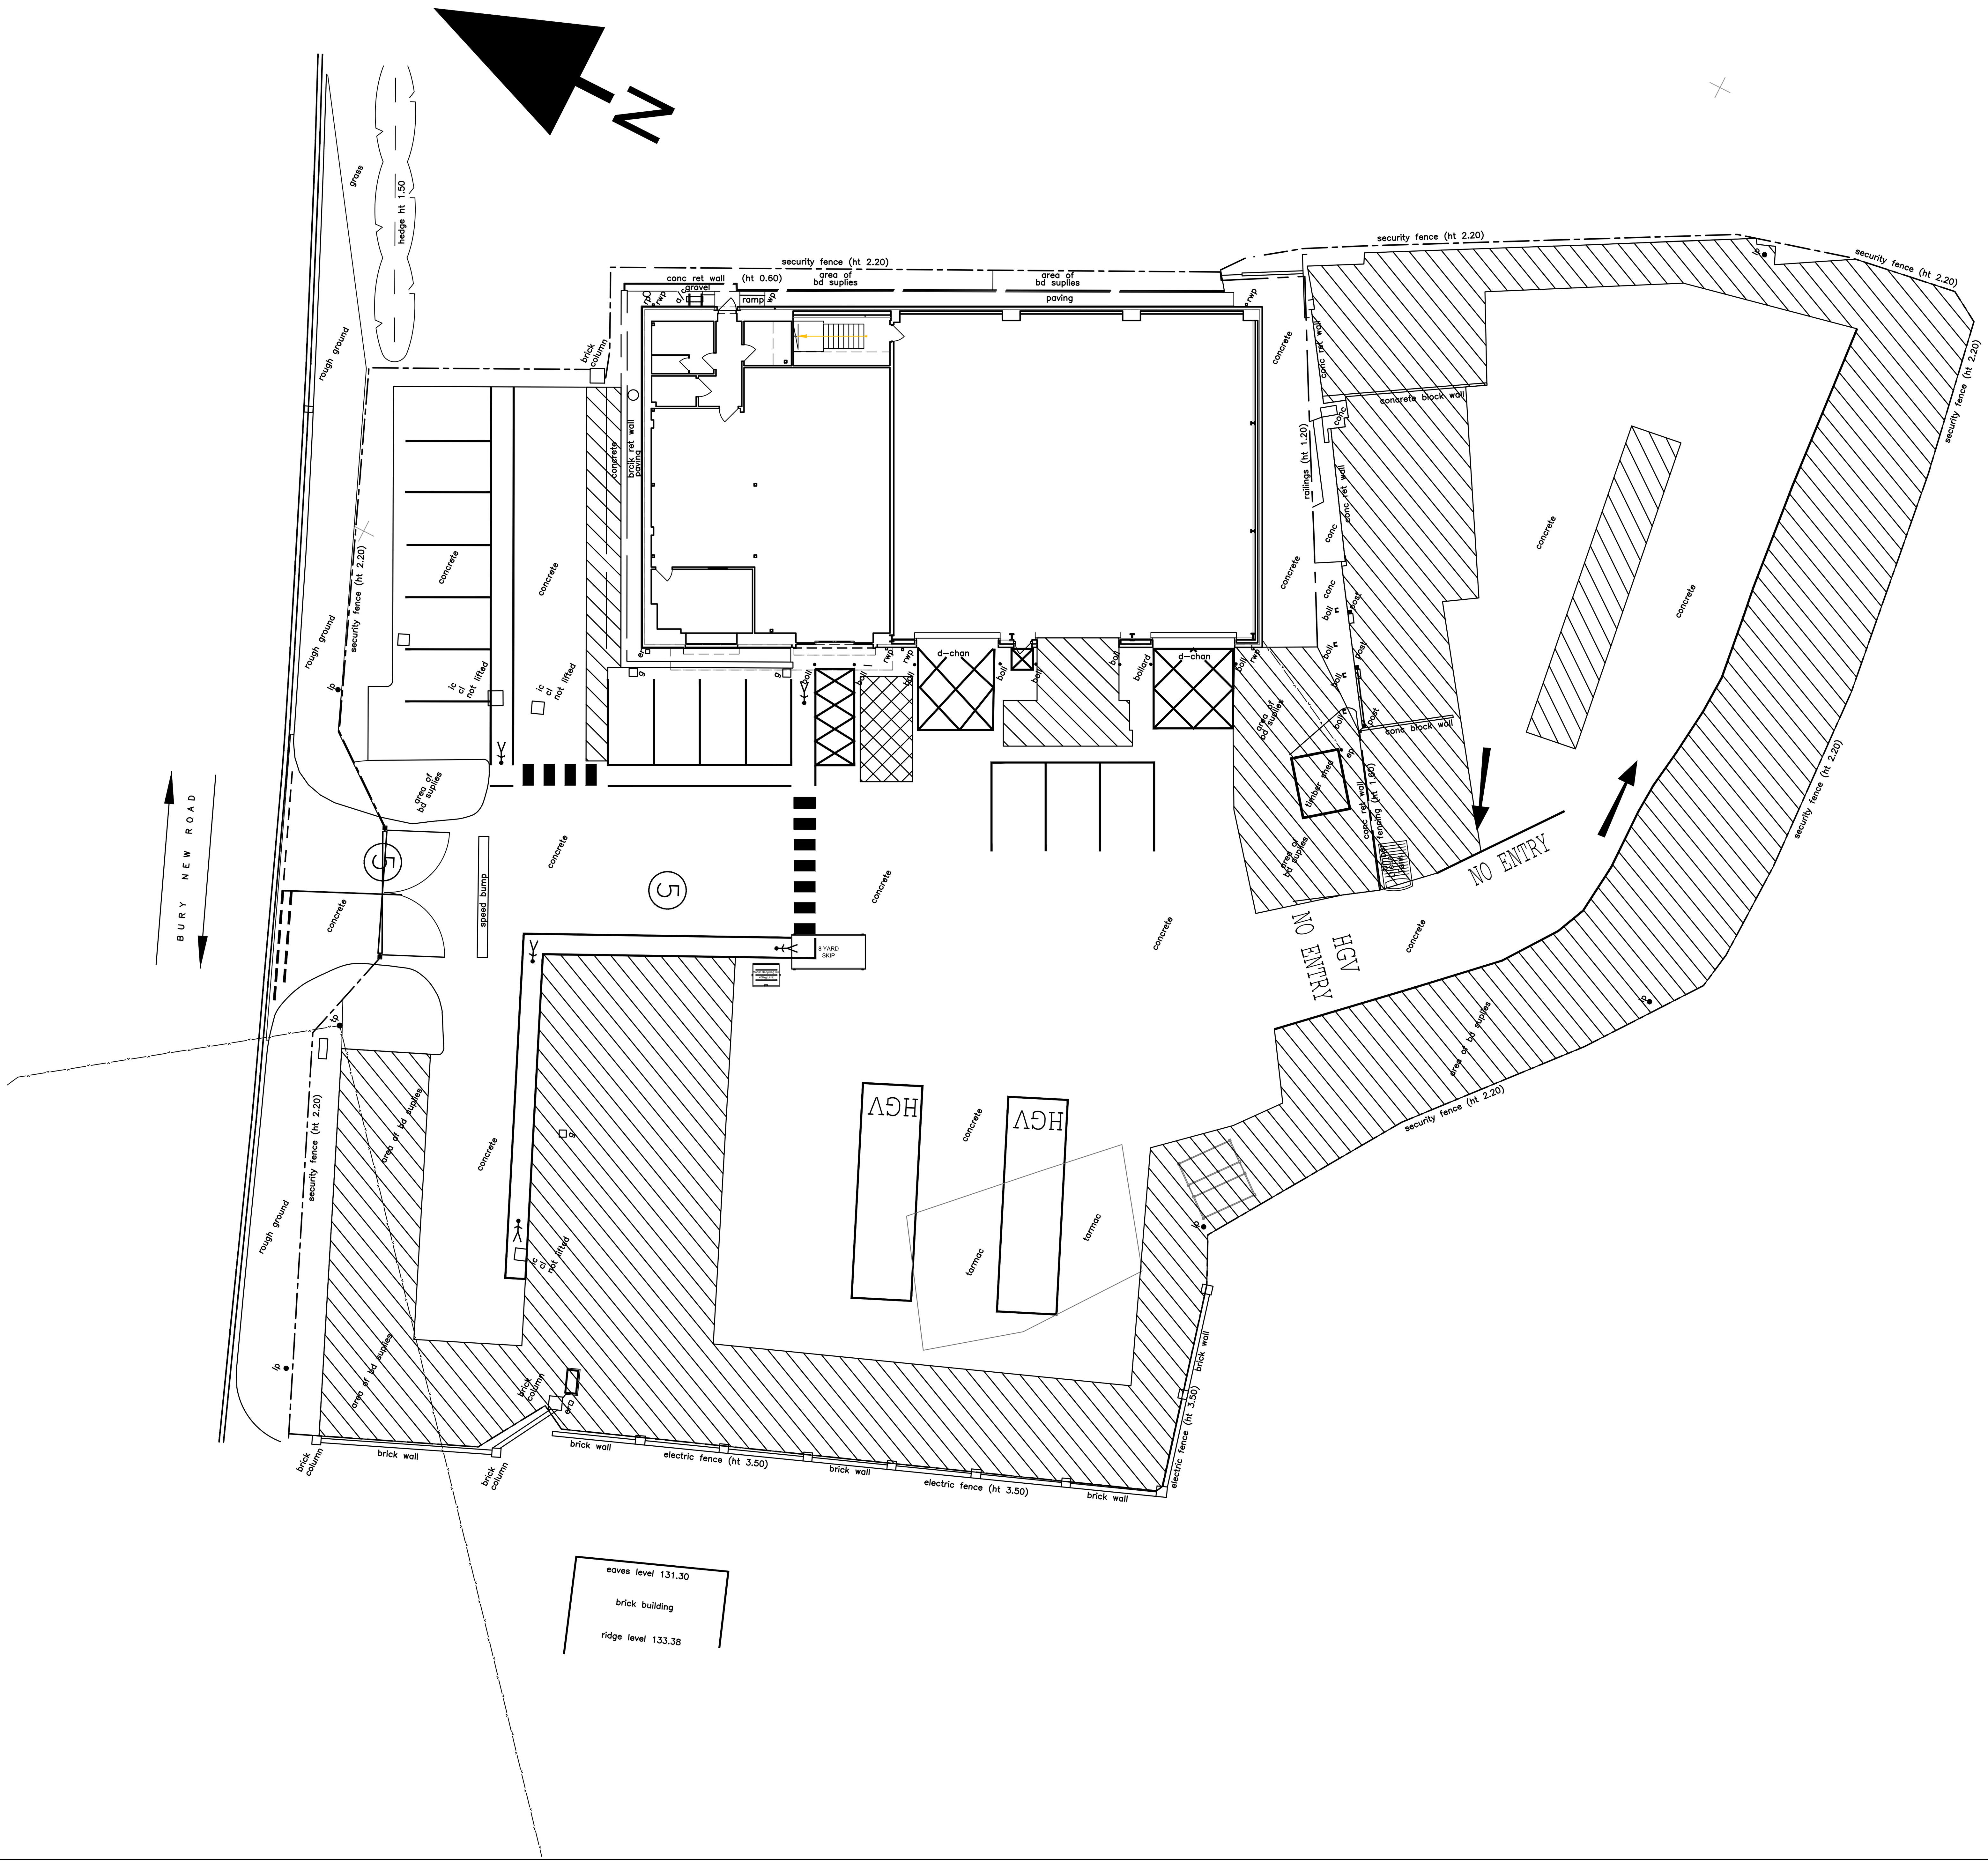


10	0	10	20	30	40	50	60	70	80	90	100

SCALE BAR
1:200

DESIGNER RISK INFORMATION

IN ADDITION TO THE HAZARDS/RISKS NORMALLY ASSOCIATED WITH THE TYPES OF WORK DETAILED ON THIS DRAWING, NOTE THE FOLLOWING:-

CONSTRUCTION:

MAINTENANCE/CLEANING:

DECOMMISSIONING/DEMOLITION:

IT IS ASSUMED THAT ALL WORKS WILL BE CARRIED OUT BY A COMPETENT CONTRACTOR WORKING, WHERE APPROPRIATE, TO AN APPROVED METHOD STATEMENT.

KEY:

External bulk storage/racking up to 4m

Rev	Date	Amendment	Drawn	Checked
P02	01.12.22	ISSUED FOR PLANNING.	nt	TM
P01	30.11.22	FIRST ISSUE.	nt	TM

mjm Consulting Engineers Ltd
Southgate House, 38 Southgate, Wakefield WF1 1TL
T: 01924 811 000 mjmc.co.uk

Project:
TRAVIS PERKINS
RADCLIFFE

Client:

Drawing Title:
SITE PLAN
AS EXISTING

Drawn: nt	Checked: TM	Approved: TM
MJMC Ref: 8567	Scale: 1:200	Sheet Size: A1
Revision Status: P02	Suitability Status: S4	Date: OCT 2022

Suitability Description: FOR APPROVAL

Drawing Reference:
Project - Originator - Zone - Level - File Type - Discipline - Number
8567-MJM-XX-XX-DR-D-6601

© THIS DRAWING MAY NOT BE COPIED WITHOUT PRIOR WRITTEN PERMISSION