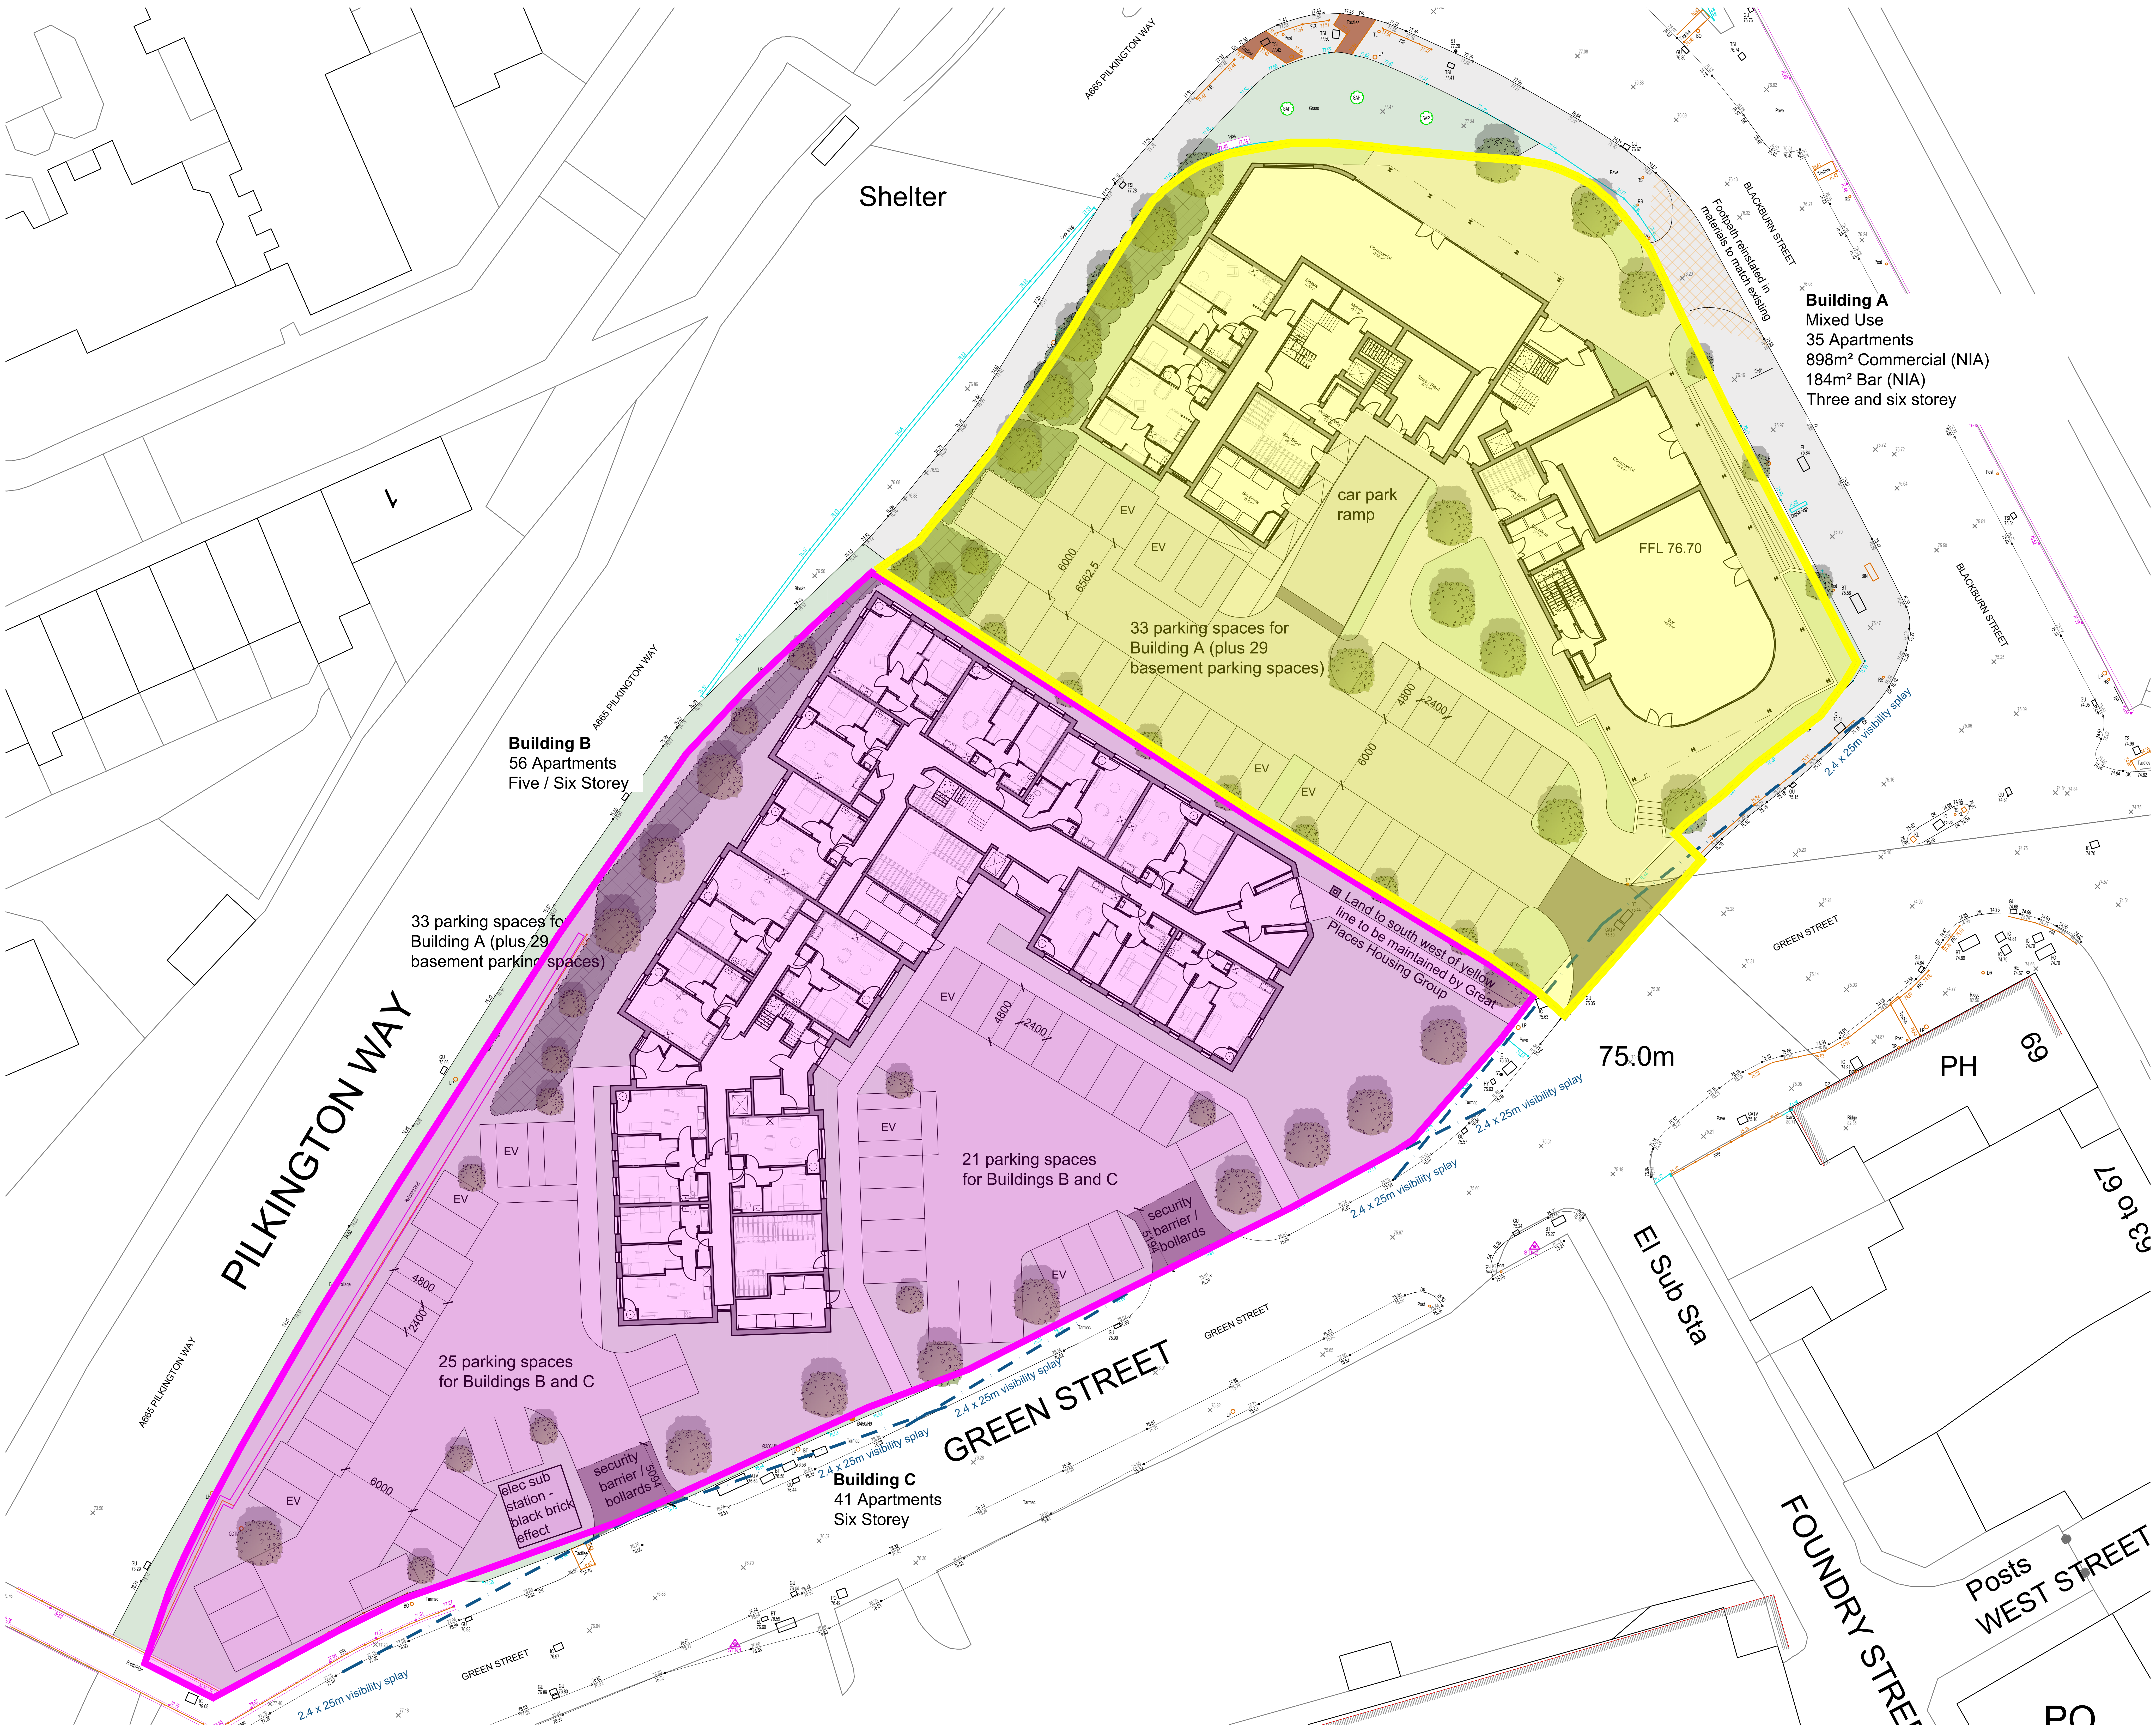

01	**Proposed Site Plan**
100	Scale 1:250 @ A1

General Notes
01: Dimensions must not be scaled from this drawing. If in doubt, please ask.
02: All dimensions are in millimetres unless noted otherwise.
03: All dimensions should be verified on site before proceeding with the work.
04: TADW Architects shall be notified in writing of any discrepancies.
05: © TADW Limited (UK) 2015

Legend

Phasing Plan

🟪 **Phase 1 - Buildings B & C**

🟨 **Phase 2 - Building A - Mixed Use**

Issue	Description	Date	Drawn	Checked
P1	Phasing Plan Issued	27.01.25	KM	AM

Drawing Status
P - Planning | **T** - Tender | **C** - Construction | **R** - As Record

For Approval

tadw architects
Six St. Petersgate Stockport Cheshire SK1 1HD
Ph 0161 477 6158 Fx 0161 480 8342 mail@tadw.co.uk www.tadw.co.uk

Client: Watson Homes
Job: Green Street
Ratcliffe
Title: Development Phasing Plan
Scale: 1:250 @ A1

Note - Prints from PDF files may not be to scale, check accuracy against scale

5 10 15 25m
1:250

Job Number	Drawing Number	Issue
121305	100	P1