

LOCATION PLAN (1:1250)
© Crown copyright and database rights 2021
Ordnance Survey 0100031673

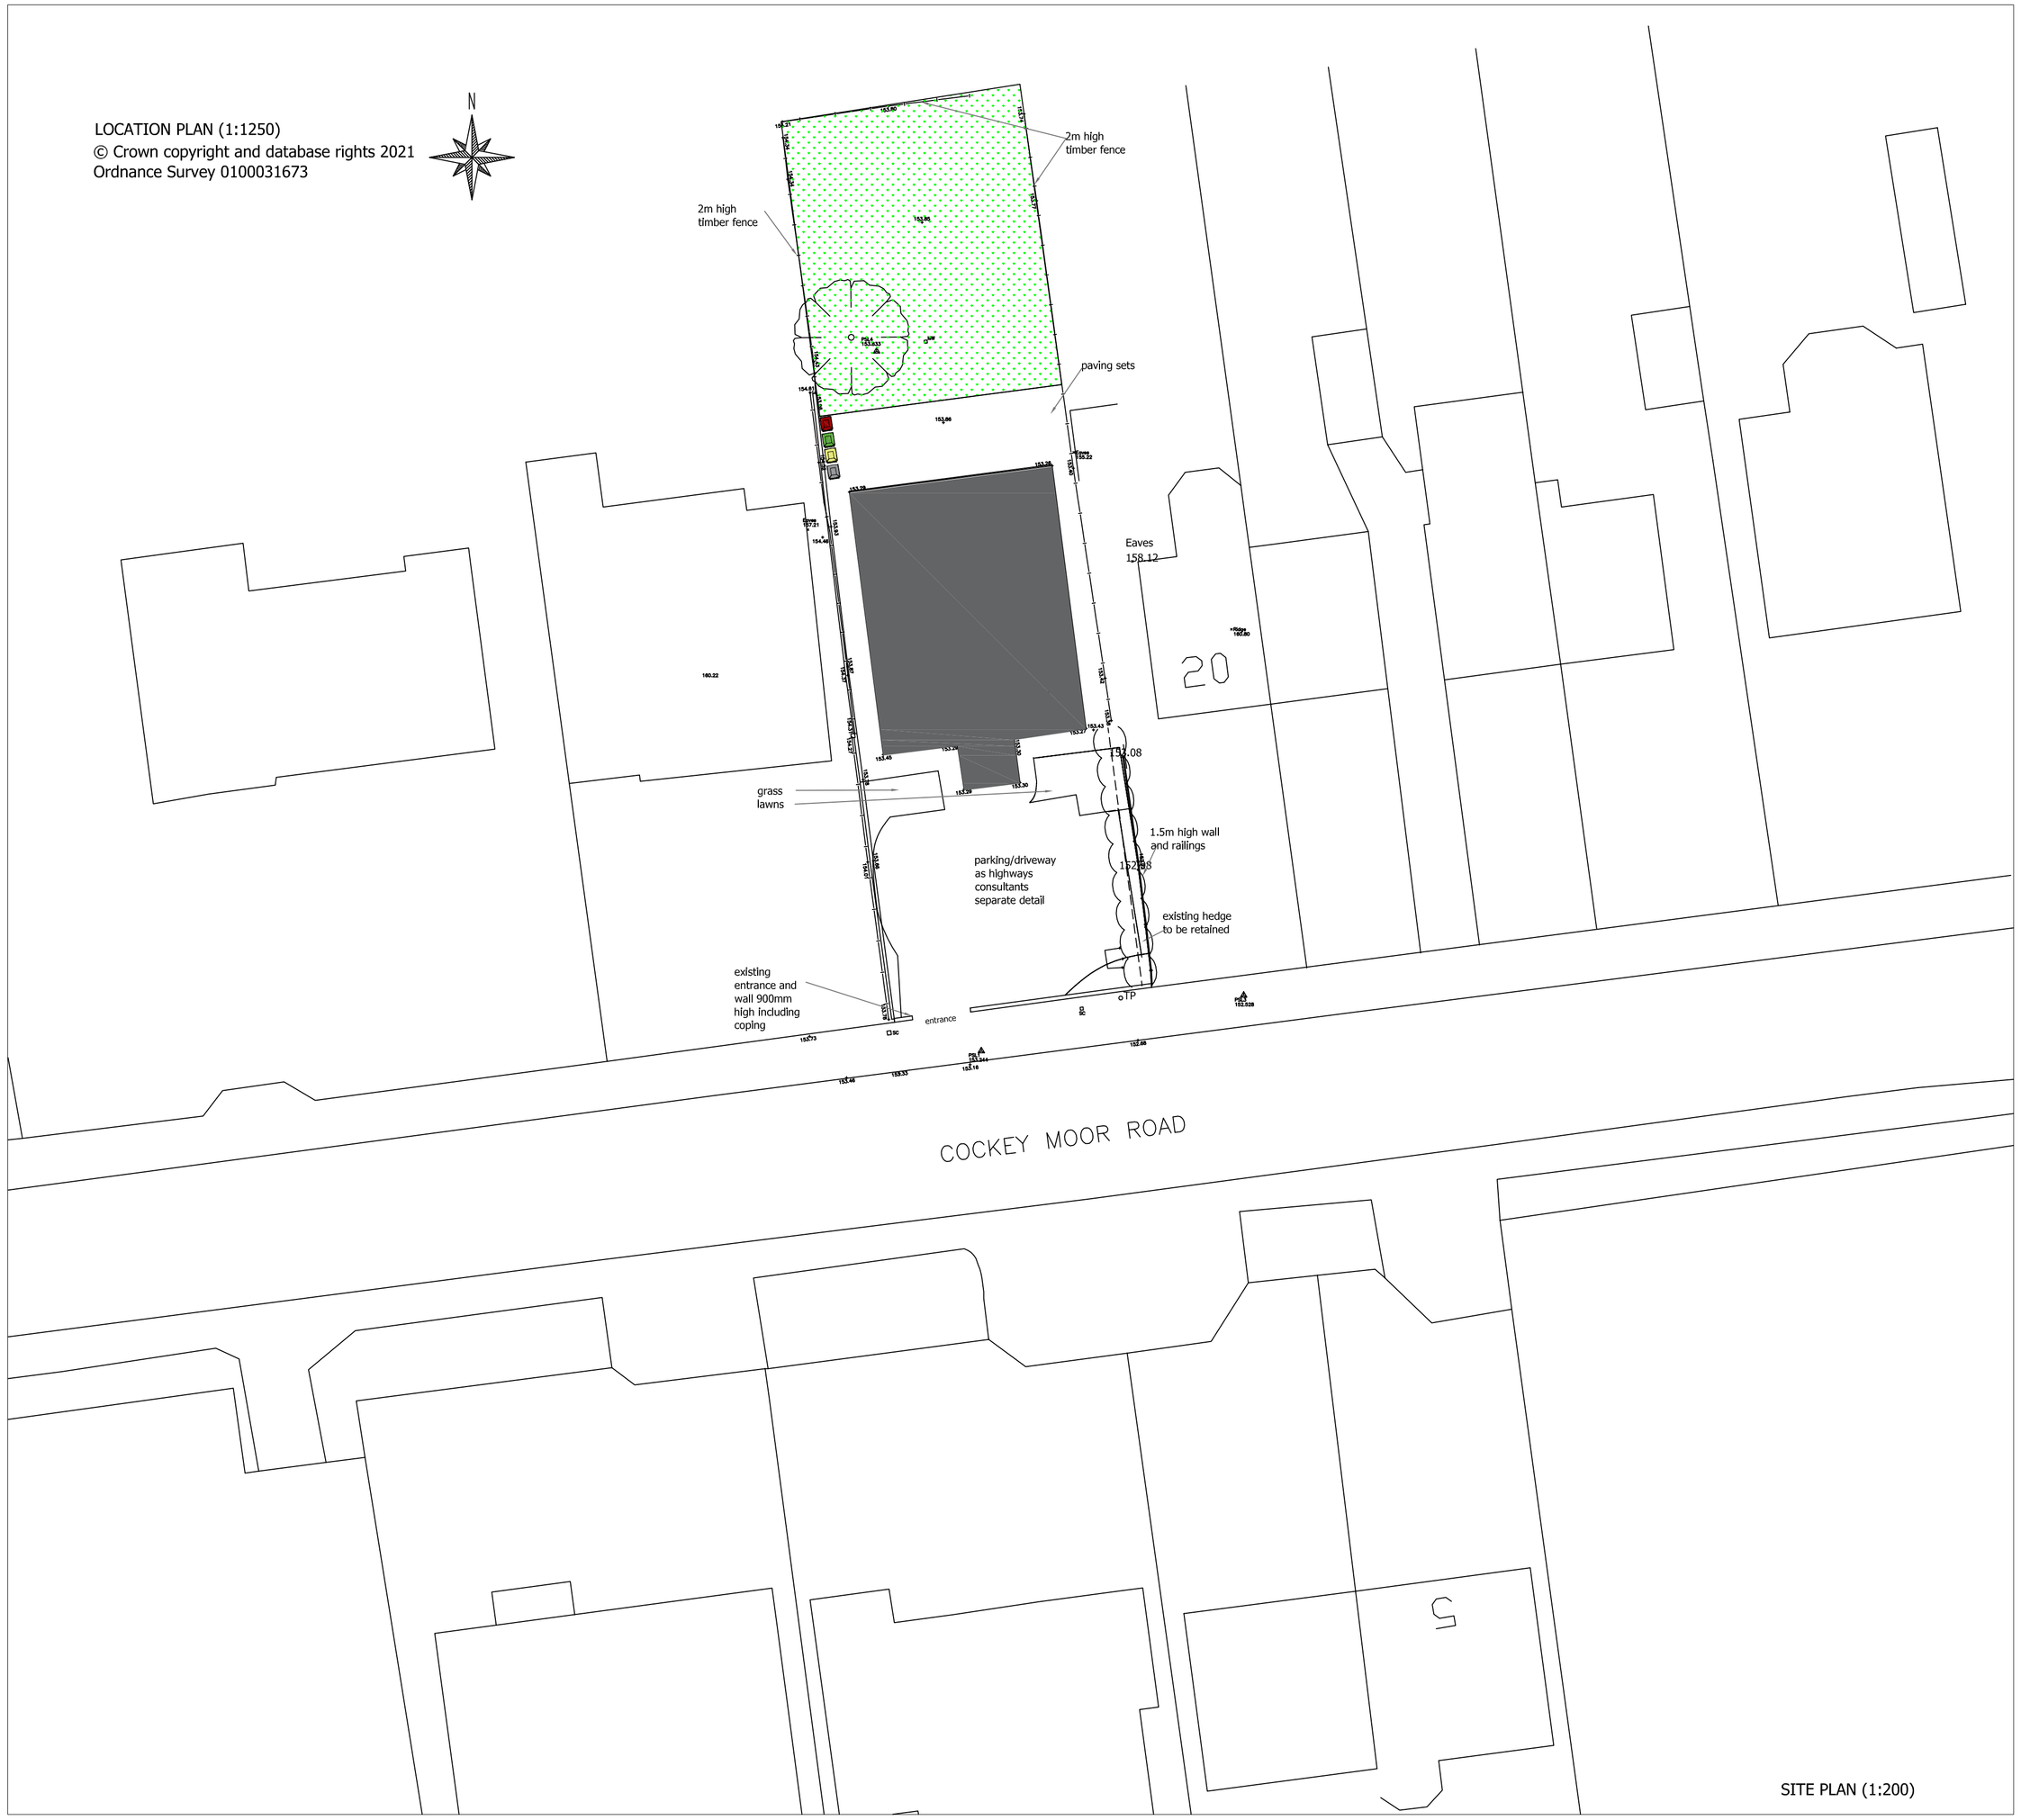

SITE PLAN (1:200)

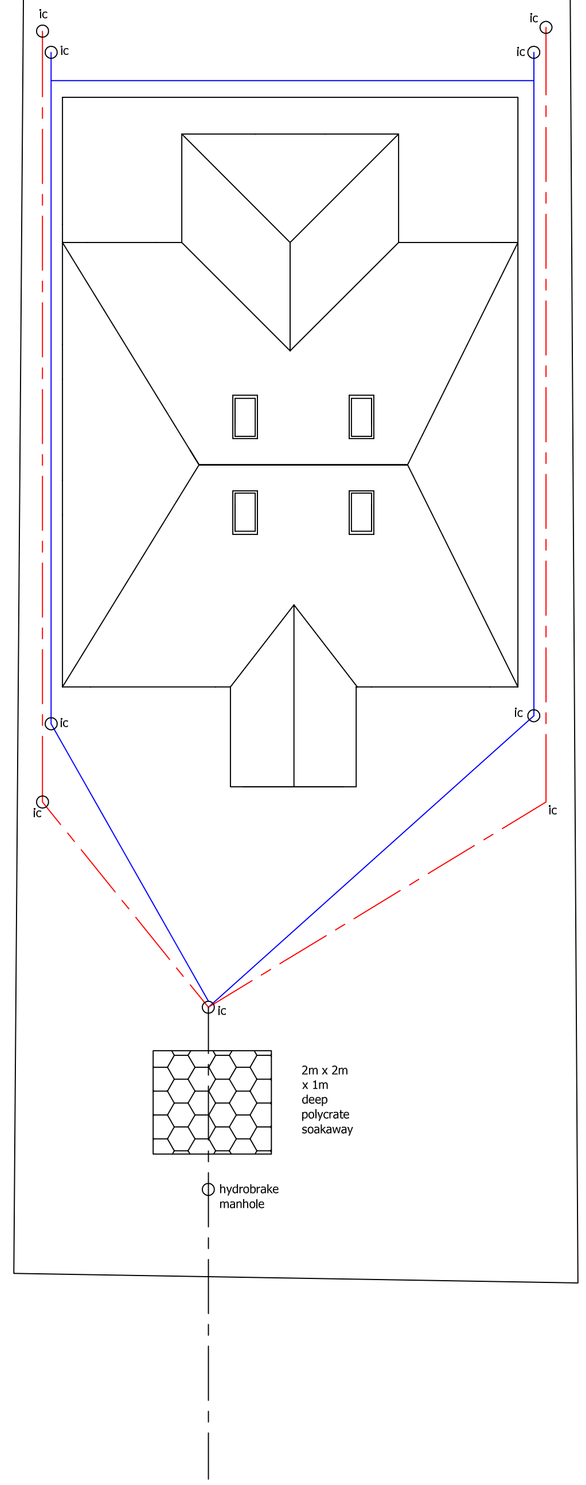

DRAINAGE DESIGN (1:100)

Date	Rev.		Initials	
15/3/22	A.	Highways details amended	RA	
14/4/22	B.	Existing entrance and wall retained	RA	

This drawing is subject to copyright and is not to be reproduced in part or whole without approval.
Figured dimensions take precedence over scaled measurements from the drawing. All dimensions and drawings to be checked by Client and Contractor and discrepancies clarified with the Client prior to commencement.
The whole of the works to comply with Planning Approval & Conditions and current Building Regulations. No work to commence without Planning & Building Regulations approval.
The client must ensure the project complies with the Construction Design and Management Regulations 2015
The Client should ensure consent from any landowner or interested party is obtained, as well as compliance with Party Wall Act 1996

Notes

RAD
The White House,
42-44 Chorley New Road,
Bolton
BL1 4AP

Tel : 01204 322196
Fax : 01204 214110
Mob: 07790 361104
Email: info@radesignprojects.co.uk

Project
22 COCKEY MOOR ROAD
BURY
BL8 2HB

Client

Drawn RA

Date NOVEMBER 2021

Title
PROPOSED SITE PLAN

Scale 1:100 @ A1 / 1:200 @ A3

Drawing Number RAD/2289/20/8/RevB