DO NOT SCALE THIS DRAWING, CHECK ALL DIMENSIONS ON SITE


This drawing is to be read in conjunction with all relevant specifications and drawings issued.
The contractor is to check and verify all building and site dimensions and check levels before work commences and/or ordering any materials.
Any inaccuracies must be reported to the Contract Administrator (Concept Studio Architecture) immediately.
This drawing may not be reproduced, or part reproduced without the express consent of property sign.

THIS DRAWING IS COPYRIGHT © Concept Studio Architecture


Chartered Institute of Architectural Technologists Registered Practice

Drawing Status


- ☐ PRELIMINARY FOR APPROVAL
- ☐ AGREED LAYOUT -SIGNED OFF
- ■ PLANNING DRAWING
- ☐ BUILDING CONTROL DRAWING
- ☐ TENDER DRAWING
- ☐ CONTRACT DRAWING
- ☐ CONSTRUCTION DRAWING
- ☐ AS-BUILT DRAWING

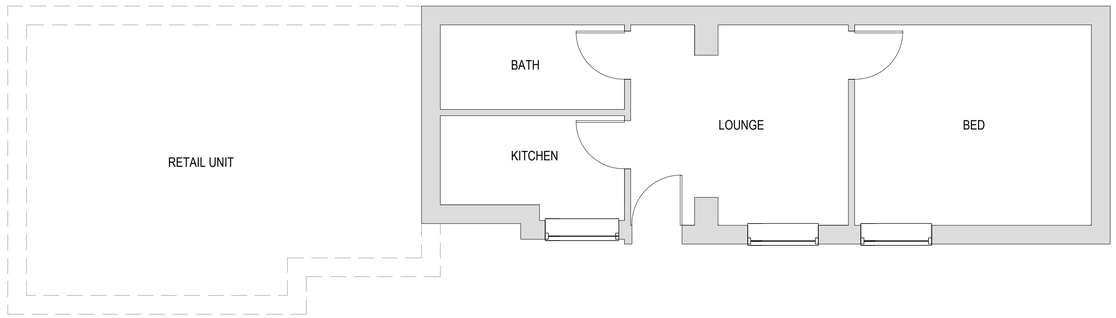

EXISTING & PROPOSED GROUND FLOOR PLAN
SCALE - 1:50@A1

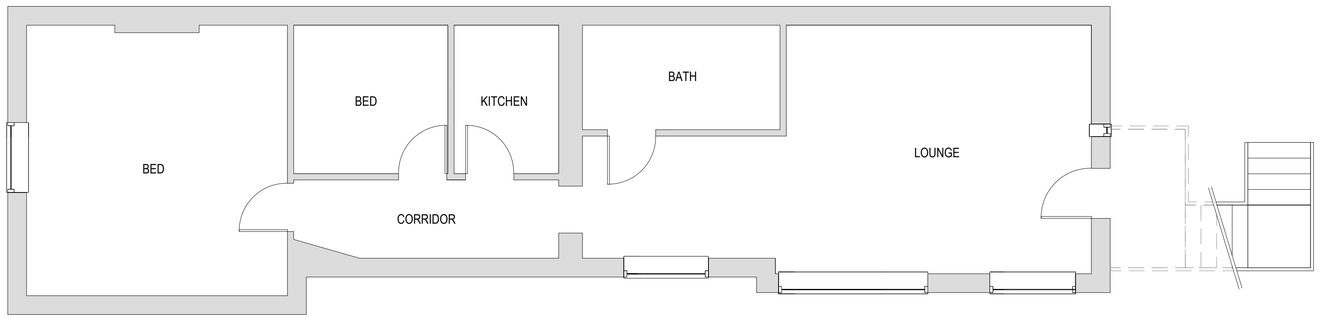

EXISTING & PROPOSED FIRST FLOOR PLAN
SCALE - 1:50@A1

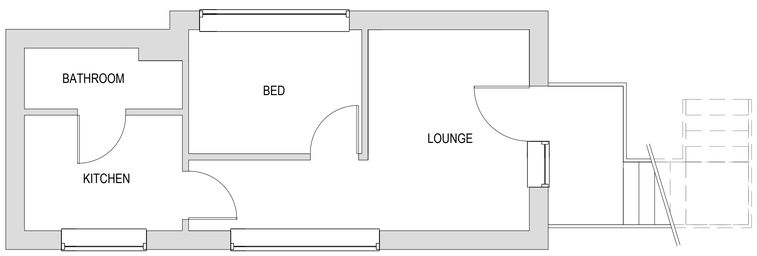

EXISTING & PROPOSED SECOND FLOOR PLAN
SCALE - 1:50@A1

Date:	Revision:	Dr:

Client:

Drawing Issue:
PLANNING

Project:
46_BLACKBURN_STREET_RADCLIFFE
MANCHESTER_M26_1NQ

Drawing Title:
PROPOSED_CHANGE_OF_USE

Scale: 1:50 @A1	Drawing Nr: CSA___PL_001		
Revision: -	Drawn: DR	Authorised by: RJS	Date: JULY_2021

Email: info@conceptstudioarchitecture.co.uk
Web: www.conceptstudioarchitecture.co.uk
Tel: 07875 095563