
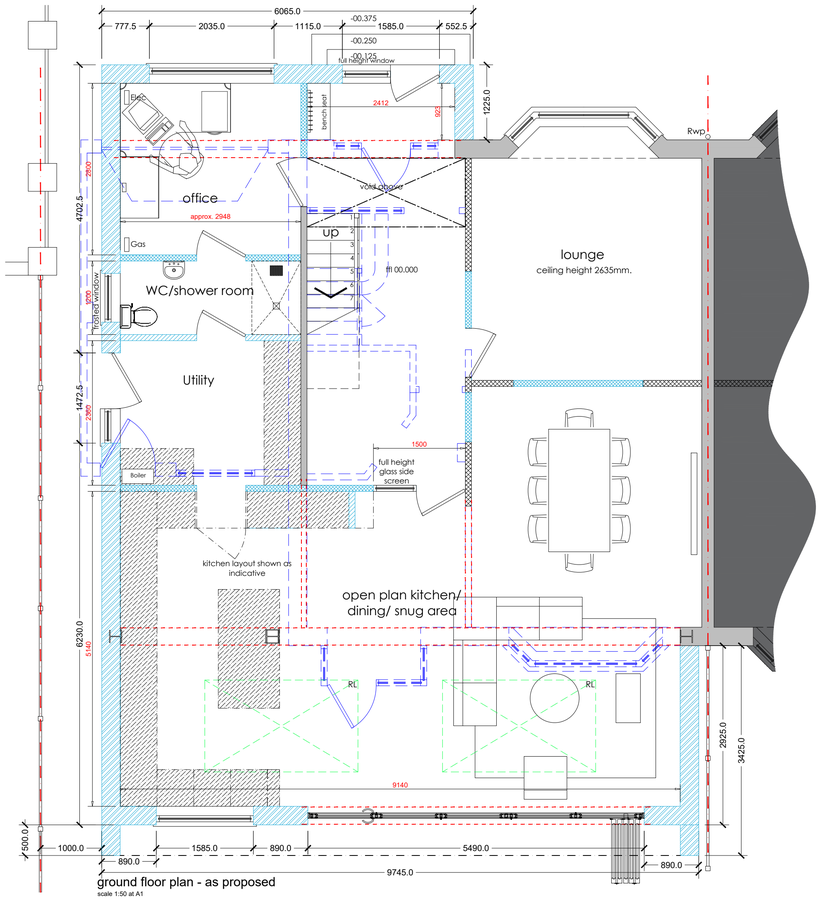



ground floor plan - as proposed

scale 1:50 at A1

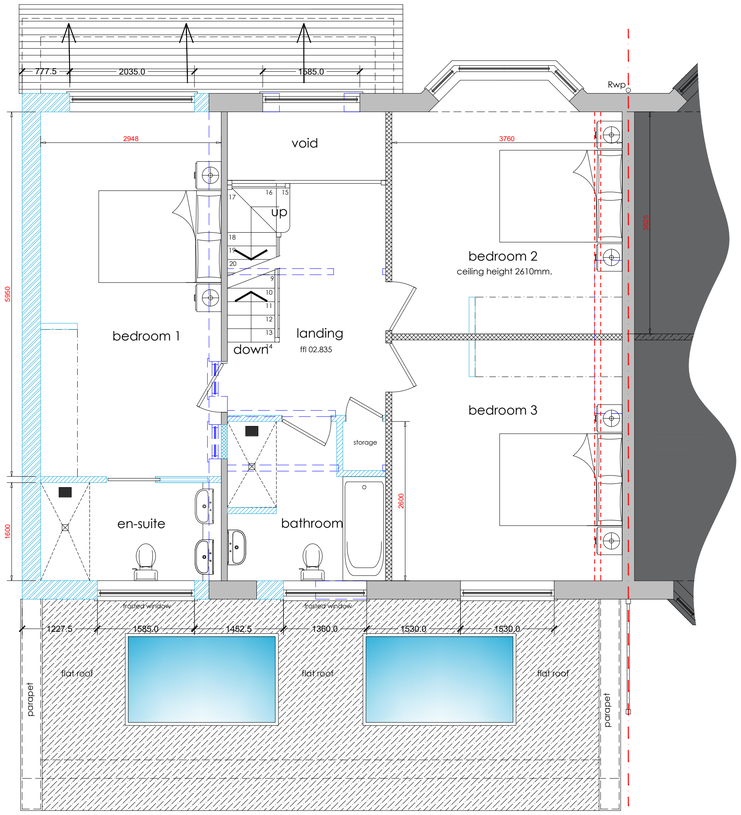


first floor plan - as proposed

scale 1:50 at A1

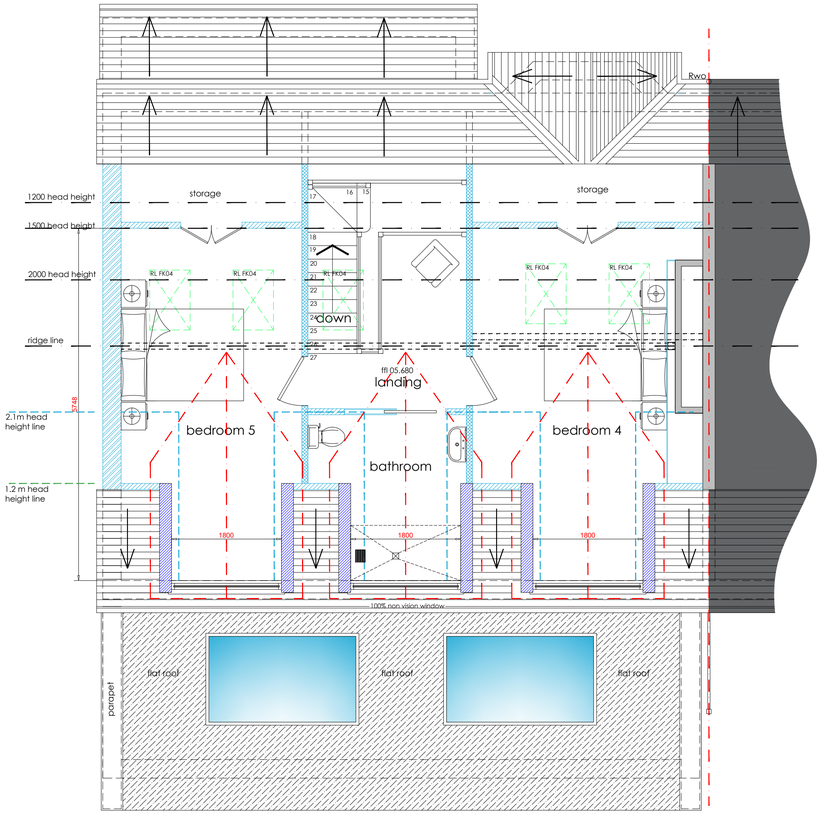

second floor plan - as proposed

scale 1:50 at A1

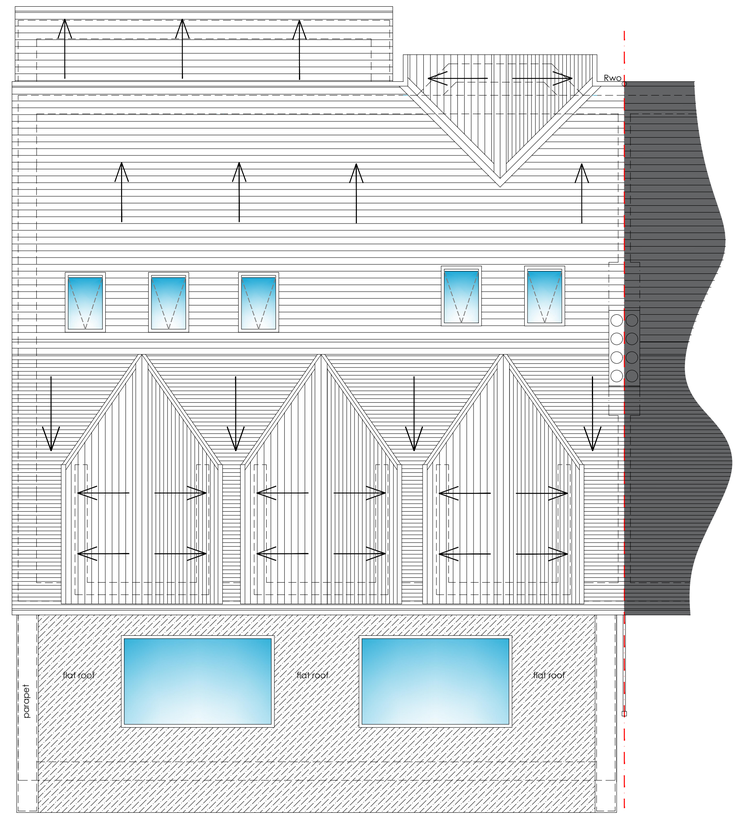

roof plan - as proposed

scale 1:50 at A1

0.5 0 0.5 1 2 5m
1:50@A1

1 0 1 2 5 10m
1:100

10 5 0 10 20 30 40 50 100m
1:1250

The Copyright of a drawing belongs to PJH Architectural Services Ltd and shall not be used or reproduced in any form without its express permission.

All dimensions to be checked on site prior to the commencement of any work.

For the avoidance of doubt all dimensions are measured to wall structure and not the internal/external finishes unless otherwise stated.

Where any discrepancy is found to exist within or between drawings and/or documents and site, it should be reported to the client and PJH Architectural Services Ltd immediately.

PJH Architectural Services Ltd shall not be liable for any use of drawings and documents for any purpose other than for which the same were prepared by or on behalf of PJH Architectural Services Ltd.

Drawing to be read in strict conjunction with structural engineers details. Note, with regards to structural elements and details these take precedence over the information shown on this drawing.

Please send any corrections and discrepancies's to: enquiry@pjhas.co.uk



Legend

hatch denotes existing perimeter walls

hatch denotes proposed perimeter walls

hatch denotes proposed internal stud walls

hatch denotes proposed internal block walls

hatch denotes proposed dormer cheeks

RL

denotes roof lights above

denotes new steelwork above

denotes walls removed

Proposed planning drawings

Rev ref	Description	Date
Project	Ground & first floor side extension, ground floor rear extension, internal works and loft conversion	
Site Address	8 Nursery Road Prestwich Manchester M25 3EN	
Client	Mr & Mrs Lee	
Drawing status	Planning	
Drawing title	Proposed floor plans and roof plan	
Date	May 2022	
Scale	1:50 & 1:100 @ A1	Drawn PJH / CK PJH
Dwg No.	2021-1604-P-102	Rev -

Architectural Services Ltd
Manchester: 0161 480 0380 Leigh: 01942 582271
Email: enquiry@pjhas.co.uk
www.pjharchitecturalservices.co.uk