
ALL PARTS OF THIS DRAWING ARE COPYRIGHT OF KDB SERVICES LTD JULY 2025 AND SHOULD NOT BE REPRODUCED IN ANY PART - ALL RIGHTS RESERVED

1 PROPOSED BUILDING LAYOUT
Scale: 1:50

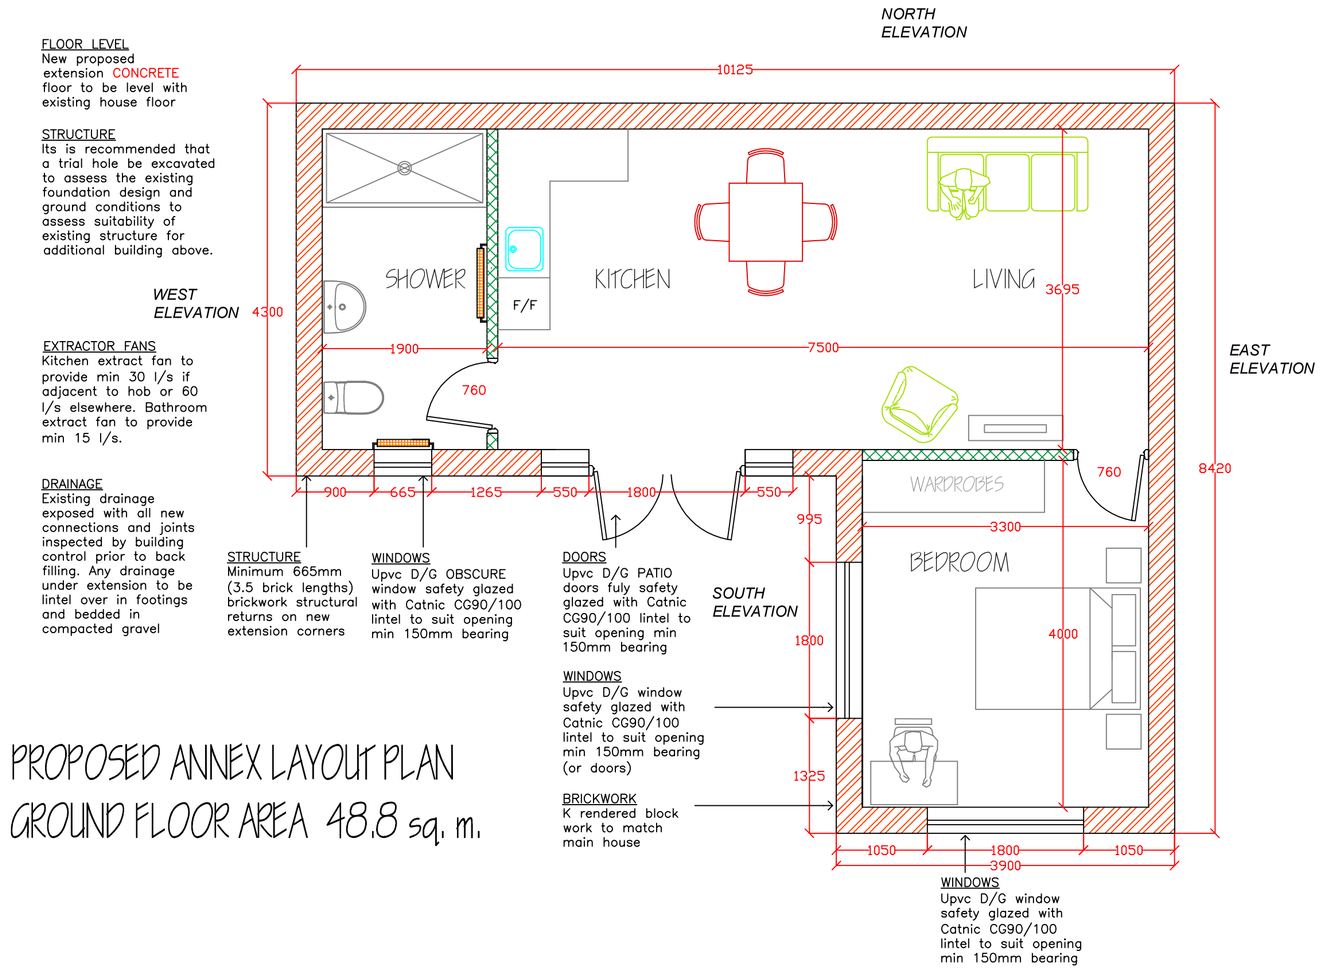


PROPOSED ANNEX LAYOUT PLAN
GROUND FLOOR AREA 48.8 sq. m.

3 PROPOSED SITE PLAN
Scale: 1:200



2 PROPOSED BUILDING ELEVATIONS
Scale: 1:100

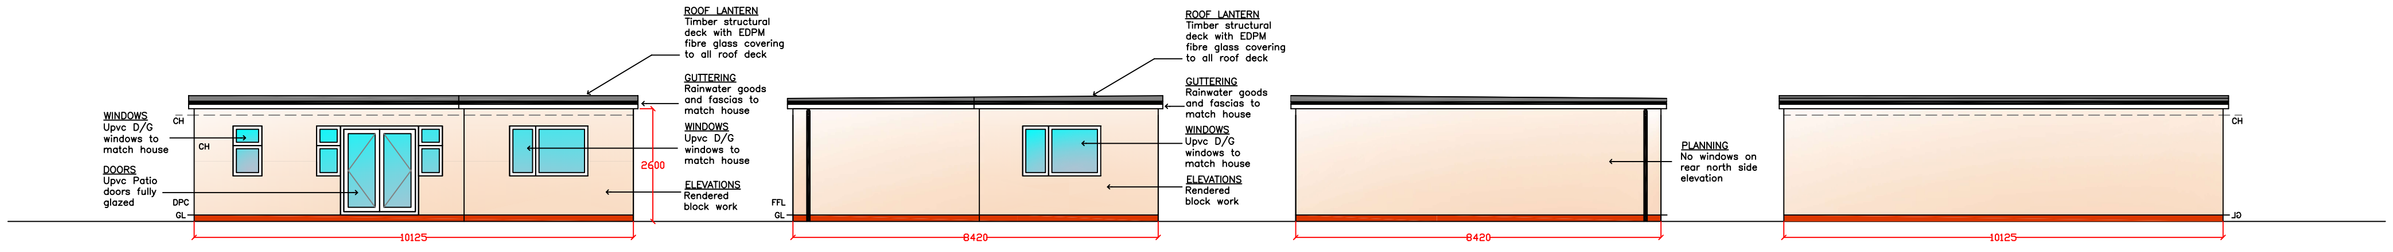

PROPOSED SOUTH ELEVATION
scale - 1:100

PROPOSED WEST ELEVATION
scale - 1:100

PROPOSED EAST ELEVATION
scale - 1:100

PROPOSED NORTH ELEVATION
scale - 1:100

1:25
0.5m 0 0.5m 1m 1.5m 2m 2.5m

1:50
1m 0 1m 2m 3m 4m 5m

1:100
2m 0 2m 4m 6m 8m 10m

KDB SERVICES LTD
joseph@kdbservicesltd.com
www.kdbservicesltd.com

REV	DATE	DESCRIPTION	BY	VE
A	JUL'25	PLANNING-ISSUE	J.A.L	PP

DRAWING: PROPOSED ANNEX LAYOUTS & ELEVATIONS
CLIENT: Ashley Kennell
SCALE: AS SHOWN @ A1
PROJECT: Whipney House, Whipney Lane, Greenmount, BL8 4HT
NEW ANNEX
DATE: JULY 2025
DRAWN BY: JAL
DWG No: 002
REVISION: B