

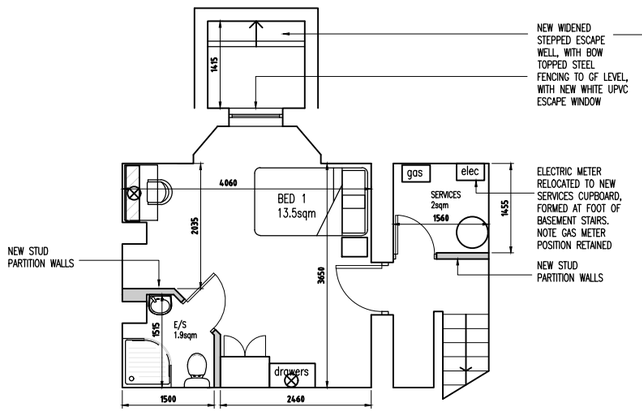


PROPOSED BASEMENT FLOOR PLAN
1:100 @ A3


BASEMENT CONVERTED WITH WALLS BEING TREATED AND TANKED, AND FLOOR DUG OUT TO ALLOW NEW FINISHED FLOOR TO CEILING TO BE MIN 2100MM. CEILING LINED WITH 60 MIN FIRELINE BOARD.

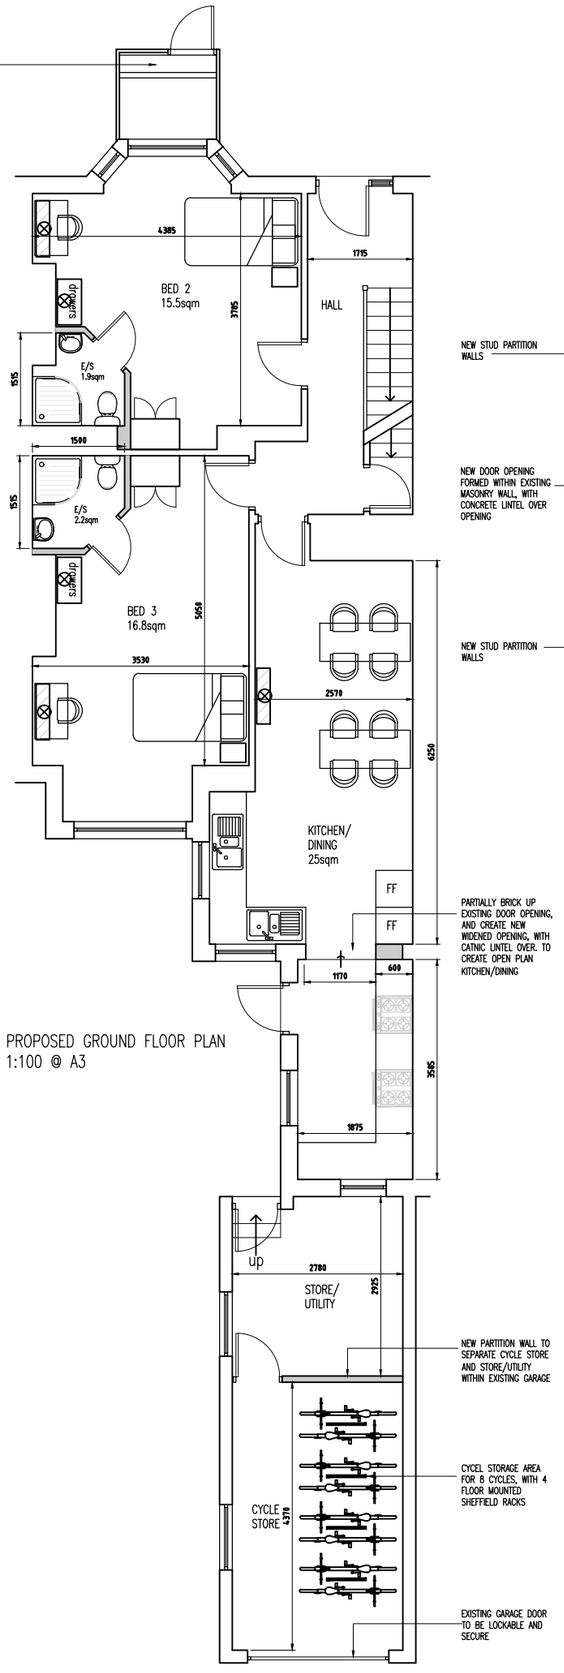

PROPOSED GROUND FLOOR PLAN
1:100 @ A3

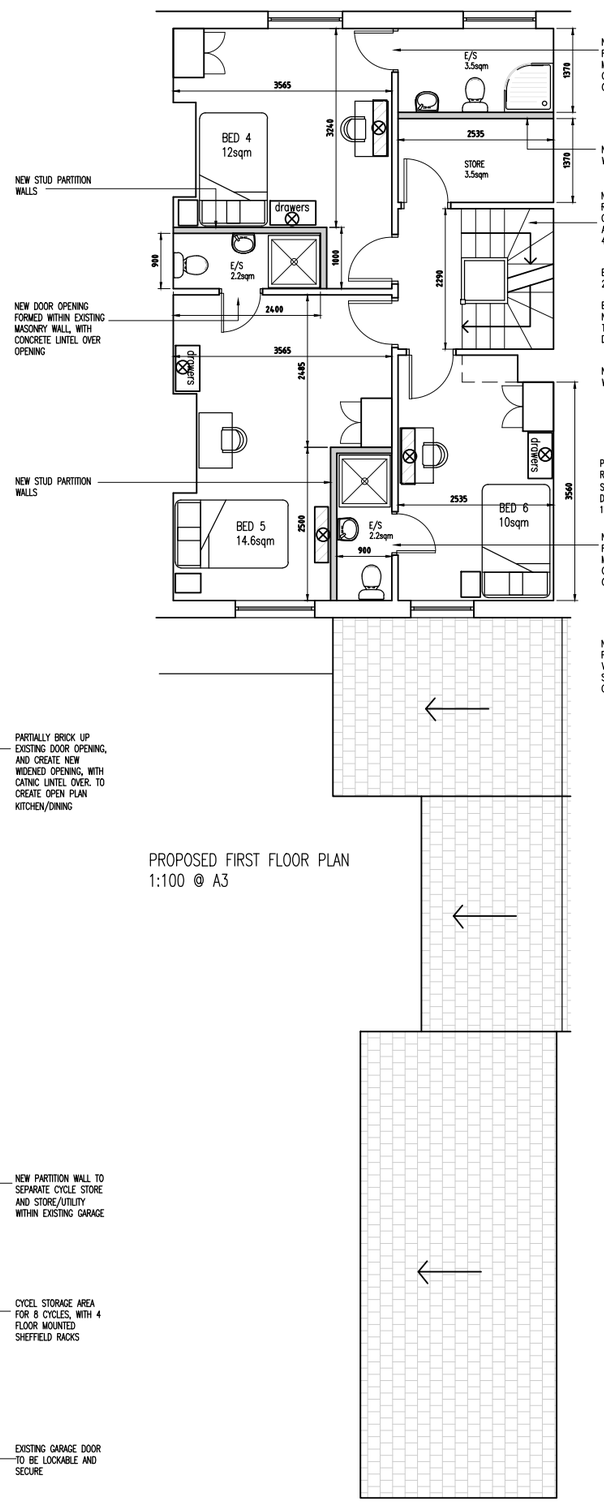

PROPOSED FIRST FLOOR PLAN
1:100 @ A3

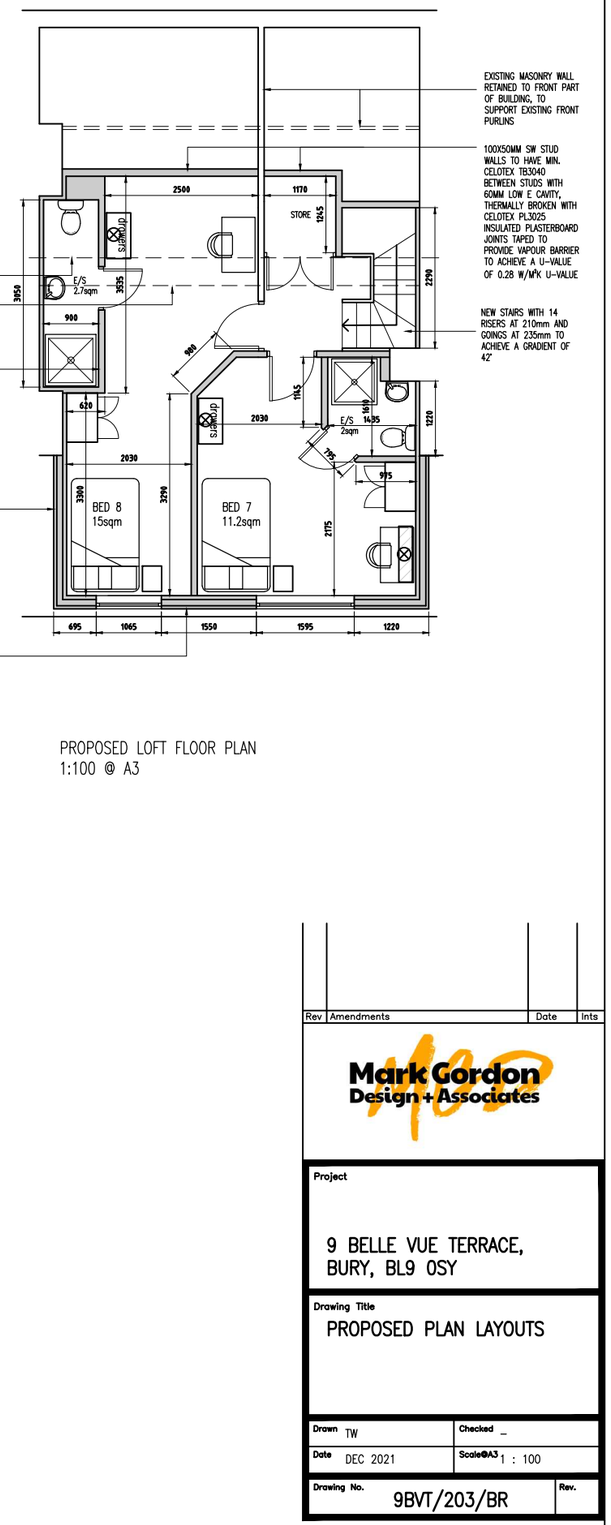

PROPOSED LOFT FLOOR PLAN
1:100 @ A3

Rev	Amendments	Date	Ints

Mark Gordon Design + Associates

Project

9 BELLE VUE TERRACE,
BURY, BL9 0SY

Drawing Title

PROPOSED PLAN LAYOUTS

Drawn TW	Checked _
Date DEC 2021	Scale@A3 1 : 100
Drawing No. 9BVT/203/BR	Rev.