
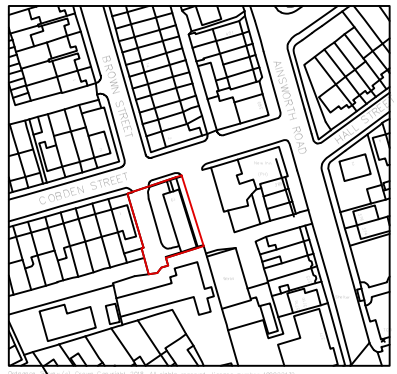


LOCATION PLAN
(SCALE 1:1250)

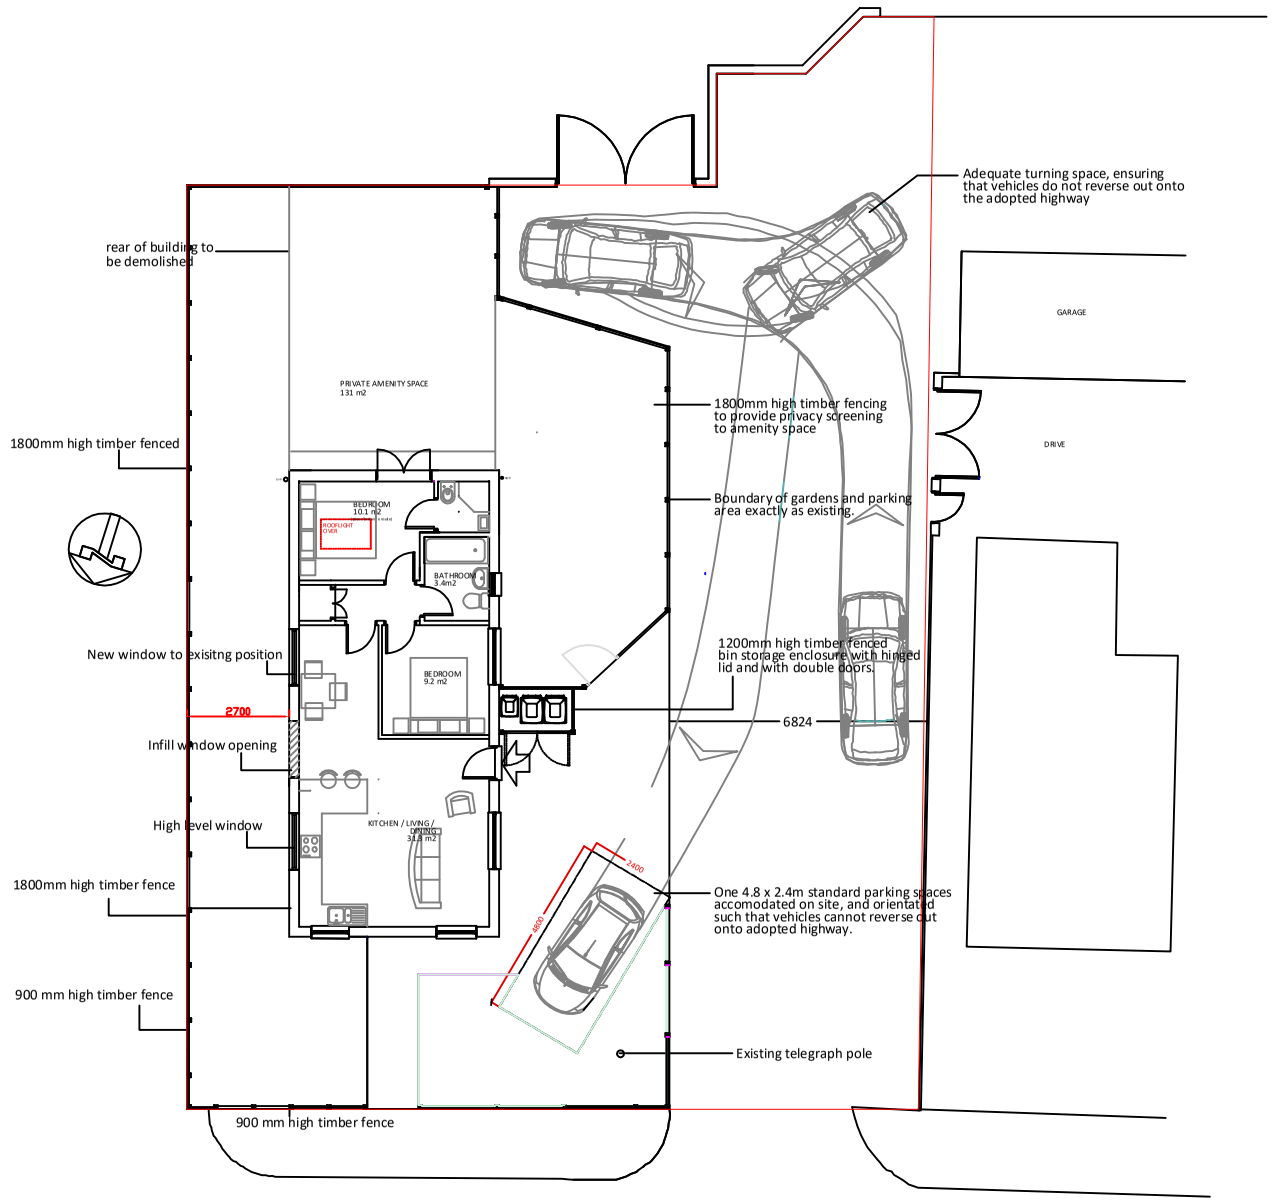

PROPOSED

DNA GROUP

Head Office:
PARKHILL BUSINESS CENTRE
WALTON ROAD
WETHERBY
LS22 5DZ

BIRMINGHAM . MANCHESTER . DARLINGTON

tel: 0161 870 6316 e-mail : dna.group@mail.com

Project
19 Cobden Street
Radcliffe
M26 4HR

Scale 1:100@A1 1:200@A3

Purpose	approval	planning	Building regs.

Revision	letter	date	rev
Fence to front reduced to 900mm	A	08/2020	RM
Fence to side reduced to 1800mm	B	08/2020	RM

Drawn by.
RW

Approved by:

Subject
Proposed Site Plan

Drawing No.
2020 / 0105 / 006