MECH-PLUMBING PER FLOOR	QTY
WC-DOC-M-LH	1
WC-DOC-M-RH	1

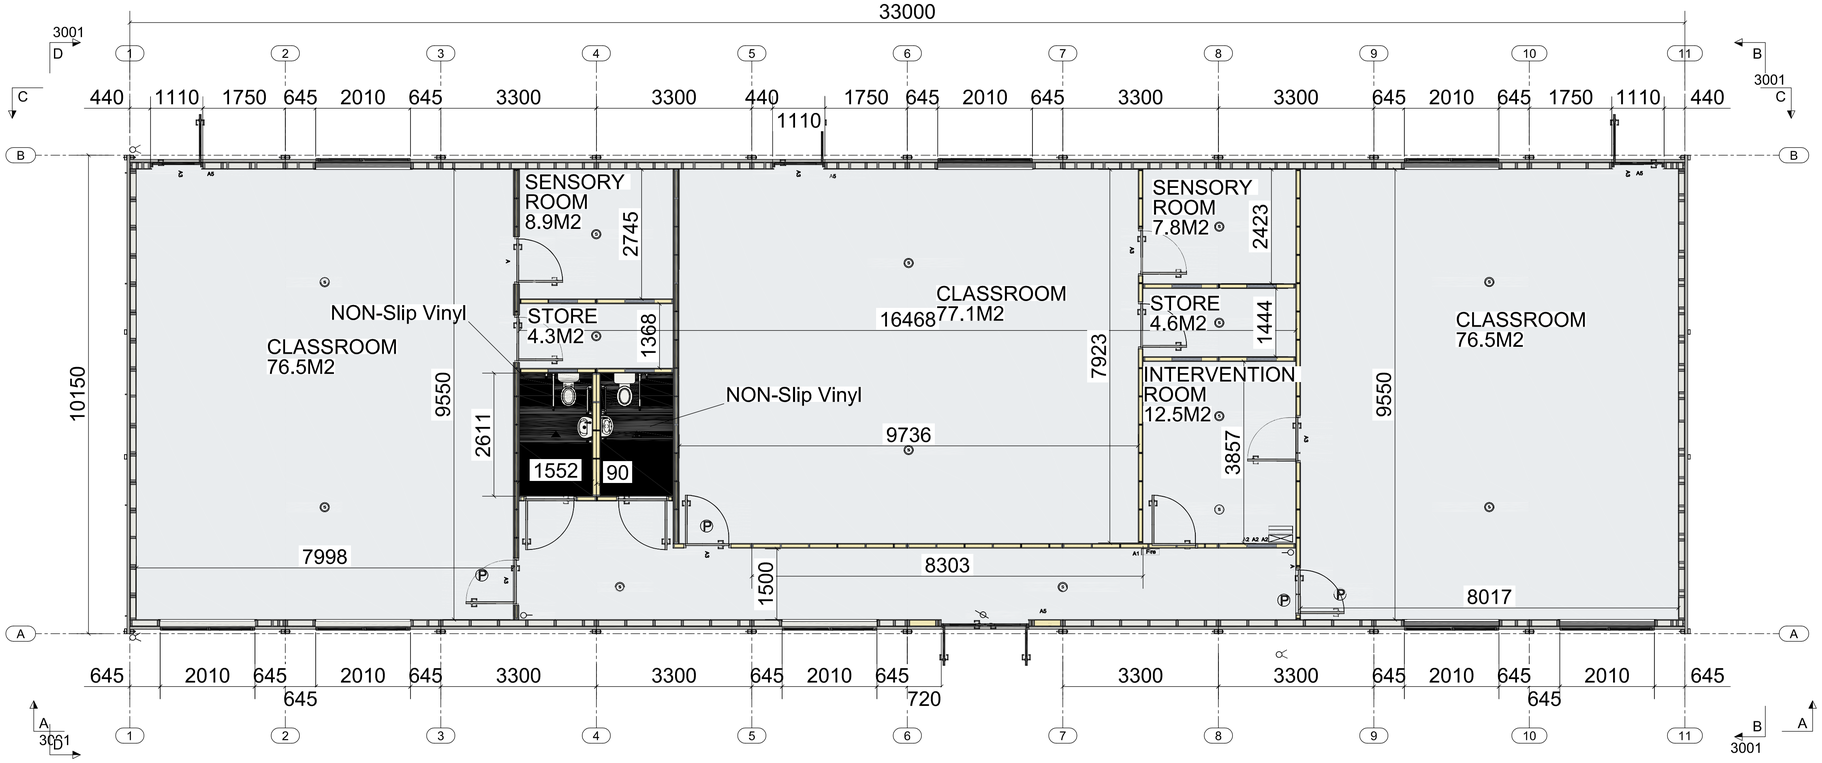

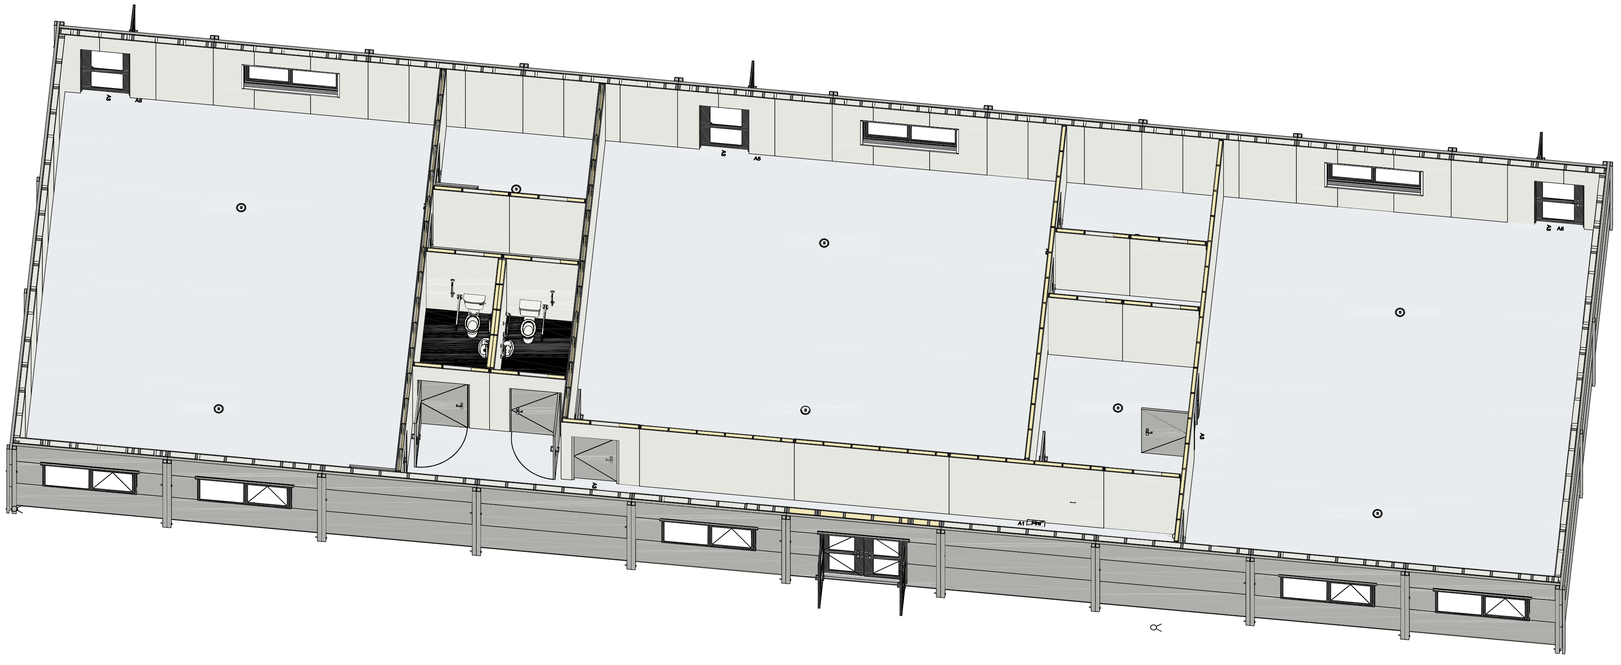

All Floors Carpet UNO

- FIRE PANEL
- SMOKE/ HEAT SOUNDER
- SOUNDER STROBE
- A5 MCP
- PSU
- A1 KEYPAD
- DOOR CONTACT
- PIR
- A2 CONTROLLERS
- A3 CONTROLLED DOOR/ READIN-OUT
- NVR
- INTERNAL CAMERA
- EXTERNAL CAMERA

REV	DESCRIPTION	By	Date CREATED
C2	(Iss03) GApack C2 ElmsBank	BMN	26.06.2026
C1	(Iss02) GApack C1 ElmsBank	BMN	19.06.2026

Project: ELMSBANK
Title: FLOOR PLAN
Client: PMcVey
Drawn By: BMN | Scale: | Date: 19.06.2026
Checked By: SG | Approved By: | DRG NO: 3000
Stage: APPROVAL ISSUE | REV: C2
DRG: SB71- PMV - ZZ - ZZ - DR - S

IF IN DOUBT, ASK.
Design is based on information available at the time of issue.
PMcVey Building Systems accepts no responsibility for unauthorised changes.
A signed approval copy of this drawing is required prior to manufacture.
Do not scale from this drawing.
Use figured dimensions only.
This drawing and the information contained herein are the property of PMcVey Building Systems.
If shall not be reproduced, disclosed, or used without prior written consent.
All rights reserved.
This drawing is uncontrolled when printed.
Verify latest revision before use.

Tekla Structures