


Existing Site Plan 1/100

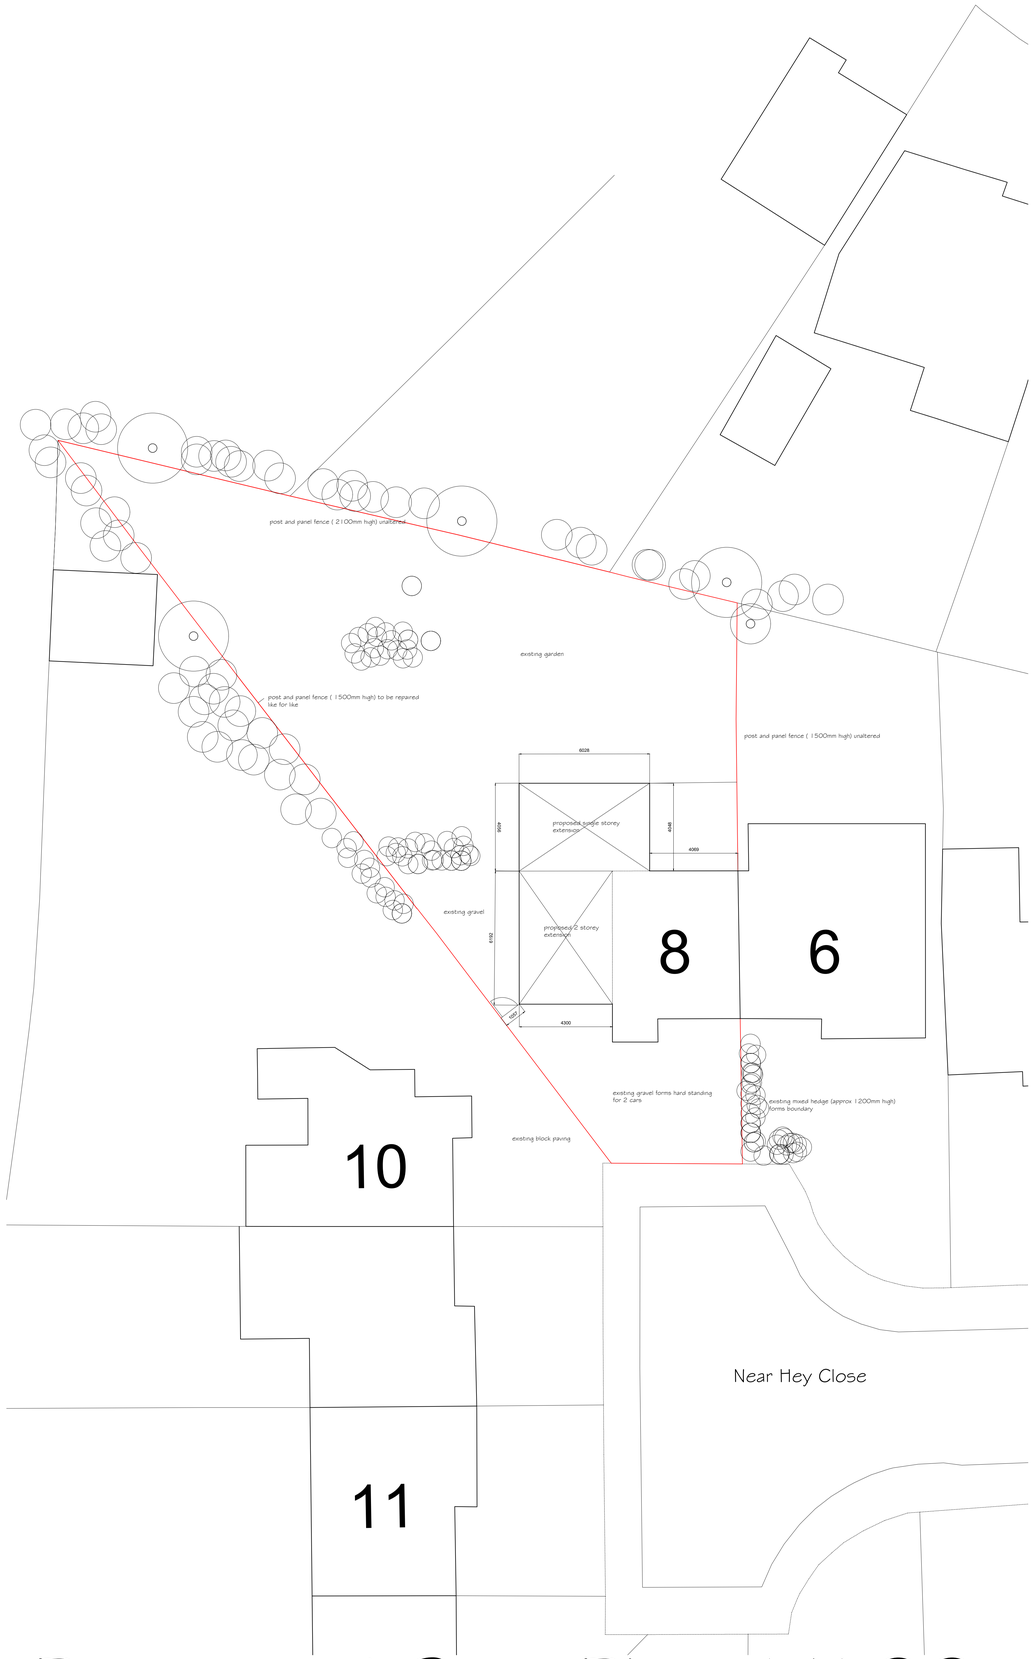

Proposed Site Plan 1/100

AMENDMENTS

REF	DATE	DESCRIPTION

PETER HARRISON ARCHITECTS
90A High Street
Lees, Oldham,
Lancashire OL4 5AA
Tel: 0161 785 9045

PROJECT
Proposed Two Storey side extension and Single Story Rear Extension together with Internal alterations / Improvements to existing Residential Dwelling at 8 Near Hey Close, Radcliffe, Manchester M26 3YY

TITLE
Existing Front / Rear / Side Elevations and Ground Floor / First Floor and Roof Layouts together with Proposed Front / Rear / Side Elevations and Section A - A / Site Plan and Location Plan

PLANNING APPLICATION

DATE	DRAWN	SIZE
June 2024	MEP	A1

SCALE	DRG No
1:100	2811 AL 3001