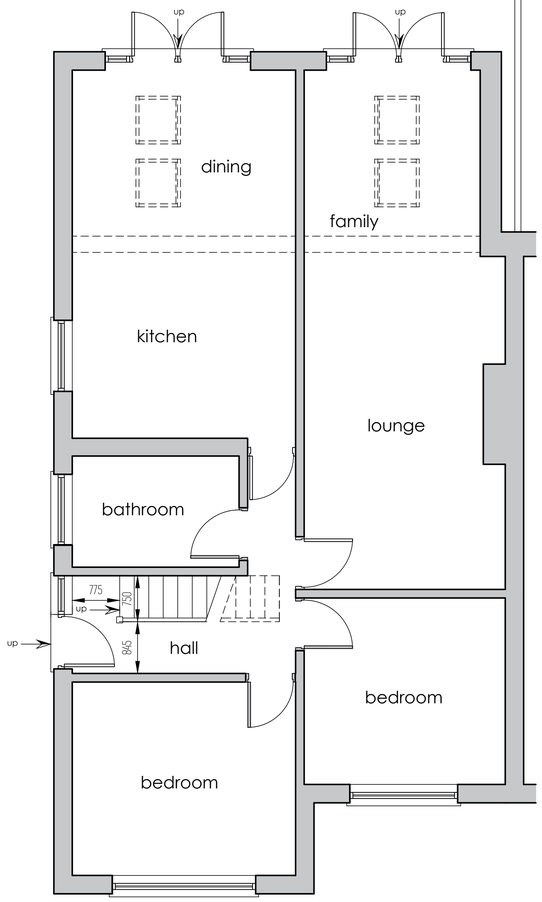
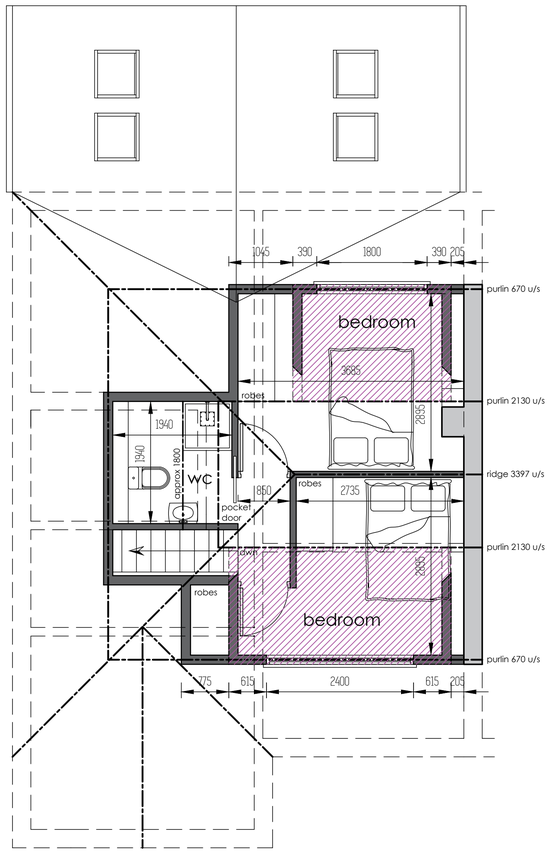
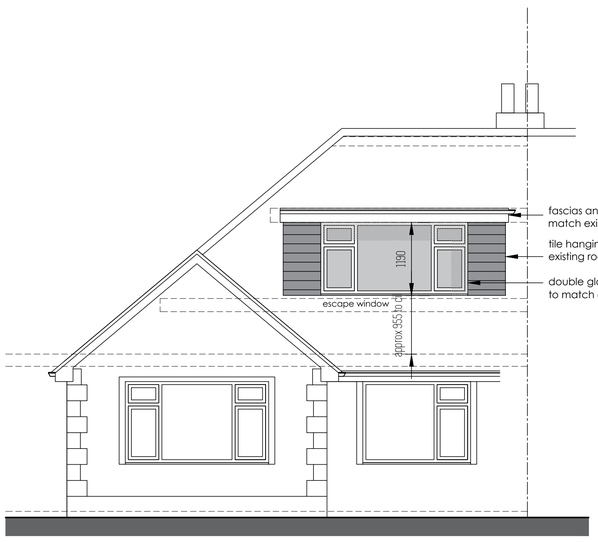



ground floor plan



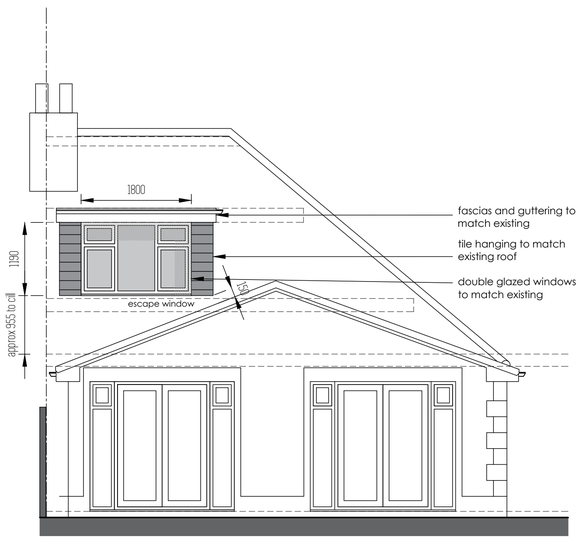

first floor plan




front elevation



side elevation




rear elevation




key

proposed extension/alterations

existing footprint

extent of flat roof dormer

notes

this drawing is the copyright of 35 the studio limited and not to be copied or used without prior consent.

it is agreed this drawing will be checked and verified by you prior to work commencing on site. we shall not be liable for any defects in this drawing unless prior to work commencing this drawing and all its dimensions have been checked and verified.

all workmanship and materials shall comply with current Building Regulations, and British Standards. all materials shall be fixed, applied or mixed in accordance with manufacturers' instructions or specifications. any discrepancy shall be immediately reported and resolved prior to work commencing. the contractor shall take into account everything necessary for the proper execution of the works.

client
jordan bretherton

project
23 rectory lane,
bury,
bl9 7ta

drawing title
proposed plans + elevations

drawing no. bretherton/02 rev.

drawn by a.k. scale 1:50@A1 date nov' 25

35 the studio limited
cartreff,
wigan lane, chorley,
PR7 4BY
t: 07702 185 467
e: info@35thestudio.co.uk
w: www.35thestudio.co.uk

35 the studio
architectural design