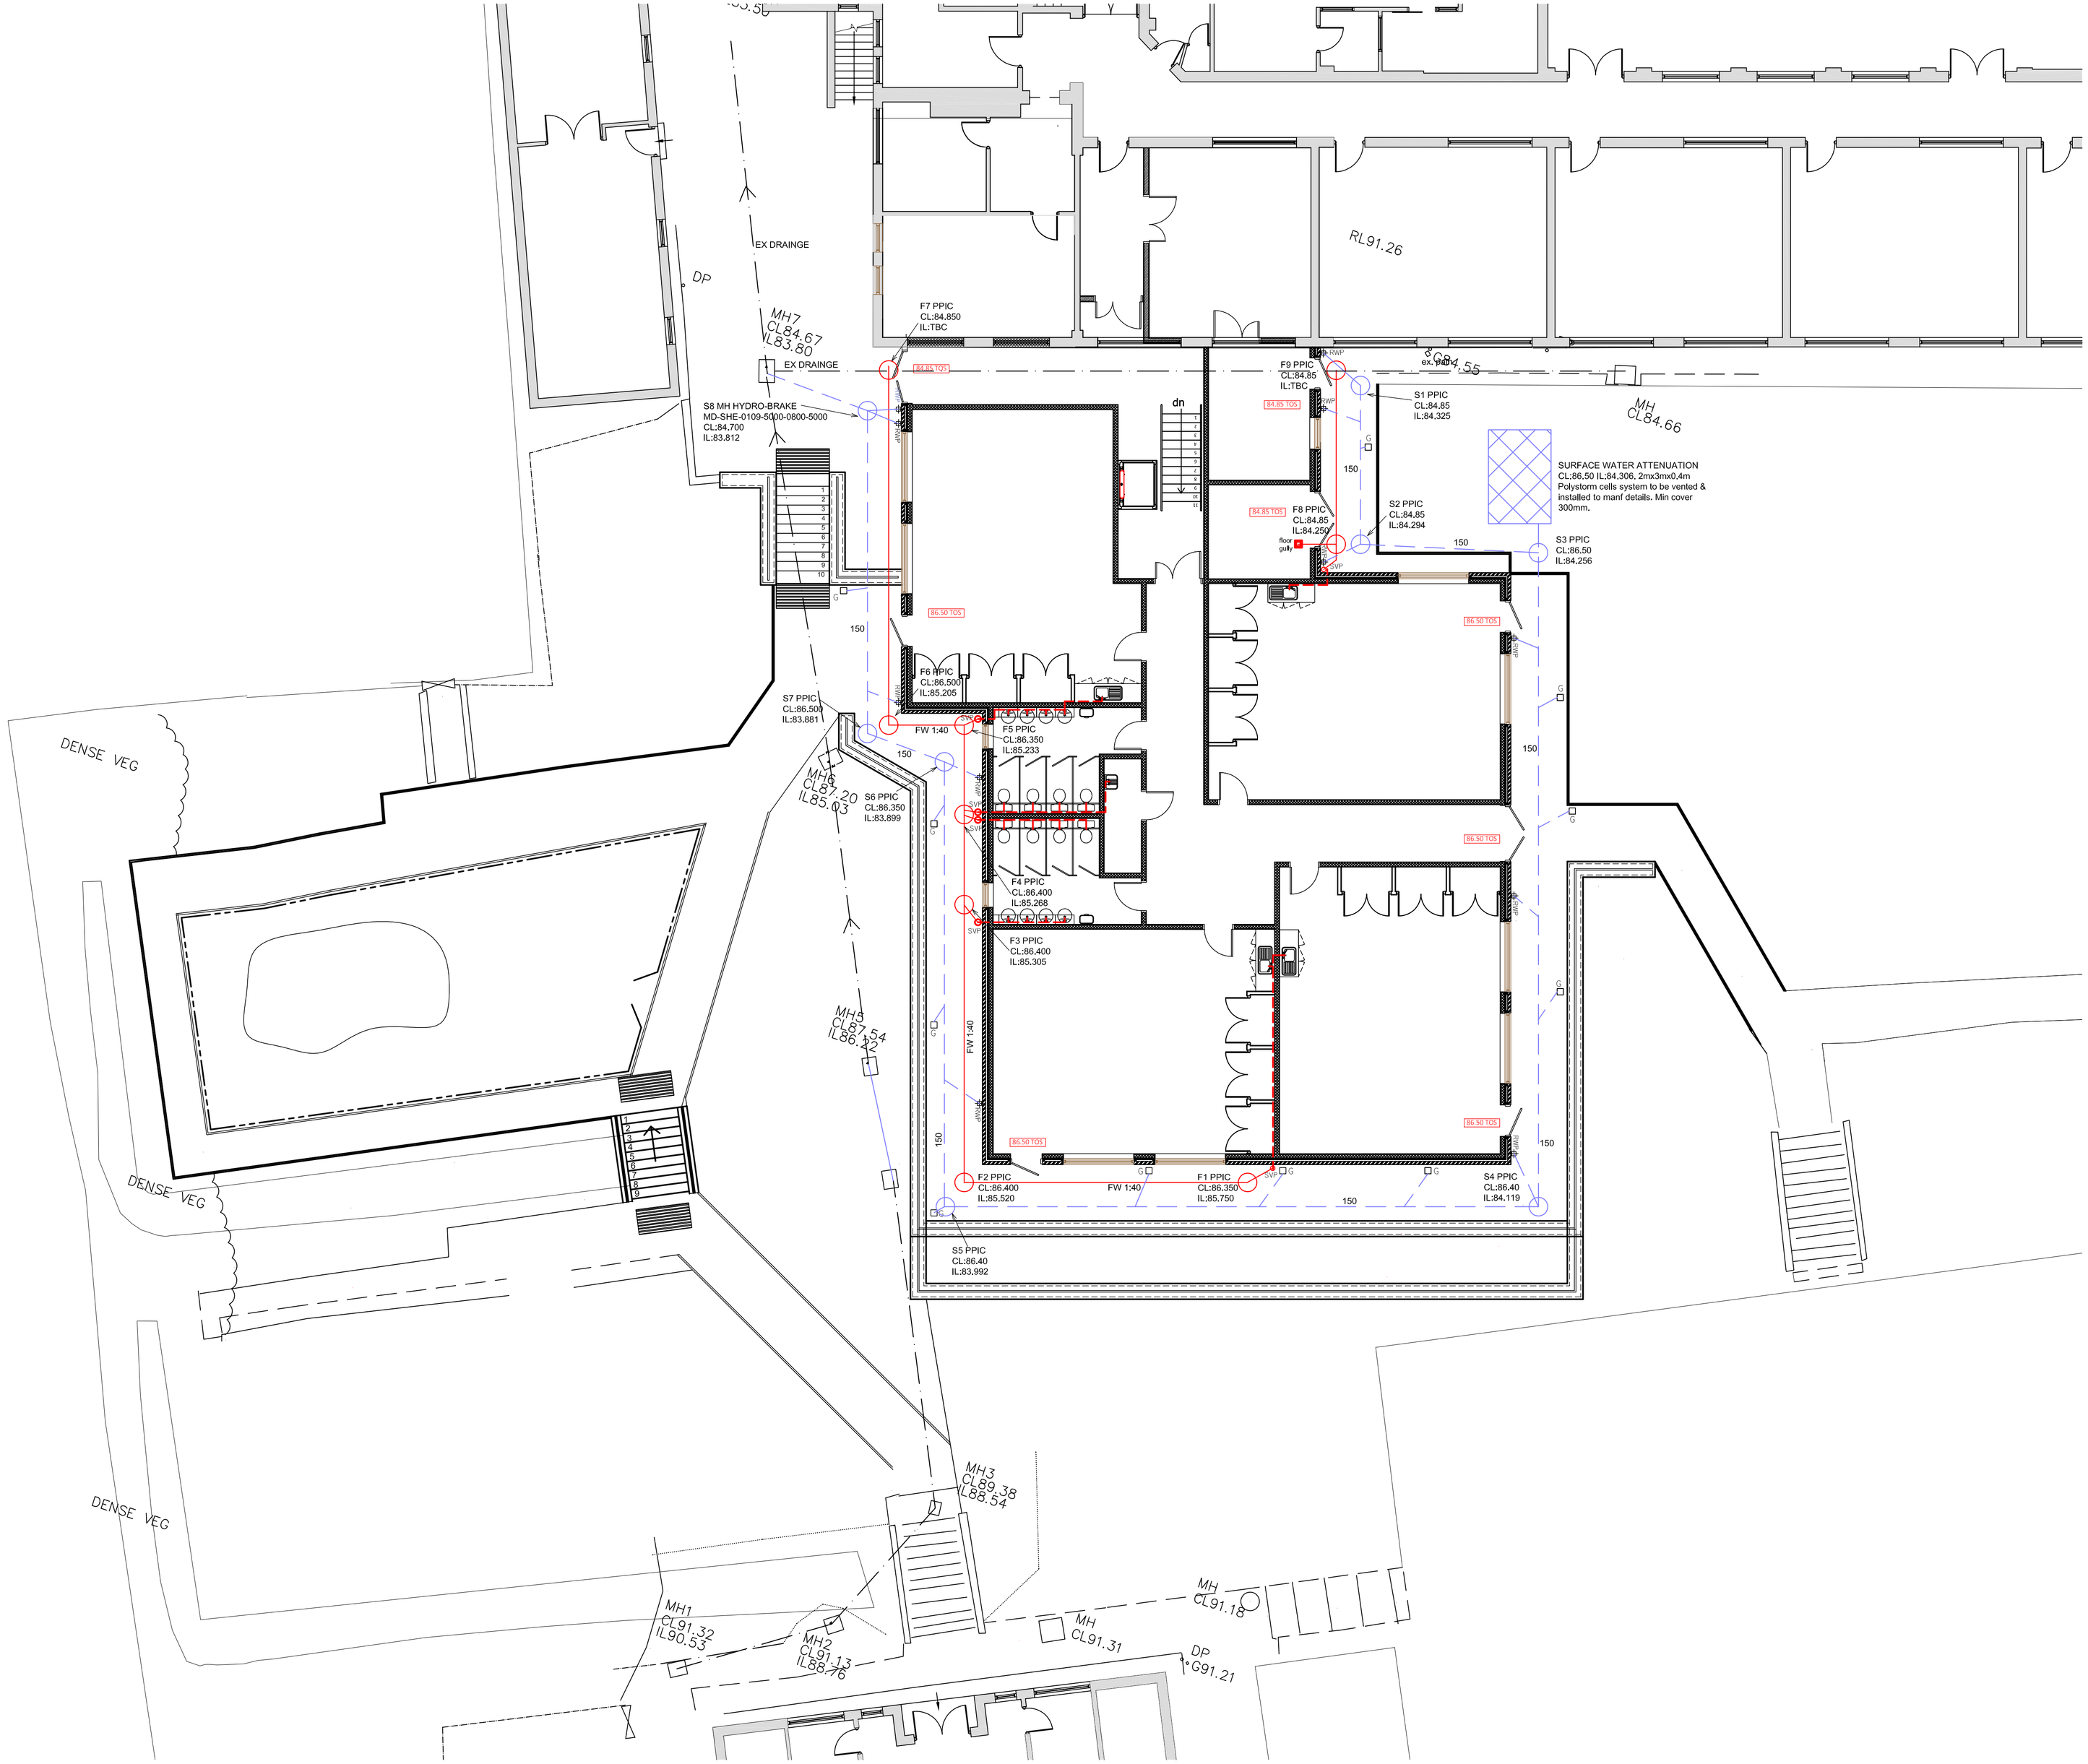


PRIVATE FOUL WATER DRAINAGE

PRIVATE SURFACE WATER DRAINAGE

EXISTING DRAINAGE

REV	DESCRIPTION	DATE

planning issue

This design/document has been prepared by Bury MBC Architectural Services. It should not, without prior permission, be used for any use other than the use originally intended.

Department Of Operations

Architectural Services

3 Knowsley Place,
Duke Street,
Bury, Lancs BL9 0EJ

Bury | Prestwich | Radcliffe | Ramsbottom | Tottington | Whitefield

PROJECT TITLE:

Park View Primary School
Park View Road, Prestwich. M25 1FA
Replacement Classrooms

DRAWING TITLE:

Proposed Drainage Plan

DRAWN BY: RV-M	DATE: 10/20	ISSUE NUMBER:	
CHECKED BY: NB	DATE: 10/20	DATE OF ISSUE:	
SCALE: 1:100 @ A1			

DRAWING NUMBER:

E 19317 A D01

DEPT	CODE	DRAWING REF.	REV.