



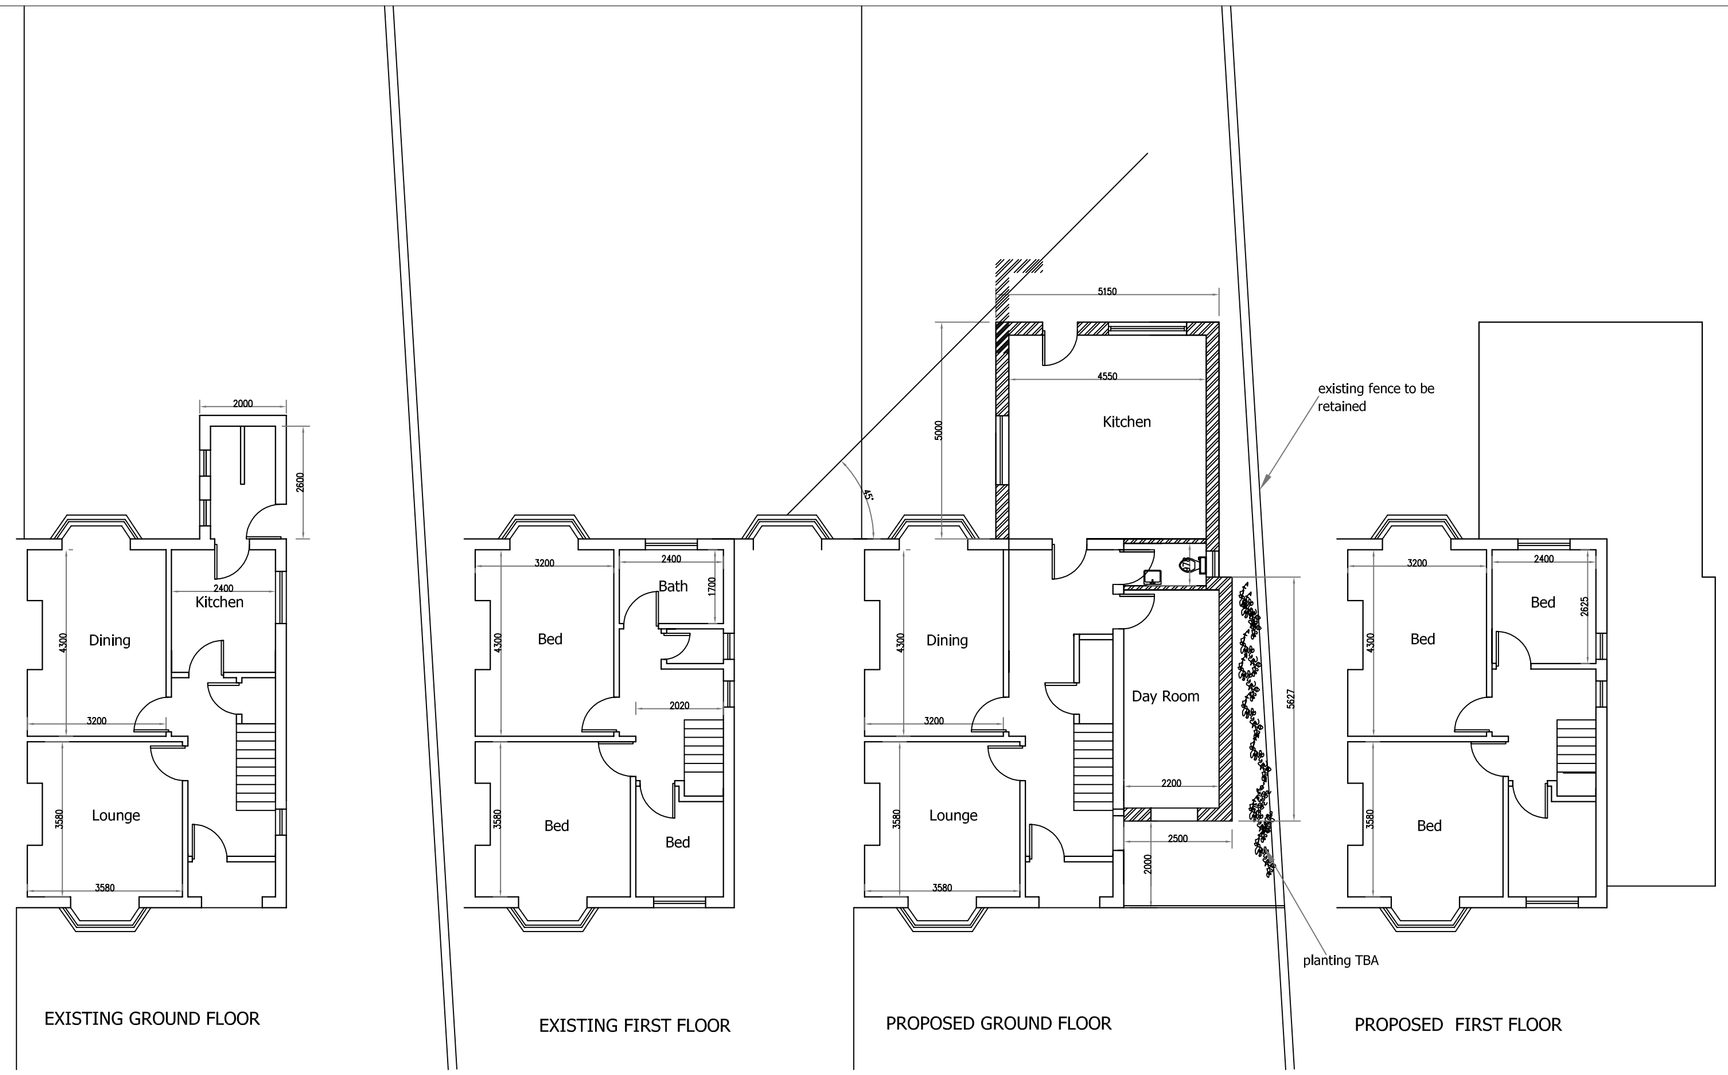


SITE PLAN (1:200)

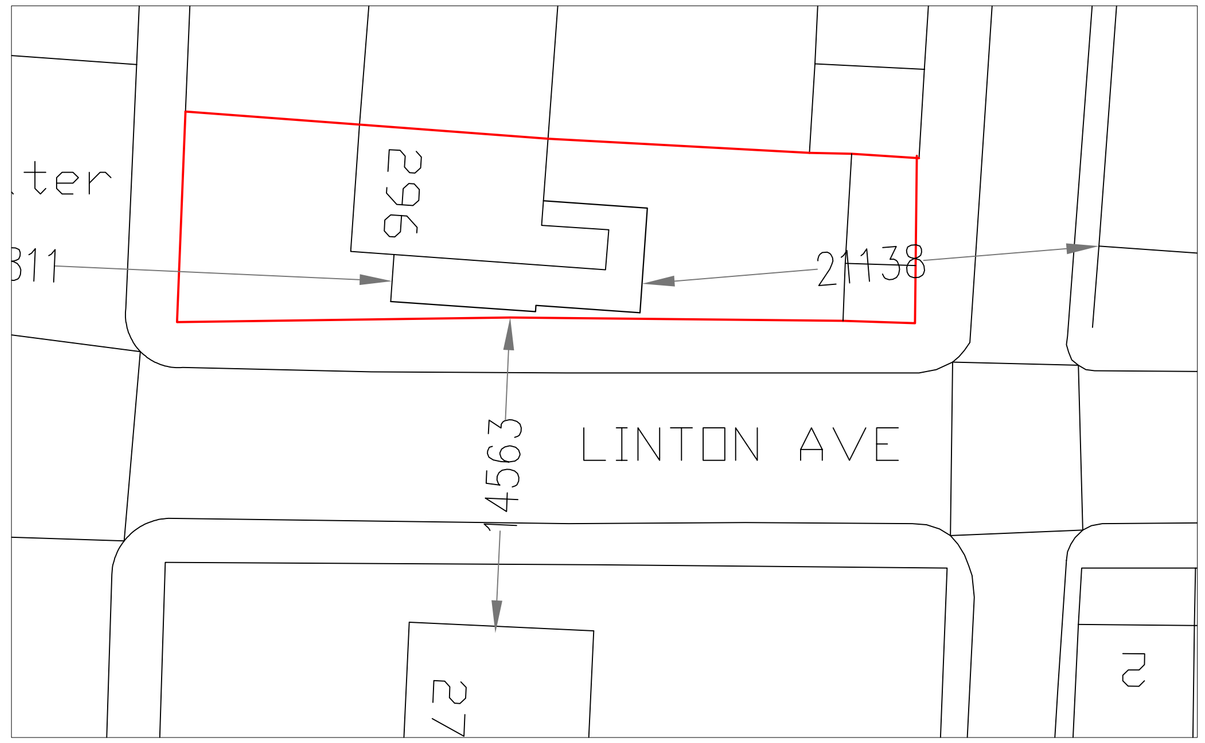


EXISTING FRONT ELEVATION



EXISTING SIDE ELEVATION

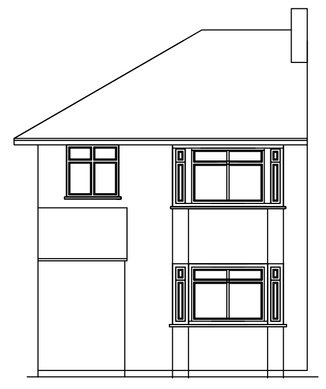

EXISTING REAR ELEVATION

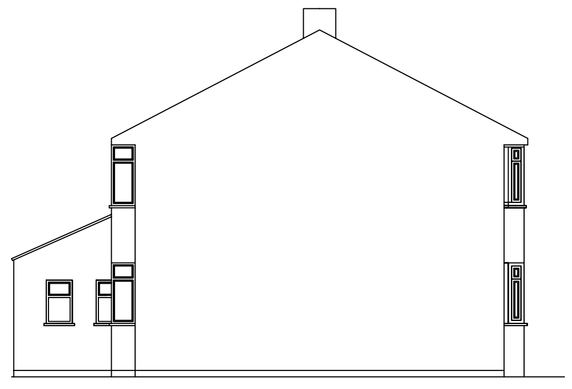

EXISTING SIDE ELEVATION (2)




PROPOSED FRONT ELEVATION



PROPOSED SIDE ELEVATION




PROPOSED REAR ELEVATION

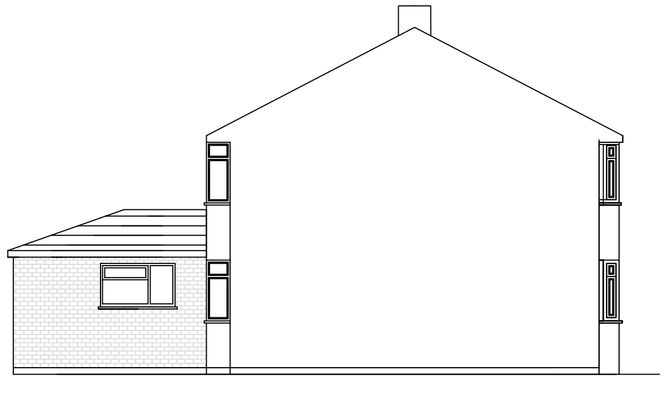

PROPOSED SIDE ELEVATION (2)



BLOCK PLAN (1:500)

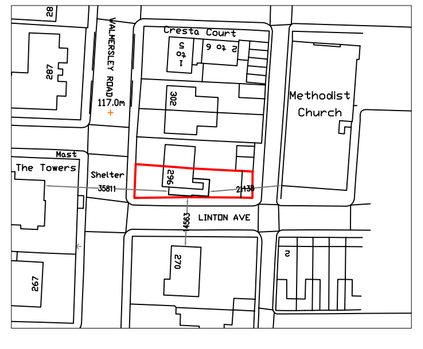

LOCATION PLAN (1:1250)
© Crown copyright and database rights 2021
Ordnance Survey 0100031673

N

Date	Rev.		Initials	
23/11/21	A.	Amended plans	RA	
29/11/21	B.	Side set in	RA	
10/12/21	C.	Side set back	RA	

This drawing is subject to copyright and is not to be reproduced in part or whole without approval.
Figured dimensions take precedence over scaled measurements from the drawing. All dimensions and drawings to be checked by Client and Contractor and discrepancies clarified with the Client prior to commencement.
The whole of the works to comply with Planning Approval & Conditions and current Building Regulations. No work to commence without Planning & Building Regulations approval.
The client must ensure the project complies with the Construction Design and Management Regulations 2015
The Client should ensure consent from any landowner or interested party is obtained, as well as compliance with Party Wall Act 1996

Notes

RAD
The White House,
42-44 Chorley New Road,
Bolton
BL1 4AP

Tel : 01204 322196
Fax : 01204 214110
Mob: 07790 361104
Email: info@radesignprojects.co.uk

Project
296 WALMERSLEY RD
BURY
BL9 6NH

Title
EXISTING & PROPOSED PLANS

Client
MR. S. IQBAL

Drawn
RA

Date
OCTOBER 2021

Scale
1:100 @ A1 / 1:200 @ A3

Drawing Number
RAD/2521/21/1/RevC