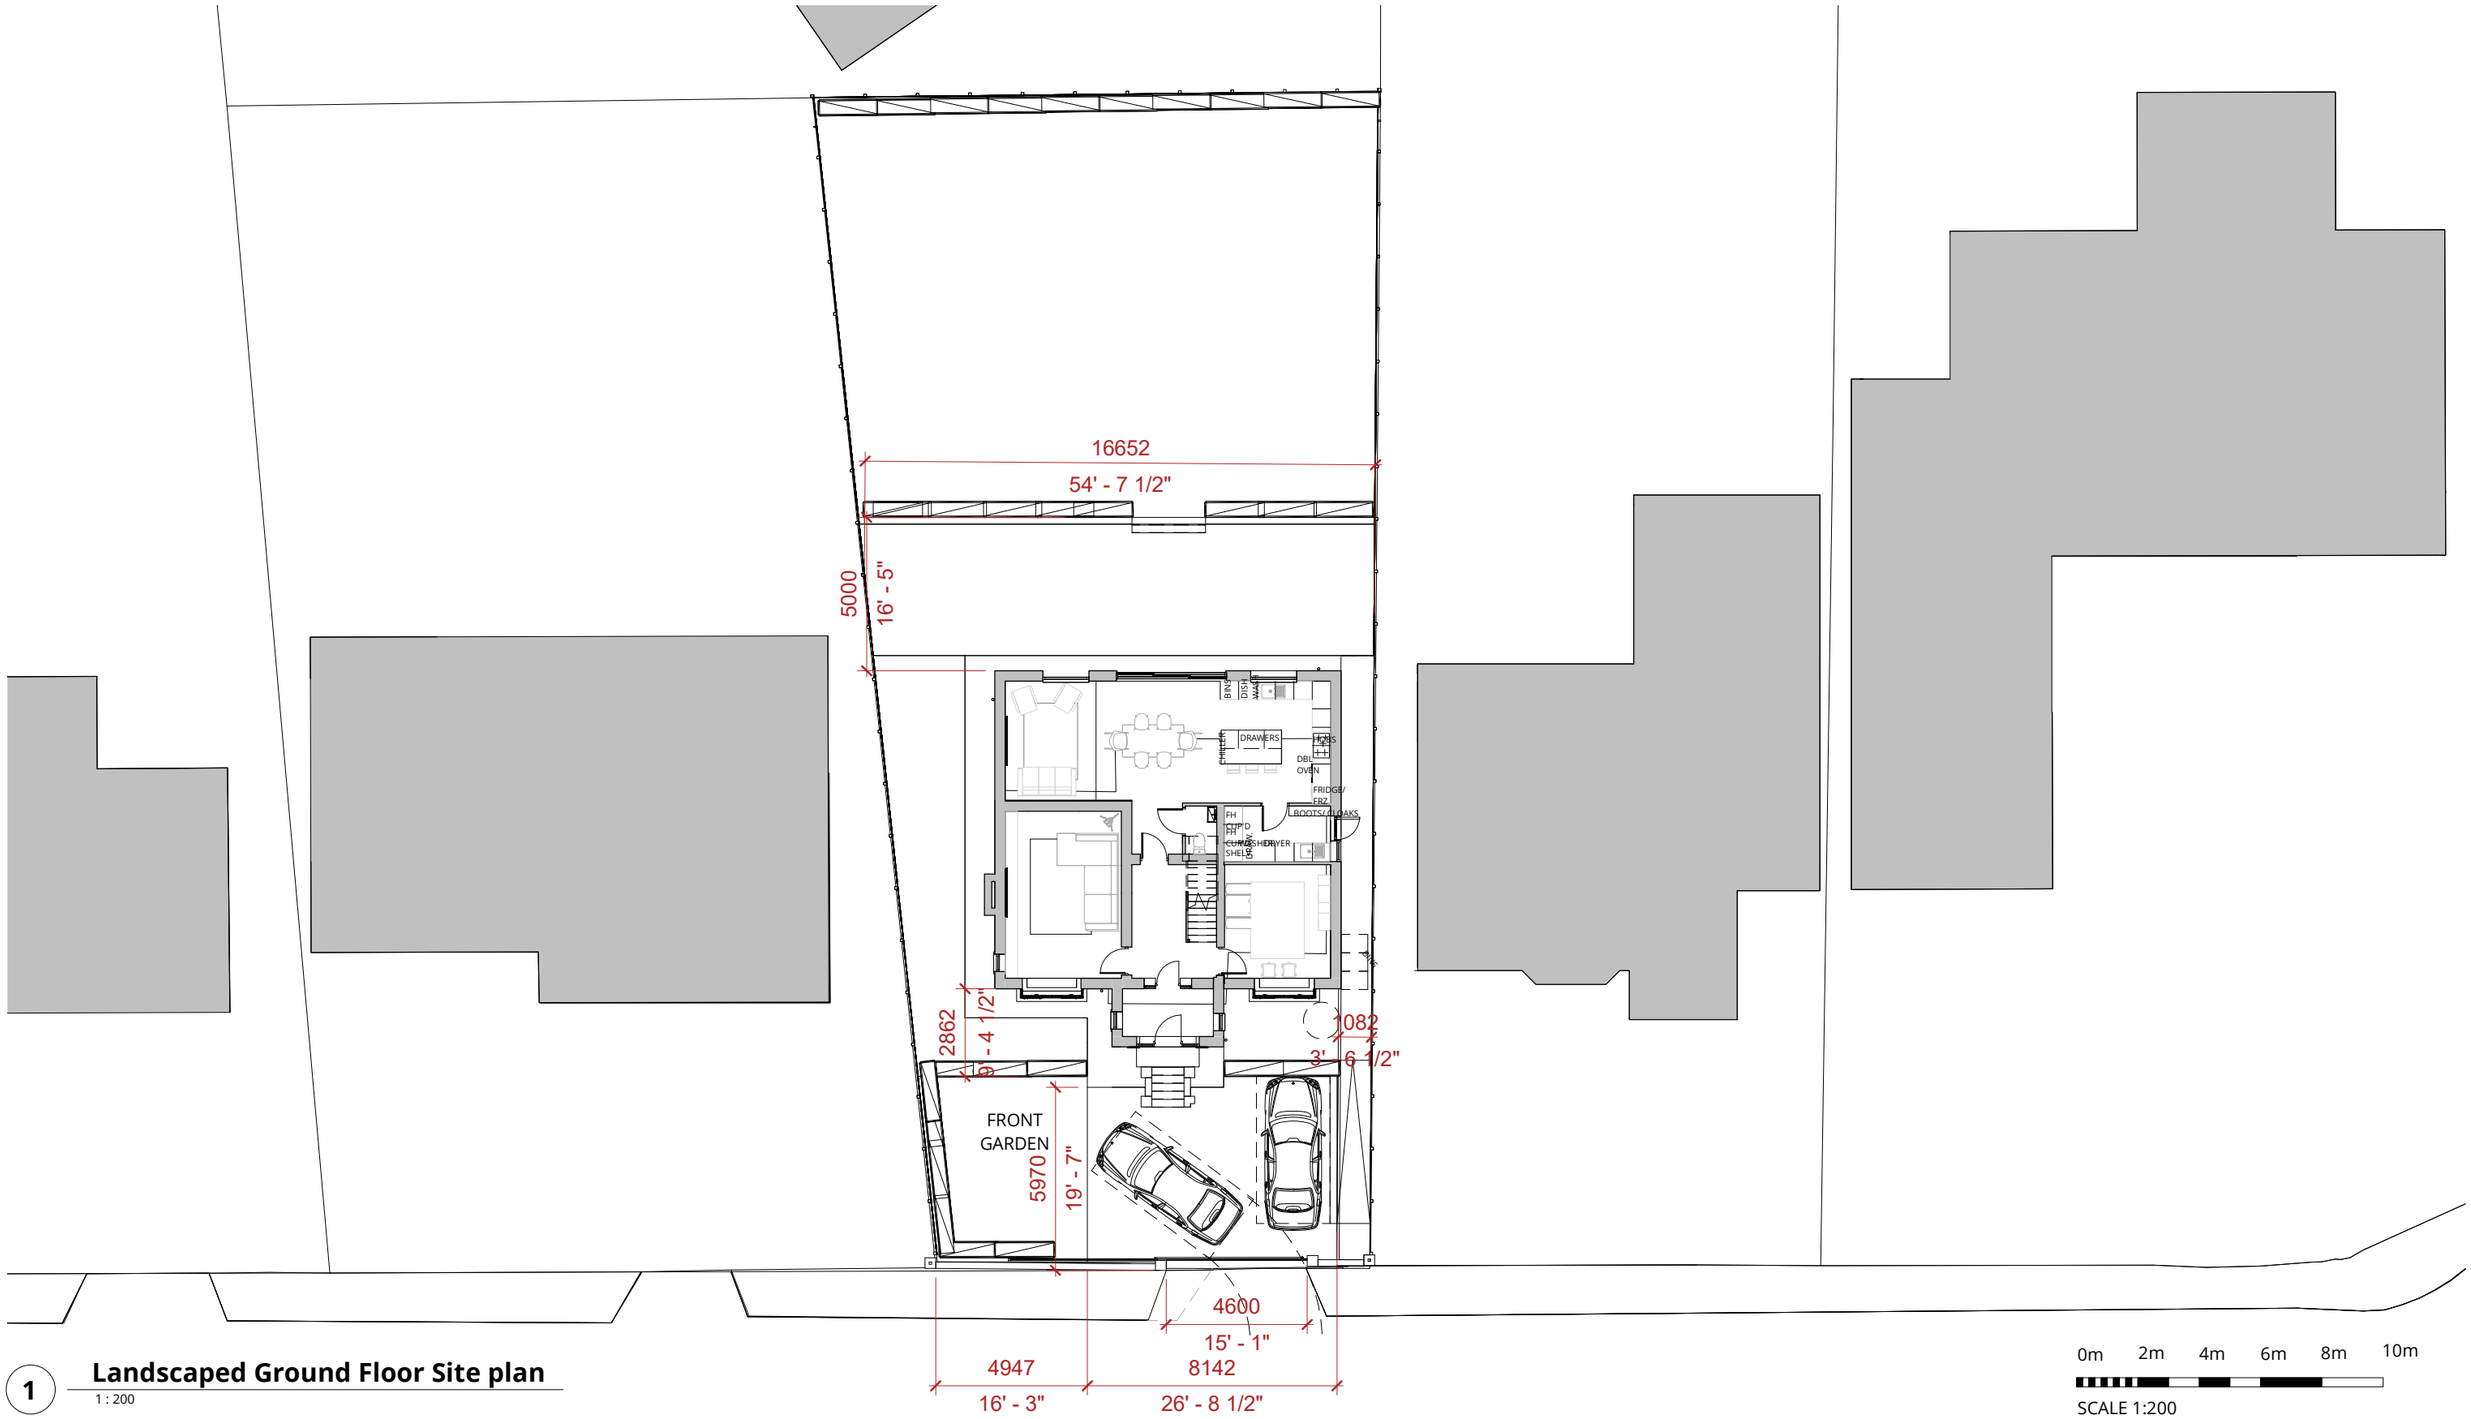


1 Landscaped Ground Floor Site plan

1 : 200

RALA SHALL HAVE NO RESPONSIBILITY FOR ANY USE MADE OF THIS DOCUMENT OTHER THAN FOR THAT WHICH IT WAS PREPARED AND ISSUED. ALL DIMENSIONS SHOULD BE CHECKED ON SITE. DO NOT SCALE FROM THIS DRAWING

ANY DRAWING ERRORS OR DIVERGENCIES SHOULD BE BROUGHT TO THE ATTENTION OF RALA AT THE ADDRESS SHOWN BELOW.

DRAWINGS SHALL BE READ IN CONJUNCTION WITH THE FOLLOWING BEFORE WORK COMMENCES:

- THE CDM DESIGN ISSUES REGISTER
- THE RALA RISK SERIES OF DRAWINGS
- THE PROJECT CDM RISK REGISTER

NOTES

P00	Client Workshop 2	RB	RB	02/12/21
P01	Planning Issue	RB	RB	31/12/21
P02	Existing Landscape Comparison	RB	RB	21/01/22
P03	Planning Comments	RB	RB	21/02/22

REVISION DESCRIPTION DRAWN CHECKED DATE

REVISION DESCRIPTION DRAWN CHECKED DATE

CLIENT

11 Hackford Close,
Brandlesholme,
Bury,
Greater Manchester,
BL8 1XP
United Kingdom

T +44 [0]7564 361 972

Rachel Ann Lucy
RALA Architect

PROJECT TITLE
19 Tor Avenue

BDP JOB NUMBER
P0011

ISO 27001 CLASSIFICATION
Planning

DRAWING TITLE
Landscaped Ground Floor Site Plan - Proposed

SCALE
@ A3
1 : 200

DATE FIRST ISSUED
02/12/21

DRAWING No.
TOR-RALA-ZZ-XX-DR-A-(PL)-0022

REVISION
P03