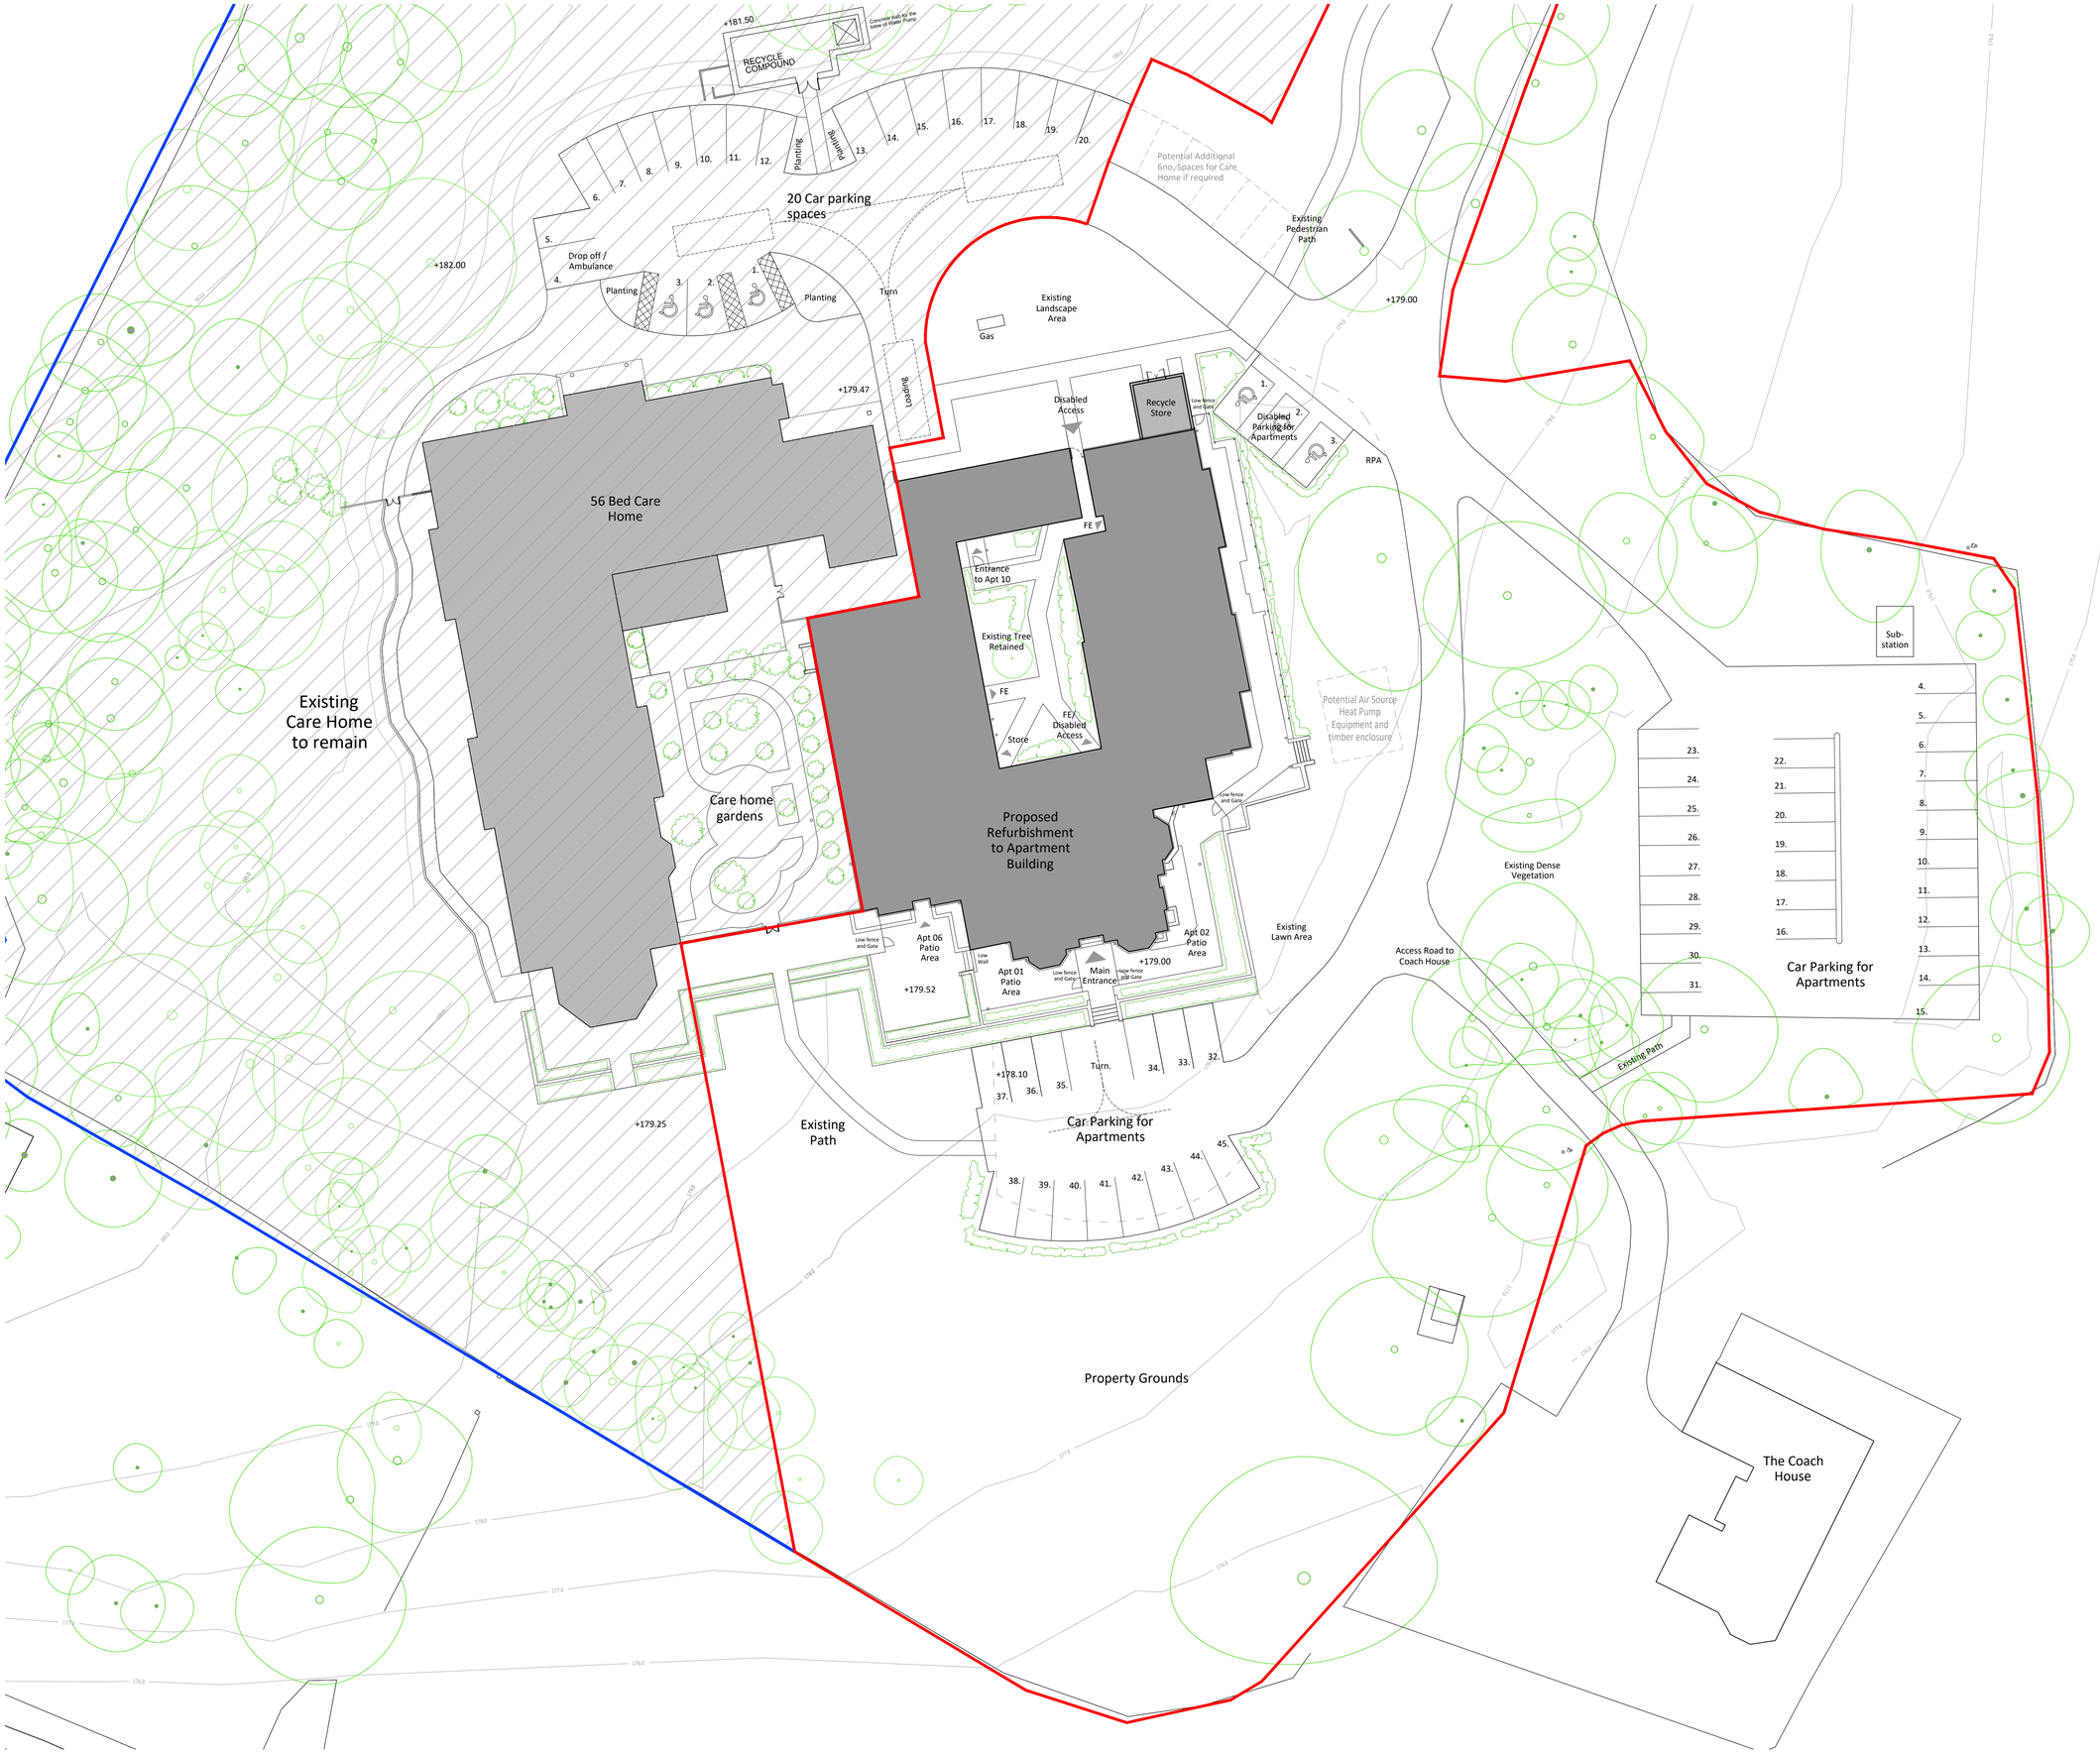


Notes

Do not scale, use figured dimensions only.

All dimensions to be verified on site prior to the commencement of any work or the production of any shop drawing. All discrepancies to be reported to the Architect.

This drawing is to be read in conjunction with all related Architect's and Engineer's drawings and any other relevant information.

This drawing is copyright © of C Squared Architects Ltd.

REV	DATE	REVISION	INITIALS	CHECK
P1	01/03/23	Preliminary issue for comment	JO	AMC
P2	07/03/23	Issued for review	BRJ	JO
P3	27/03/23	Issued for Planning	BRJ	AMC

N

Application site boundary

Other land in Applicant's ownership

1:1 10mm 20 30 40 50 60 70 80 90 100

1:250 2m 4 6 8 10 12 14 16 18 20 22 24

C Squared architects

Address
The Barns
Stretton Road
Warrington
Cheshire
WA4 4NP

Telephone
01925 357555

Website
csquaredarchitects.co.uk

Client
Capstone Care

Project
Walshaw Hall, Tottington

Drawing Title
Proposed Site Plan

Scale	Date
1:250 @ A1	19/12/22
Drawn by	Checked by
BRJ	AMC
Drawing No.	Revision
C0701-102	P3

PLANNING