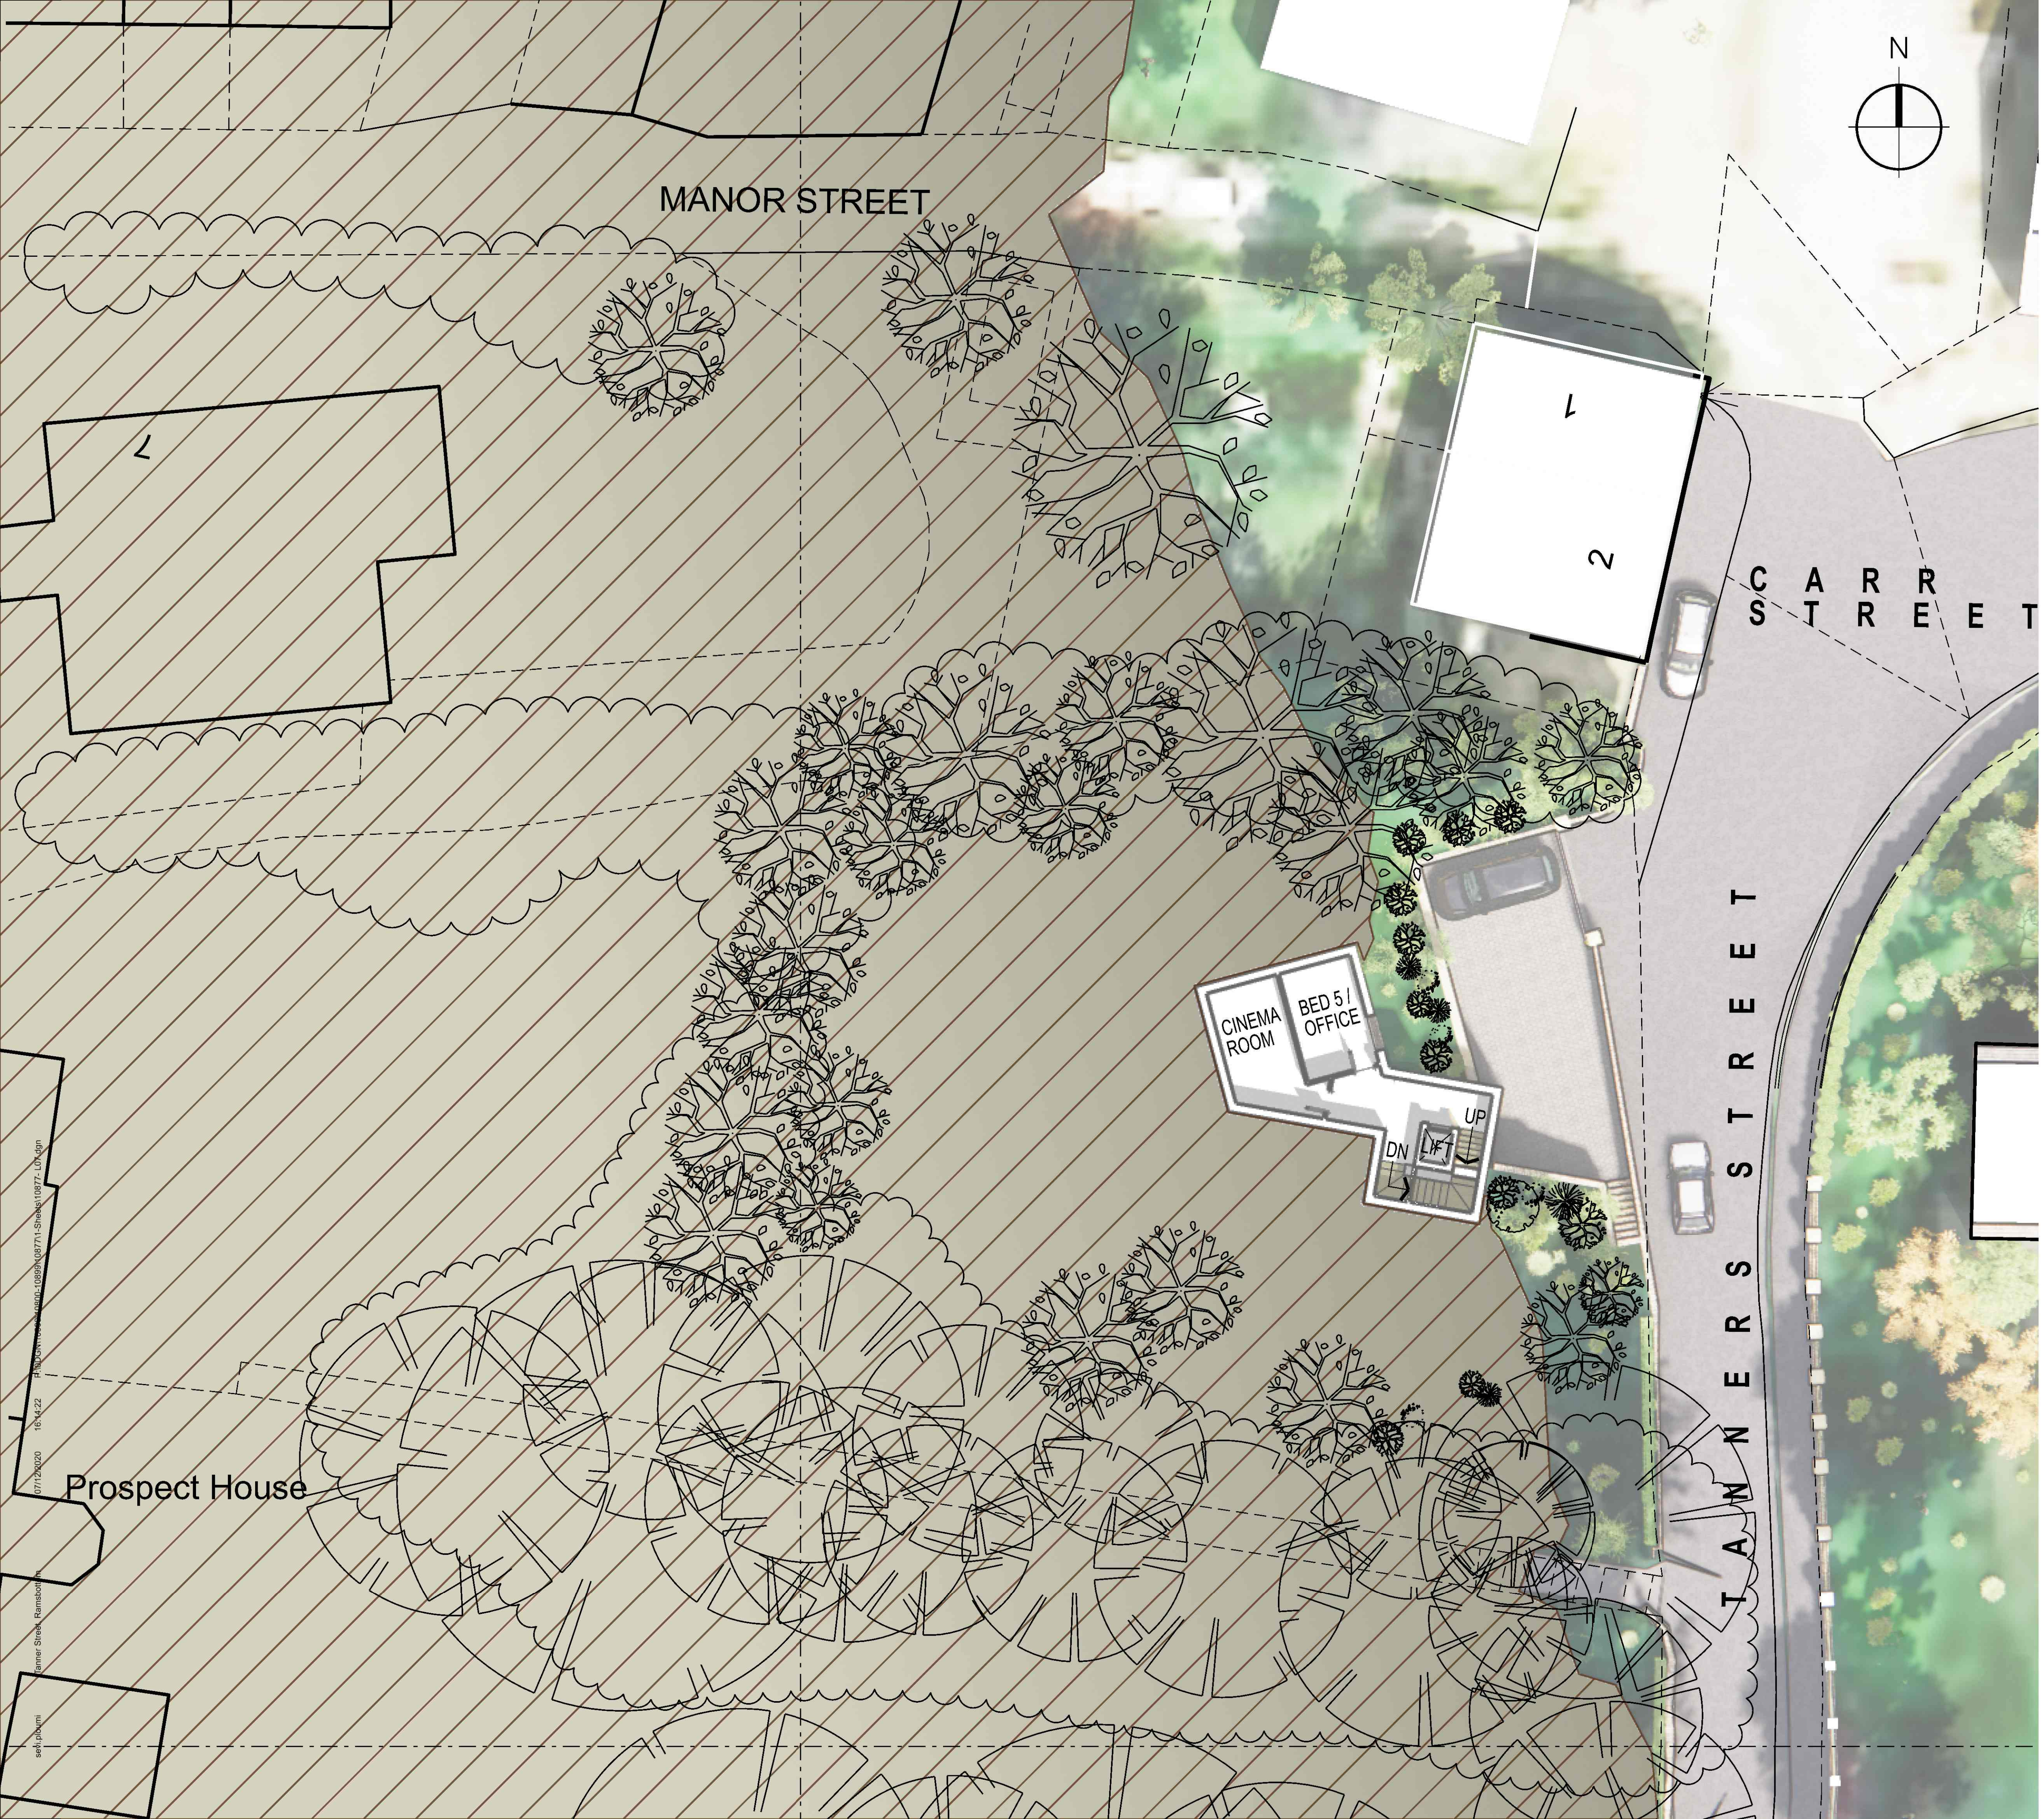

THIS DRAWING IS PROTECTED BY COPYRIGHT AND MUST NOT BE COPIED OR REPRODUCED WITHOUT THE WRITTEN CONSENT OF R G PARTNERSHIP LIMITED. NO DIMENSIONS ARE TO BE SCALED FROM THIS DRAWING. ALL DIMENSIONS AND SIZES TO BE CHECKED ON SITE. NORTH POINTS SHOWN ARE INDICATIVE. ©

SITE SPECIFIC HAZARDS

IN ACCORDANCE WITH THE REQUIREMENTS OF THE CDM REGULATIONS 2015 THE FOLLOWING SIGNIFICANT RESIDUAL HAZARDS HAVE NOT BEEN DESIGNED OUT OF THIS PROJECT AND MUST BE TAKEN INTO CONSIDERATION BY CONTRACTORS PLANNING TO UNDERTAKE THE WORKS SHOWN ON THIS DRAWING:

SCALE 1:250

0m 2.5 5 7.5 10 12.5 15

KEY:

▨ GROUND CROSS SECTION

REV.	DATE	NOTES	INIT.
D	07.12.20	GENERAL UPDATE	SPL
C	03.12.20	GENERAL UPDATE	AAS
B	18.11.20	DRIVEWAY RETAINING WALL	WNH
A	21.04.20	UPDATED TO HIGHWAYS ENGS COMMENTS	WNH

CLIENT / PROJECT

BLAKEMAN DESIGN & BUILD
TANNERS STREET
RAMSBOTTOM

DRAWING TITLE

PROPOSED MEZZANINE PLAN
AND SITE PLAN

STATUS

PLANNING

DATE	DRAWN	SCALE @ A3
	RSL	1:250

PROJECT NUMBER	CI / SFB CODE	UNIT / BLOCK	TYPE & NUMBER	REVISION LETTER

DRAWING NO.

10877 L07 D

Site Location Plans	L	GA Plans	P	Elevations	E
Sections	S	Details	D	Prefix; Colour	C

THE RATCLIFFE GROVES PARTNERSHIP

MANCHESTER
105 MANCHESTER ROAD
BURY LANCASHIRE BL9 0TD
T. 0161 797 6000 E. manchester@rgp.uk.com
www.rgp.uk.com

LONDON
19 BEDFORD ROW
LONDON WC1R 4EB
T. 020 7600 6666 E. london@rgp.uk.com