




EXISTING GROUND FLOOR

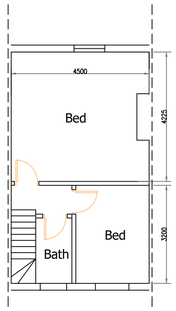


EXISTING FIRST FLOOR

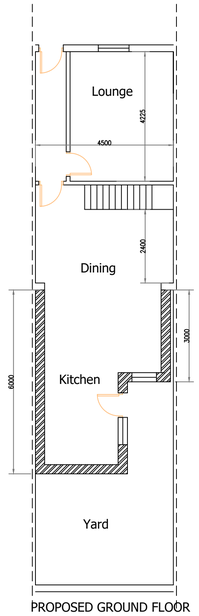

PROPOSED GROUND FLOOR

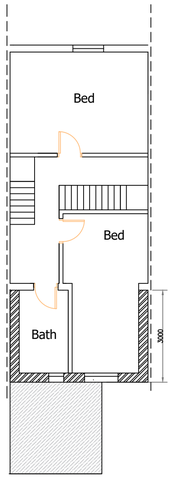


PROPOSED FIRST FLOOR

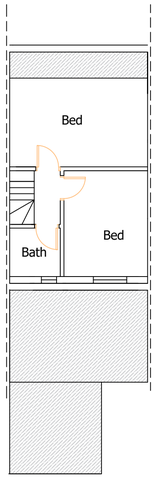


PROPOSED SECOND FLOOR




LOCATION PLAN (1:1250)

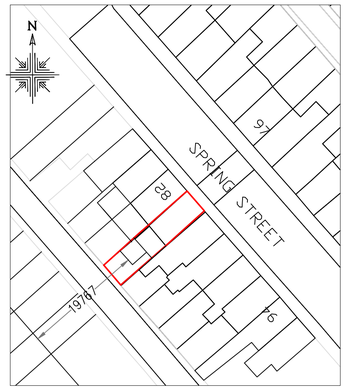

BLOCK PLAN (1:500)

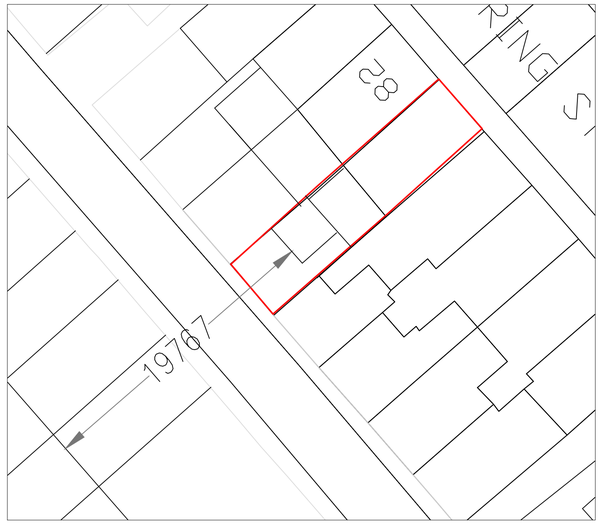

SITE PLAN (1:200)

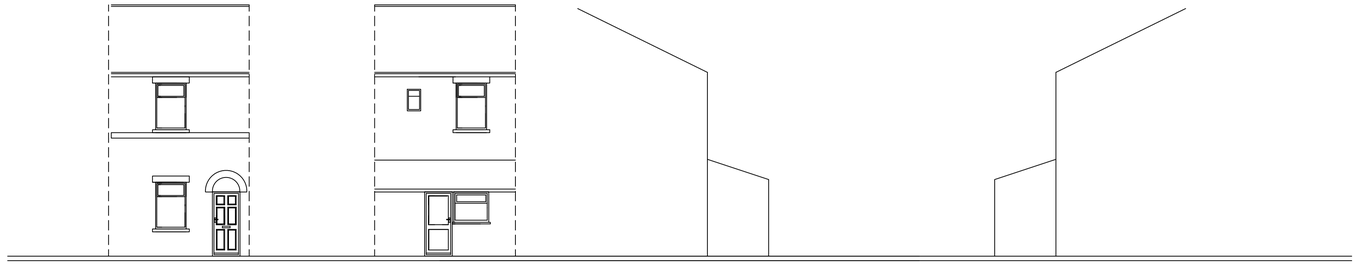


EXISTING FRONT ELEVATION

EXISTING REAR ELEVATION

EXISTING SIDE ELEVATION

EXISTING SIDE ELEVATION

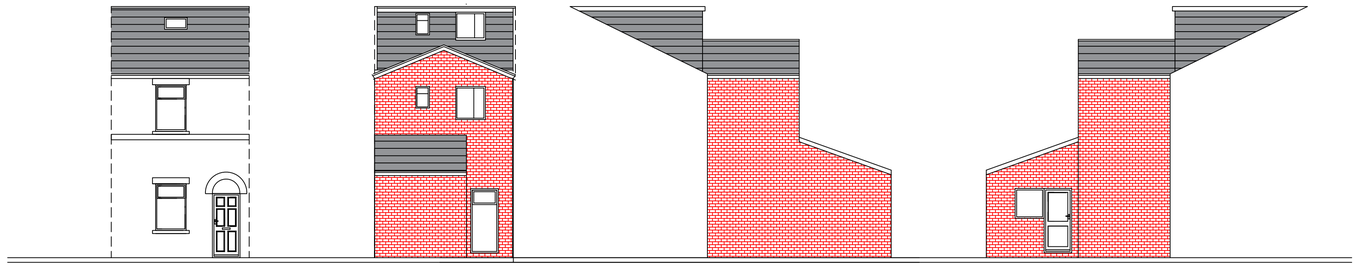


PROPOSED FRONT ELEVATION

PROPOSED REAR ELEVATION

PROPOSED SIDE ELEVATION

PROPOSED SIDE ELEVATION

 

Date	Rev.		Initials	

This drawing is subject to copyright and is not to be reproduced in part or whole without approval.
Figured dimensions take precedence over scaled measurements from the drawing. All dimensions and drawings to be checked by Client and Contractor and discrepancies clarified with the Client prior to commencement.
The whole of the works to comply with Planning Approval & Conditions and current Building Regulations. No work to commence without Planning & Building Regulations approval.
The client must ensure the project complies with the Construction Design and Management Regulations 2015
The Client should ensure consent from any landowner or interested party is obtained, as well as compliance with Party Wall Act 1996

Notes

RAD
The White House,
42-44 Chorley New Road,
Bolton
BL1 4AP

Tel : 01204 322196
Fax : 01204 214110
Mob: 07790 361104
Email: info@radesignprojects.co.uk

Project
84 SPRING STREET
BURY
BL9 0RW

MRS S AKHTAR

Drawn RA

Date NOVEMBER 2023

Title
EXISTING & PROPOSED PLANS

Scale 1:100 @ A1 / 1:200 @ A3

Drawing Number RAD/2310/23/3