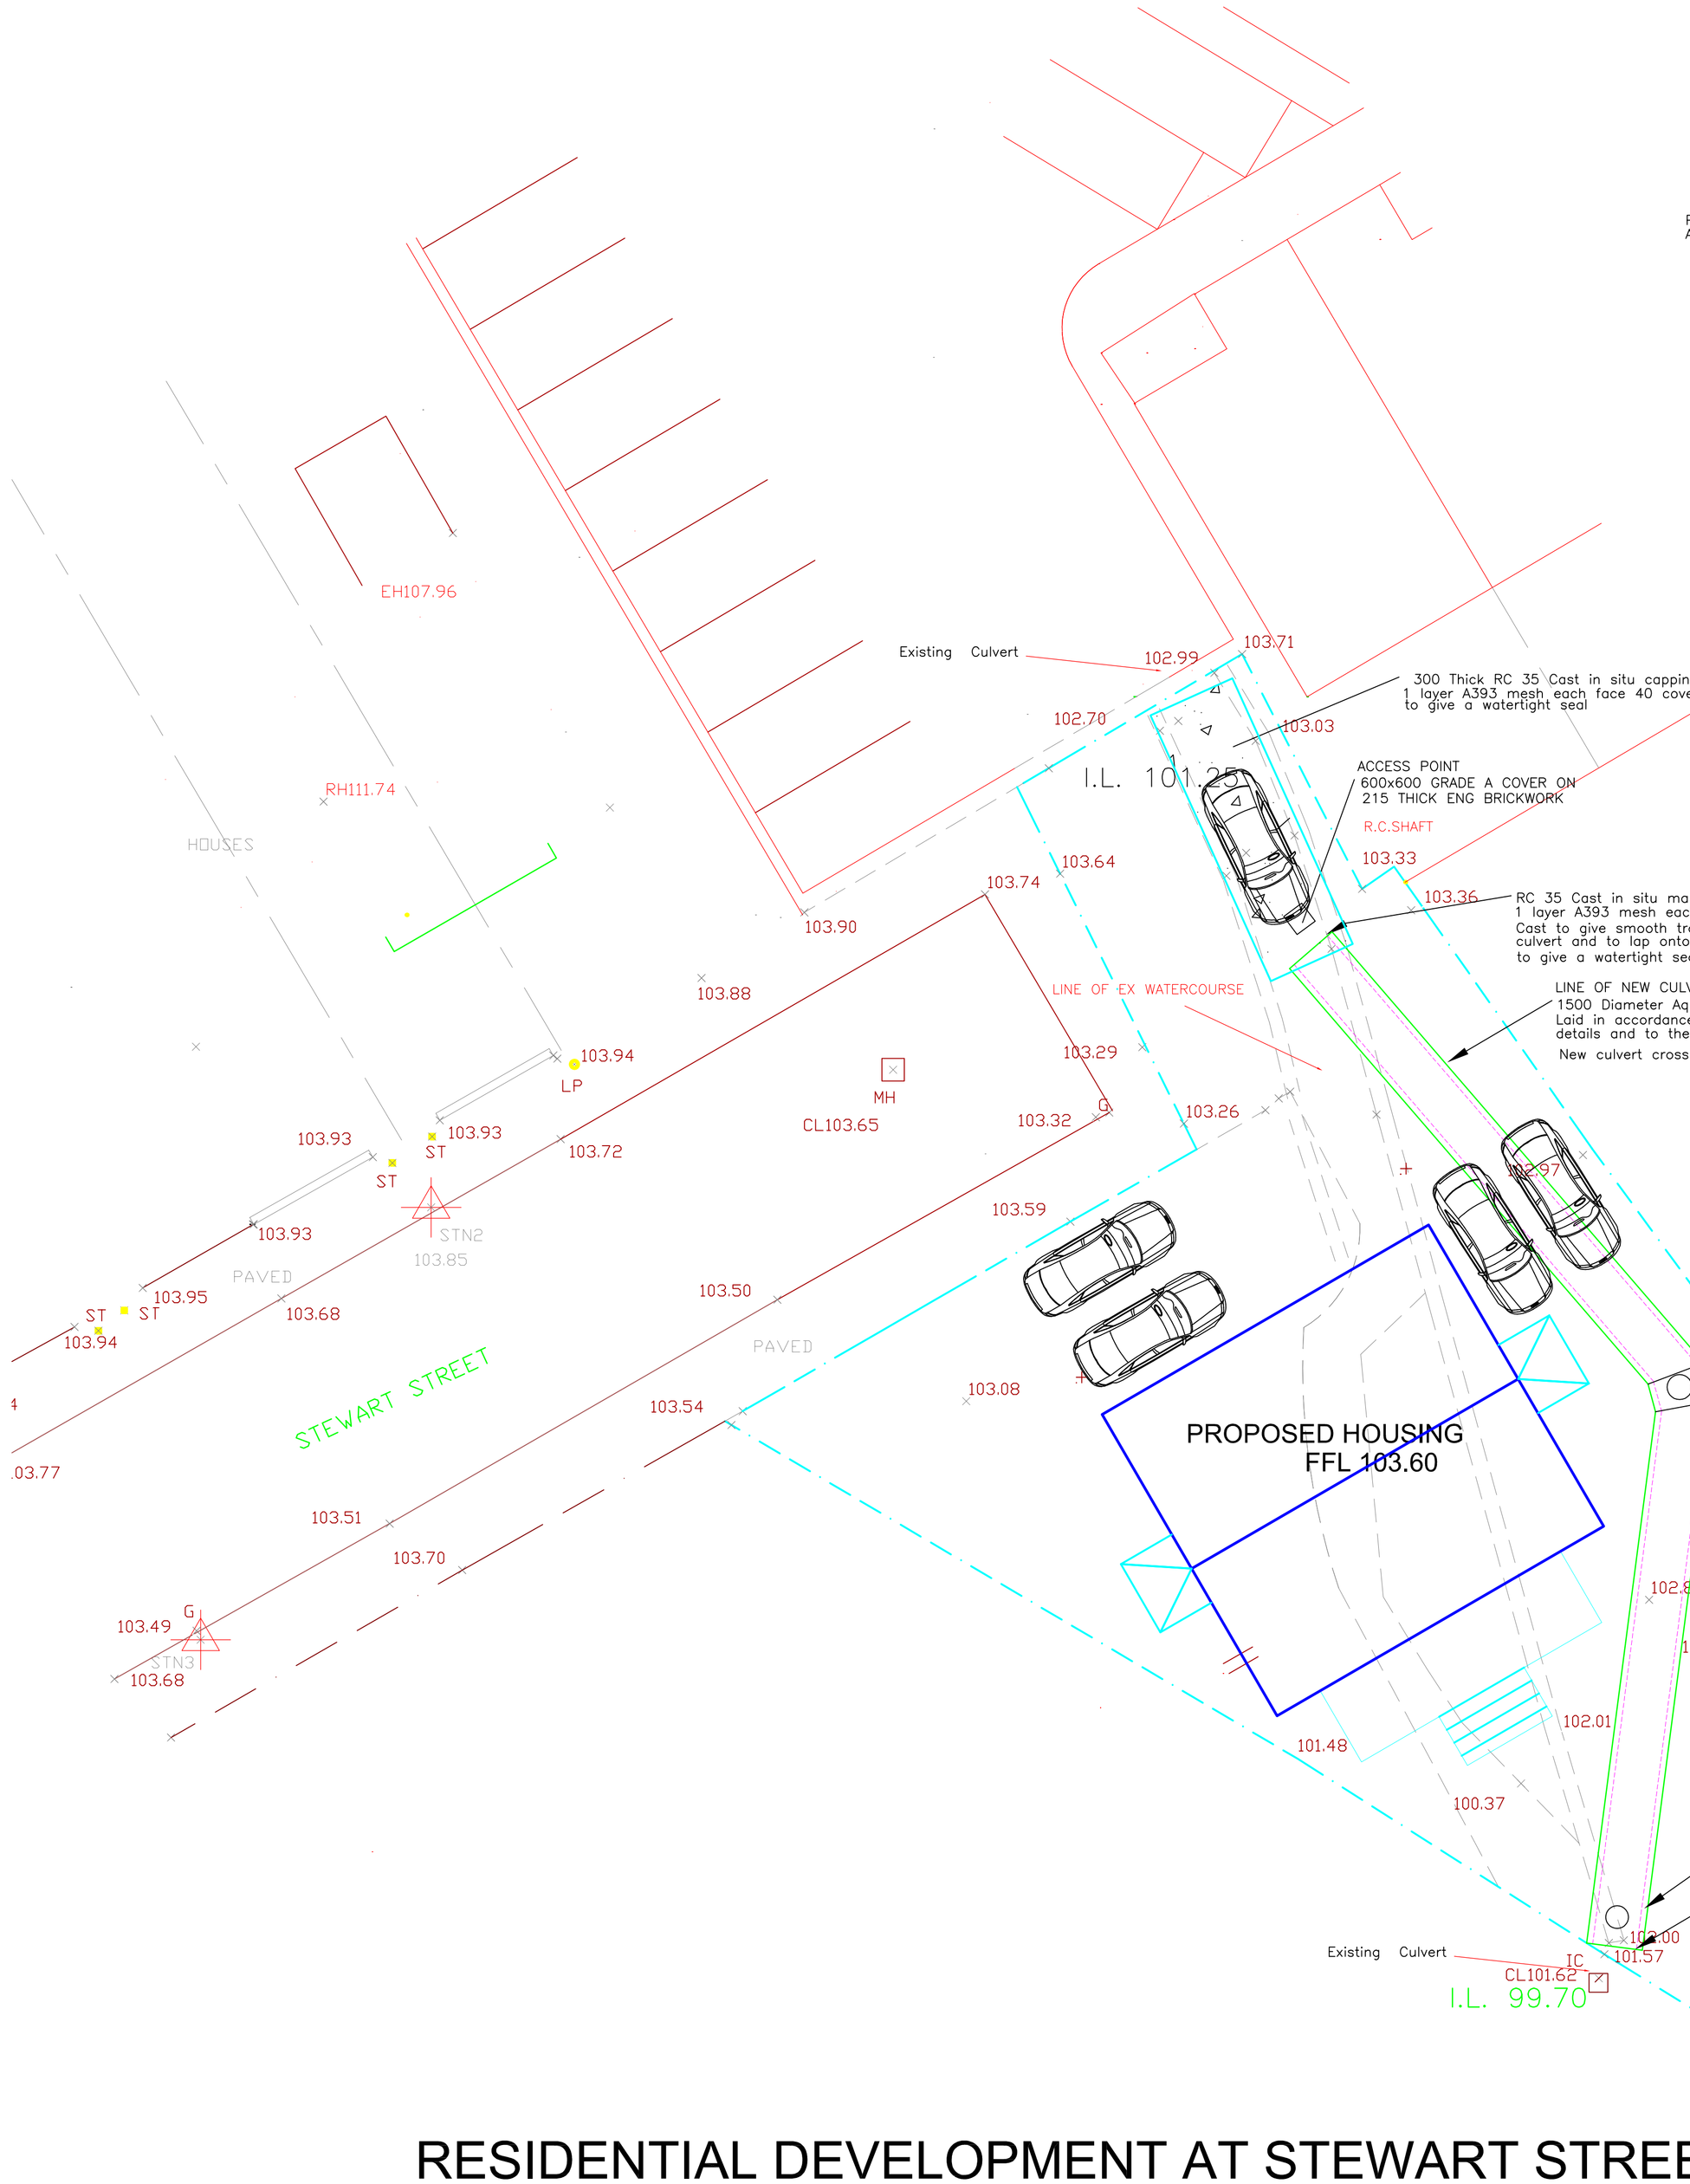


300 Thick RC 35 Cast in situ capping onto existing walls on permanent formwork
1 layer A393 mesh each face 40 cover. Regulate top of walls as necessary
to give a watertight seal

RC 35 Cast in situ make up piece
1 layer A393 mesh each face 40 cover
Cast to give smooth transition between existing and new
culvert and to lap onto existing structure by 300 mm
to give a watertight seal


LINE OF NEW CULVERT
1500 Diameter Aquaspira System
Laid in accordance with the manufacturer's
details and to the Local Authority/E.A. satisfaction.

New culvert cross section to be 20% greater than downstream culvert


ACCESS POINT
Purpose made access point by pipe manufacturer

ACCESS POINT (to pipe suppliers details)

RC 35 Cast in situ make up piece
1 layer A393 mesh each face 40 cover
Cast to give smooth transition between existing and new
culvert and to lap onto existing structure by 300 mm
to give a watertight seal. Form smooth concrete benching
to give a uniform trnsition between existing and new constructions
All to Local Authority E.A. approval.

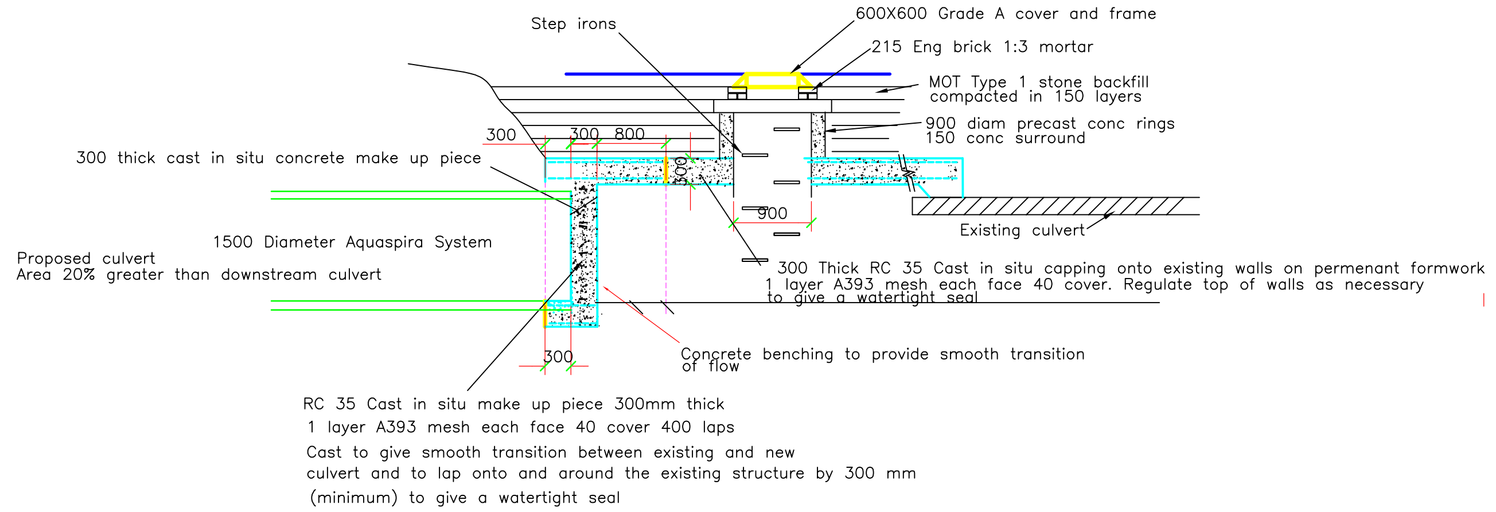

TRANSITION DETAIL FROM EXISTING TO NEW CULVERT (upstream)

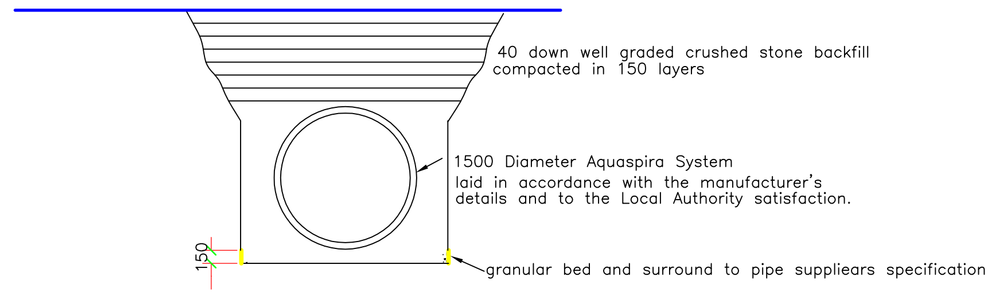

CULVERT DETAIL

CULVERT DETAILS AND SPECIFICATION TO BE FORWARDED TO LOCAL AUTHORITY PRIOR TO CONSTRUCTION

ALL WORK TO RELEVANT BRITISH STANDARDS AND GOOD PRACTICE GUIDES

CULVERT TO BE INSTALLED IN ACCORDANCE WITH MANUFACTURER'S SPECIFICATION AND INSTALLATION GUIDES

ALL WORK TO THE APPROVAL AND SATISFACTION OF THE LOCAL AUTHORITY AND ENVIRONMENT AGENCY.

RESIDENTIAL DEVELOPMENT AT STEWART STREET WALSHAW BURY

DRAWING TITLE:

SITE PLAN SHOWING DIVERSION OF STREAM (SCHEME DRAWING)

Foxx Limited.

Consulting Civil & Structural Engineers,
66–70 Park Hill Street, Bolton, BL1 4AR.
Tel: (01204) 362300
Fax: (01204) 399200
Email: info@foxx.co.uk

SCALE: 1:200 DATE: Mar 21

DRAWN: N T CHECKED: N.T.

DRAWING No: F4055 SP1G