

THE BUILDER MUST CHECK THE SITE AND THE APPROVED DRAWINGS BEFORE COMMENCING THE WORKS AND MUST TAKE ANY WORKING MEASUREMENTS AS NECESSARY.ANY DISCREPANCY IN THE DRAWING MUST BE REPORTED TO THE CLIENT .

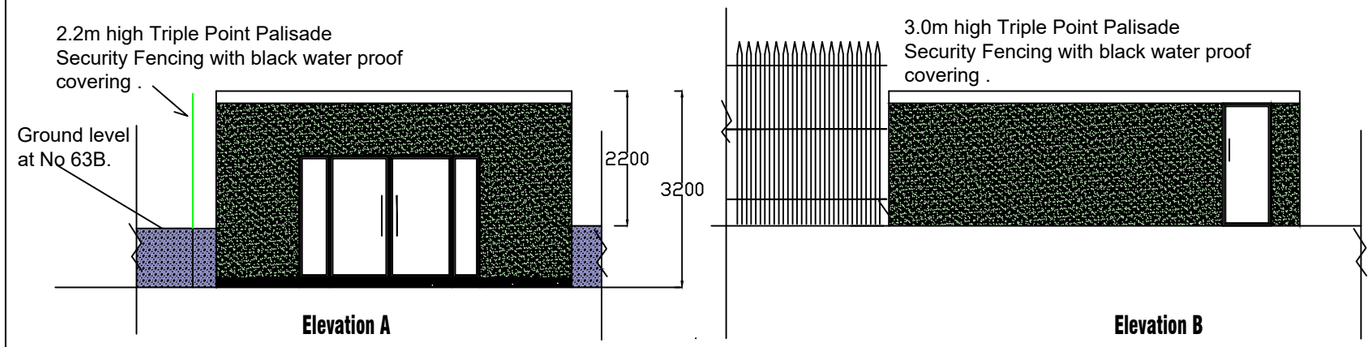


Elevation A


Elevation B

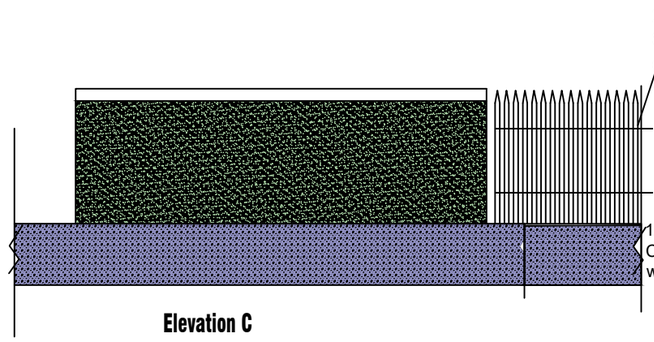

Elevation C

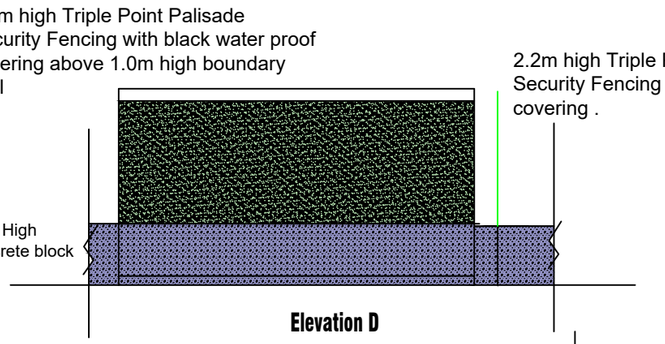

Elevation D

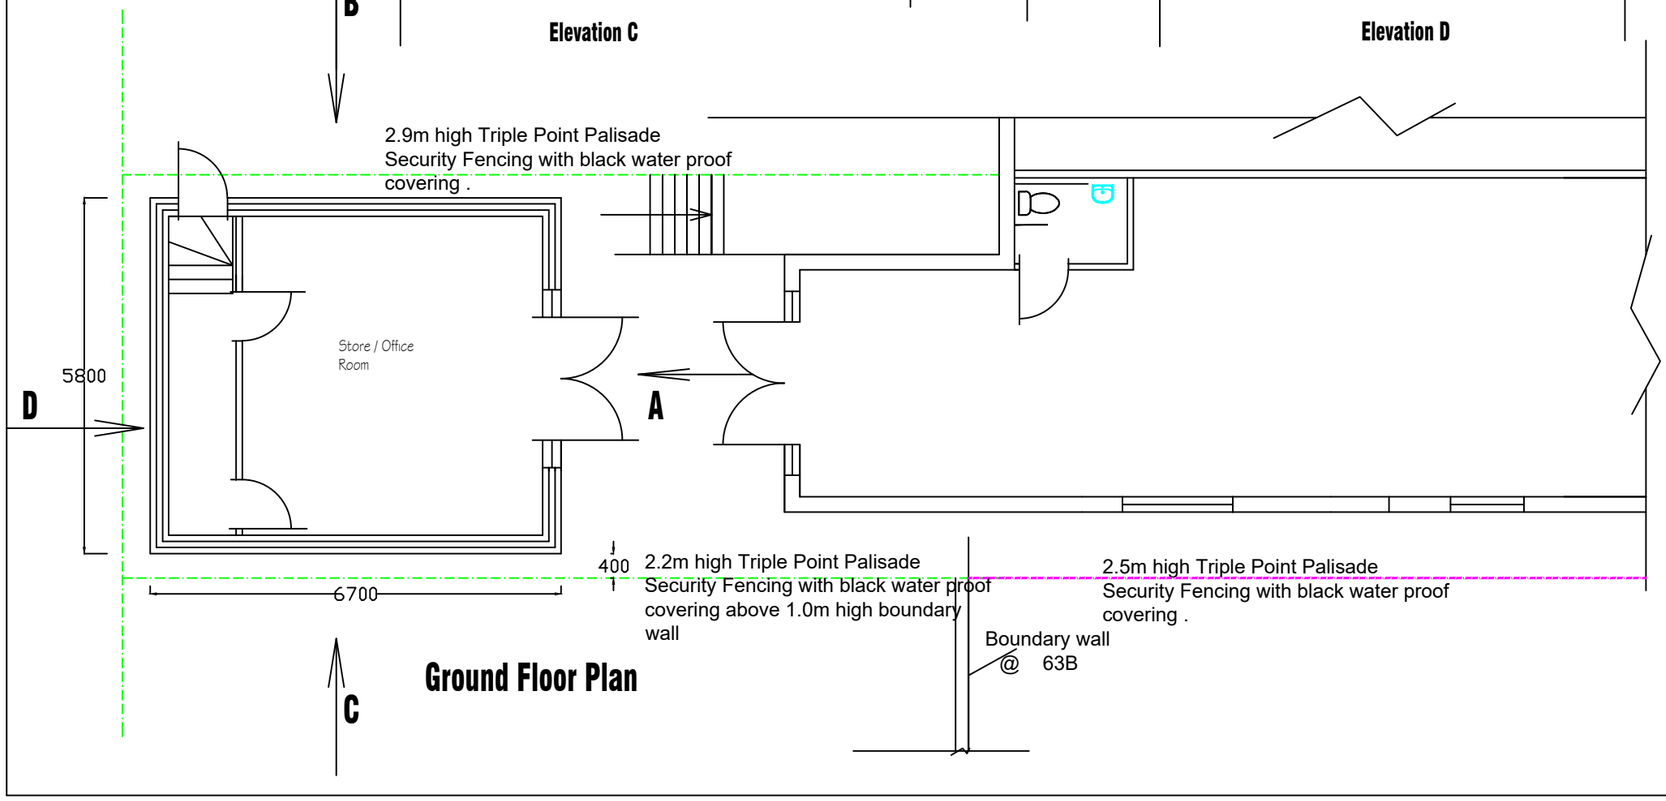

Ground Floor Plan

Date	Rev	Description
15.08.25	A	Planning

H S H
Engineering Design Services Ltd
428 Cheetham Hill Road Cheetham Manchester
M8 9LE. UK 01617956385,07940197 333

project title	Proposed out building at the rear of the building.
client	Mr Asim Humza
dwg. title	As contructed Plan and Elevations

dwg.no.	sheet no.	scale.	job no.
04A		1:100 @ A3	

65B Windsor Road Pretwich M25 0DB

drawn by.	checked by.	approved by.	date
TZ		-	June 2025