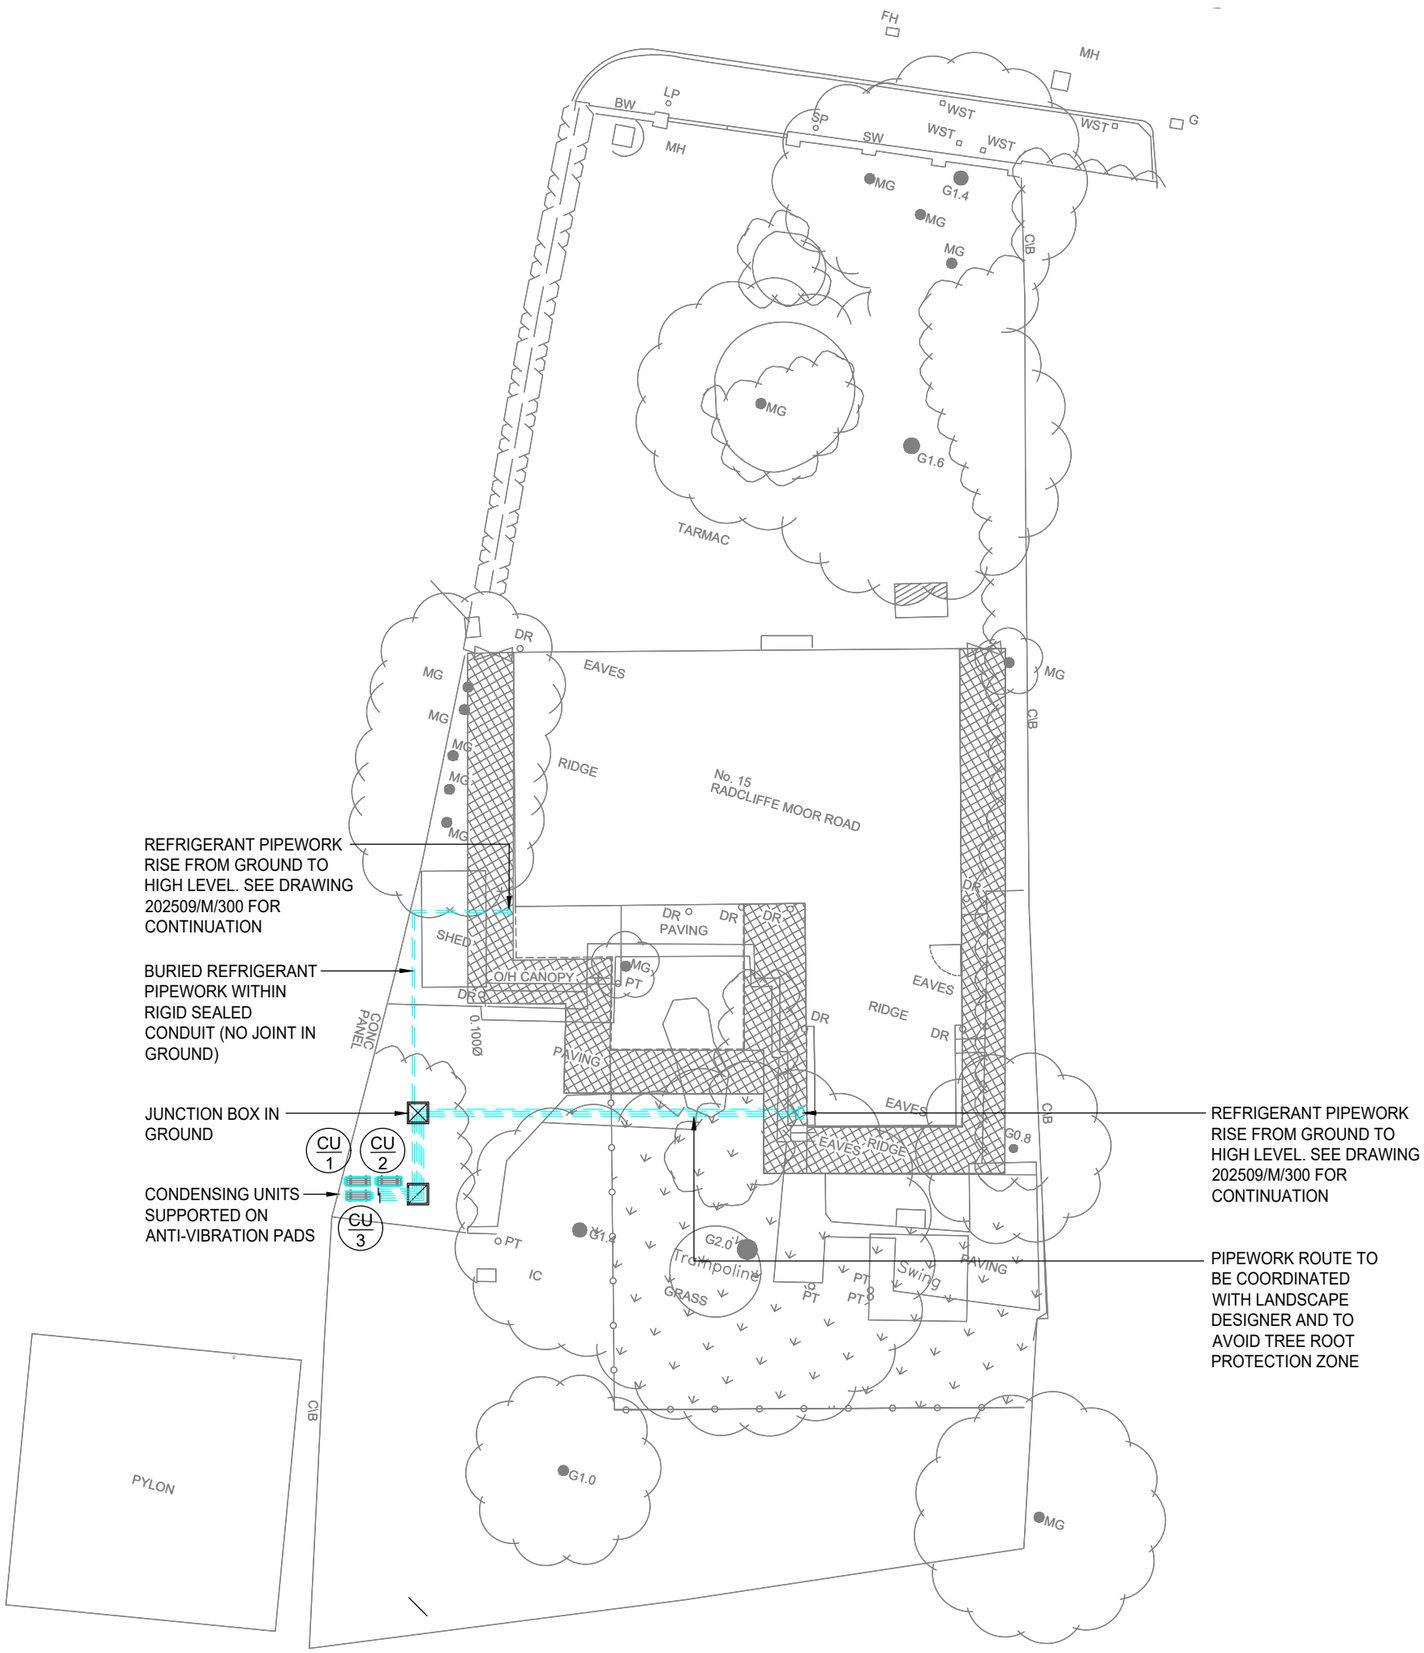


No dimensions are to be scaled from this drawing. All dimensions are to be checked on site, where discrepancy occurs between specification and drawings the supervising officer must be notified.

Notes:

Amendments:

P1	PRELIMINARY ISSUE	12.10.25
P	PRELIMINARY ISSUE	19.12.25

Drawing type: Preliminary

Client: Progress Housing Association Ltd

Project: 15 Radcliffe Moor Road, Radcliffe

Title: Ground Floor Site Plan Heating Layout

Scale: 1:200 @A3 Date: DEC 25

Drawn: FT Checked: TB

Drg.no: 202509/M/320 Rev: P1

Watts.

Watts Group Limited
St James Tower 7 Charlotte Street
Manchester M1 4DZ
T: 0161 831 6180
watts.co.uk

Belfast | Bristol | Cardiff | Glasgow | Leeds | London | Manchester