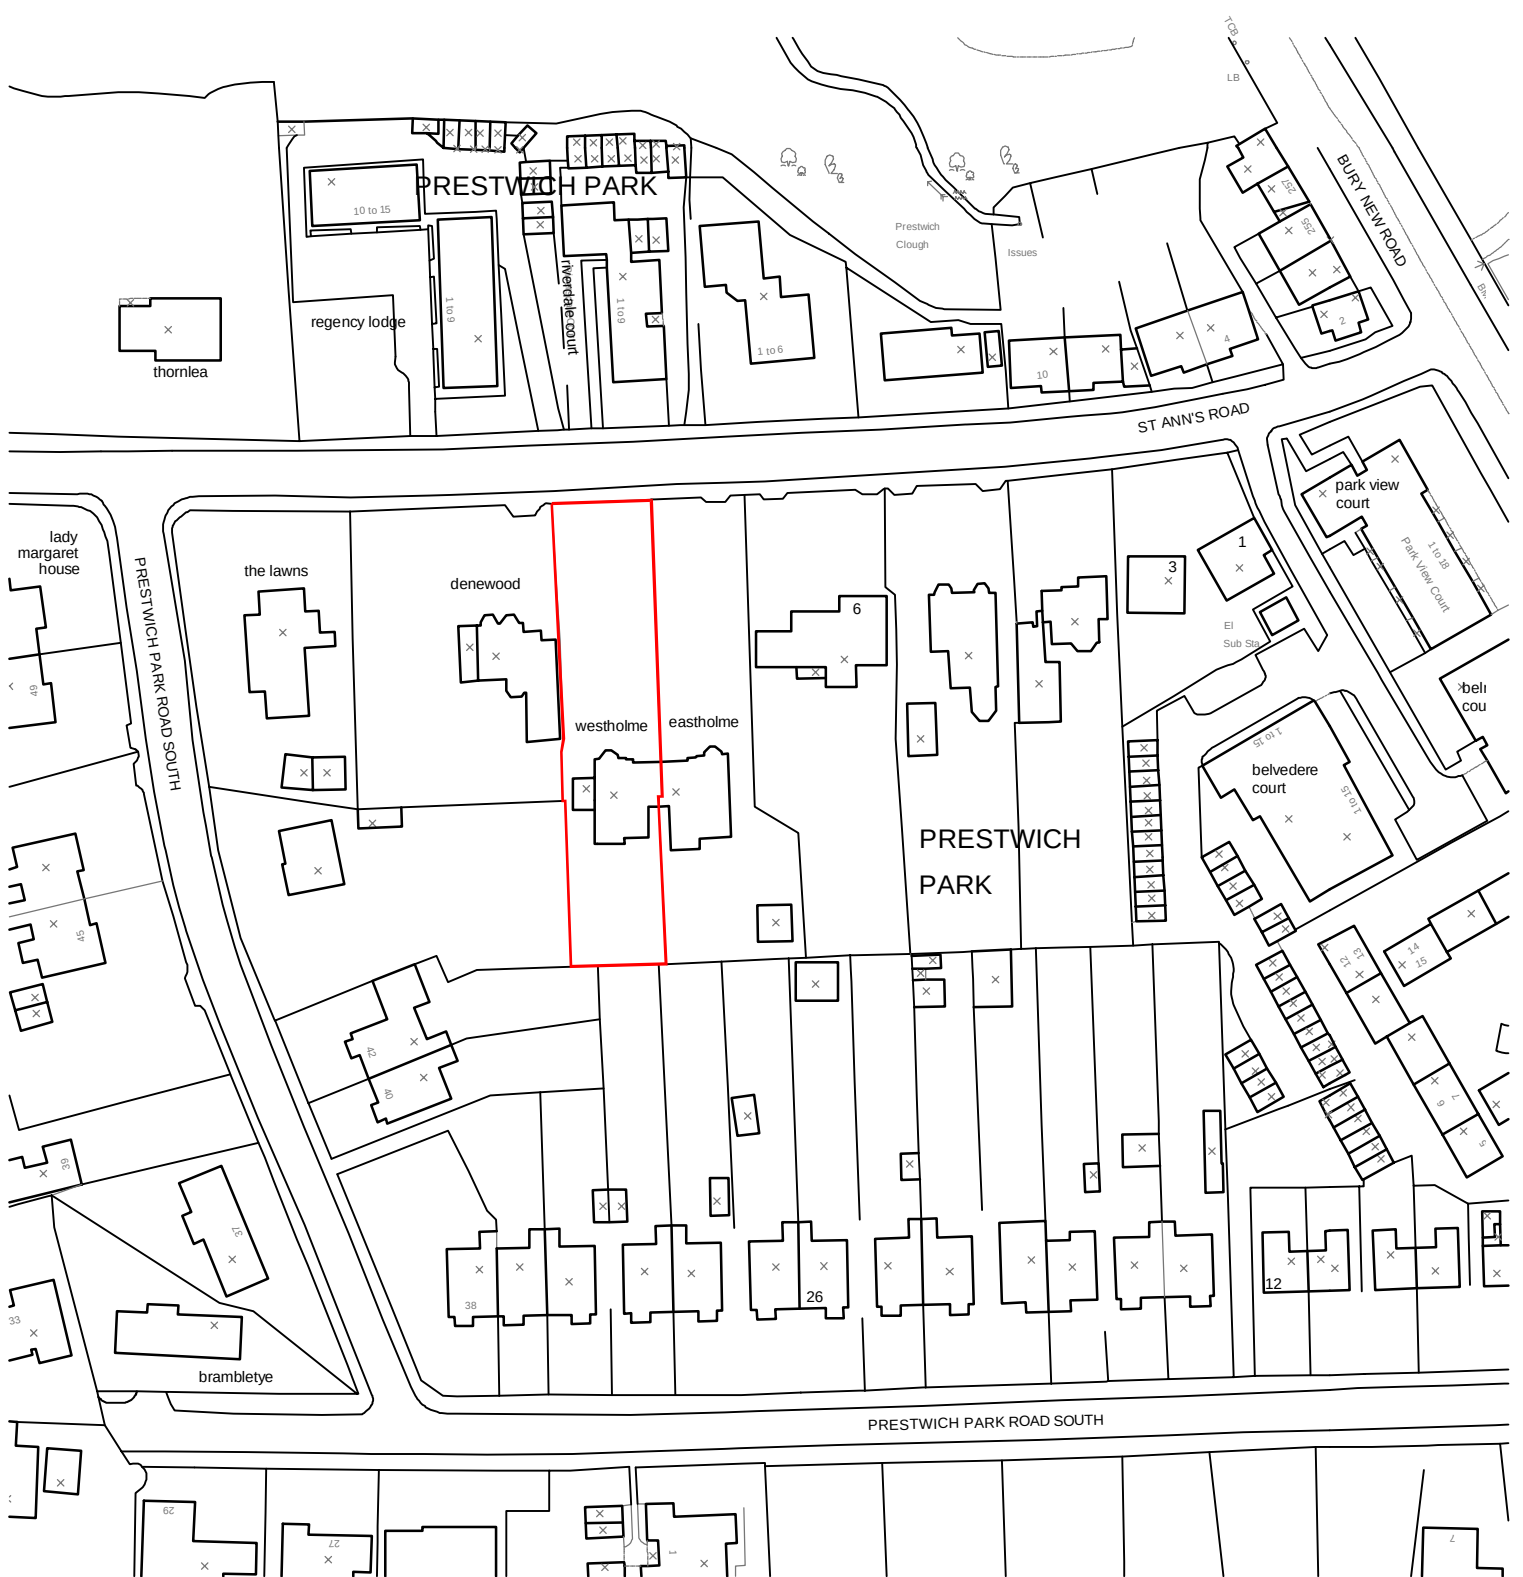


revisions

site location plan
westholme

st annes road prestwich

date: december 2019

scale 1:1250 @a4

status: preliminary

dwg. d418/01

DO NOT SCALE - IF DIMENSIONS ARE NOT GIVEN PLEASE ASK

architectural designworks limited

designworks



BUILDINGS



SPACES



PLACES

studio one 17 biggin gardens heywood OL10 2WF t: 0161 332 1943 e: architects@archdesignworks.co.