



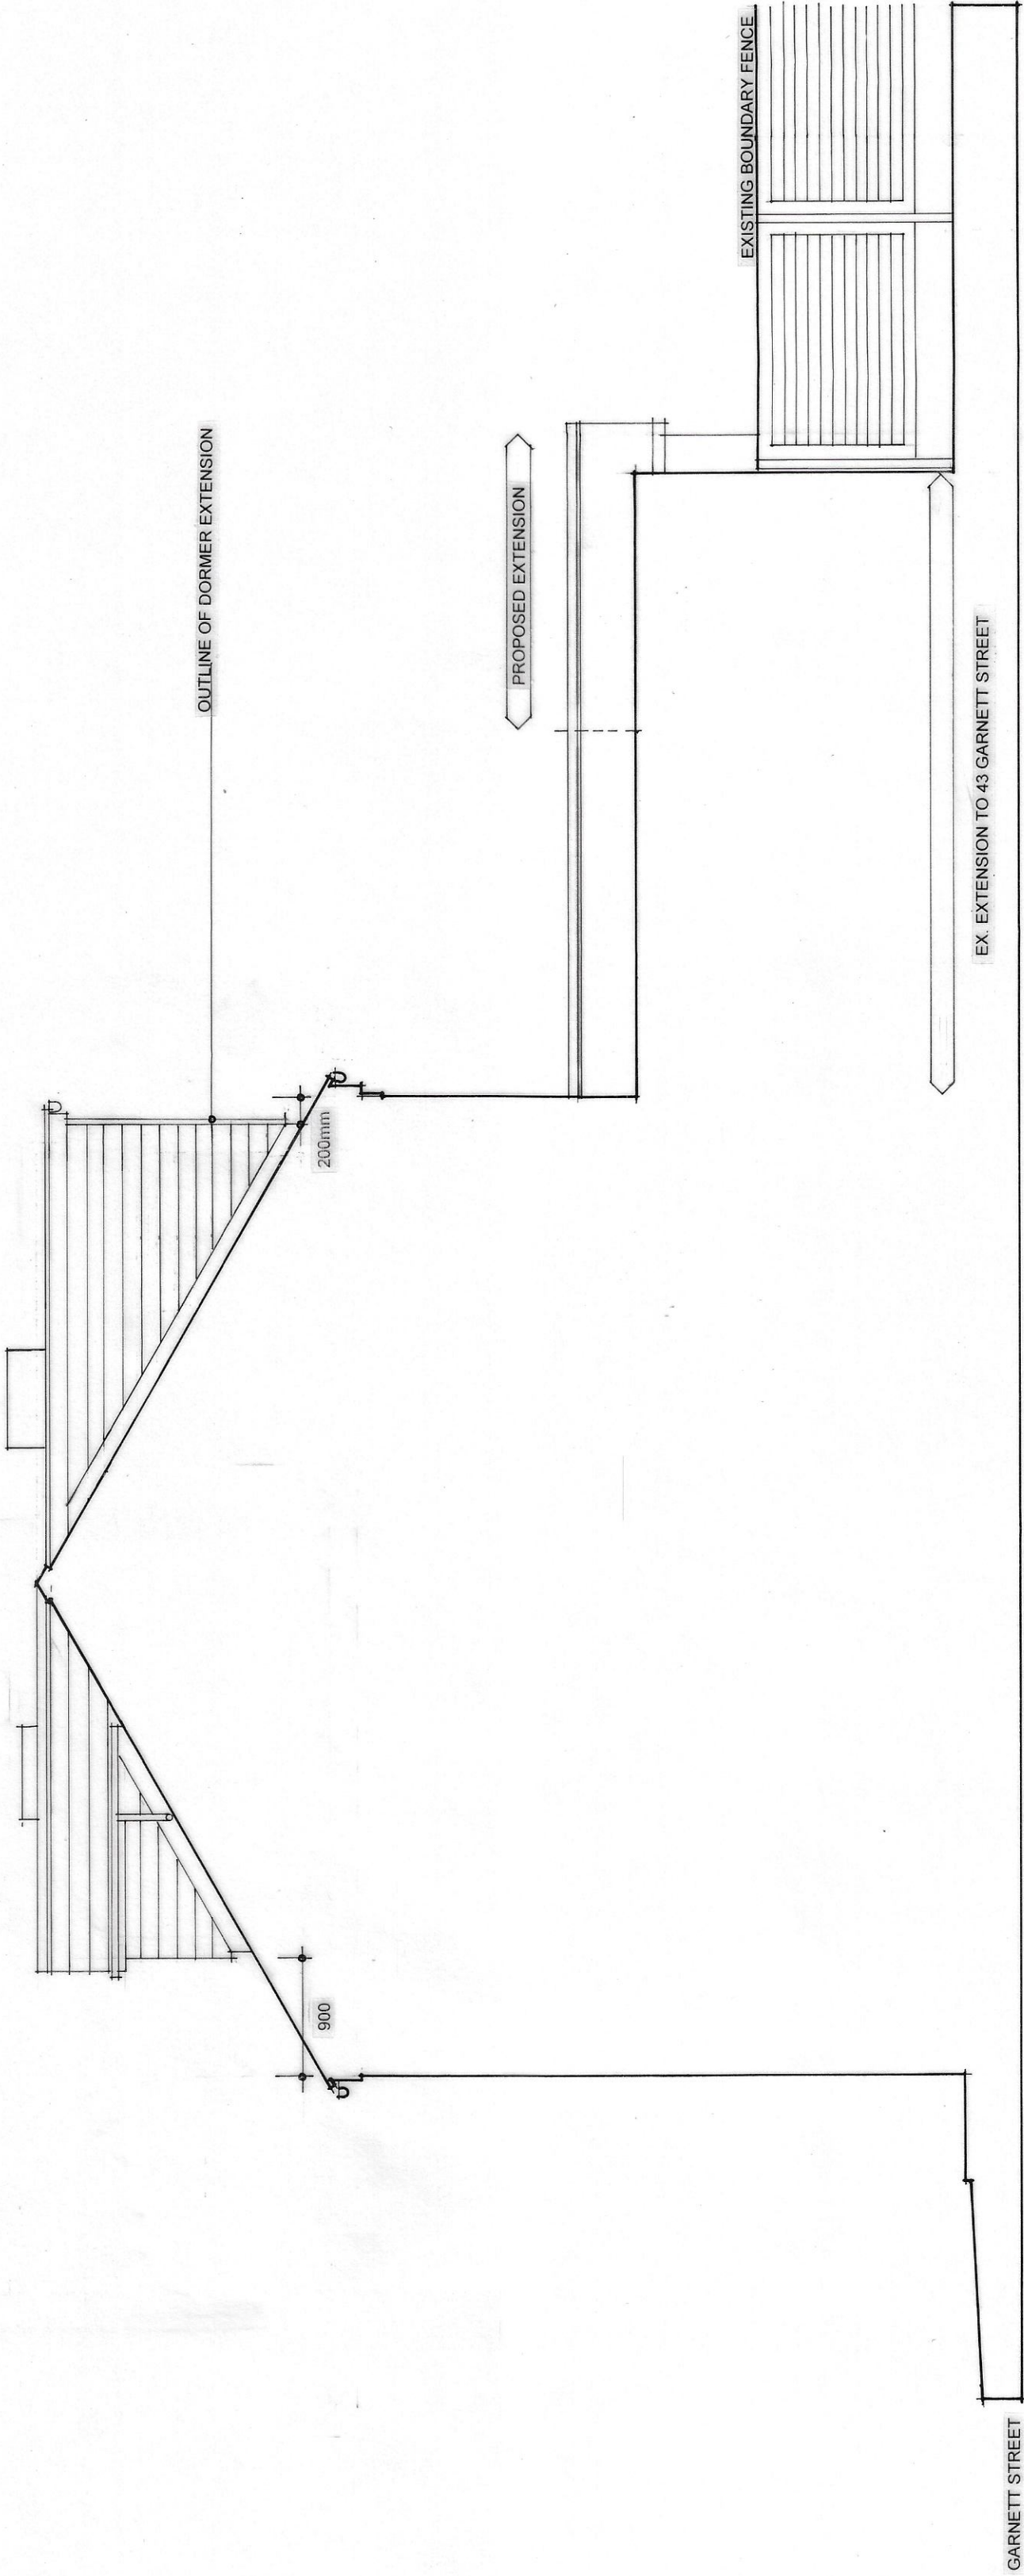

PROPOSED SIDE ELEVATION WITH NO.43 GARNETT STREET

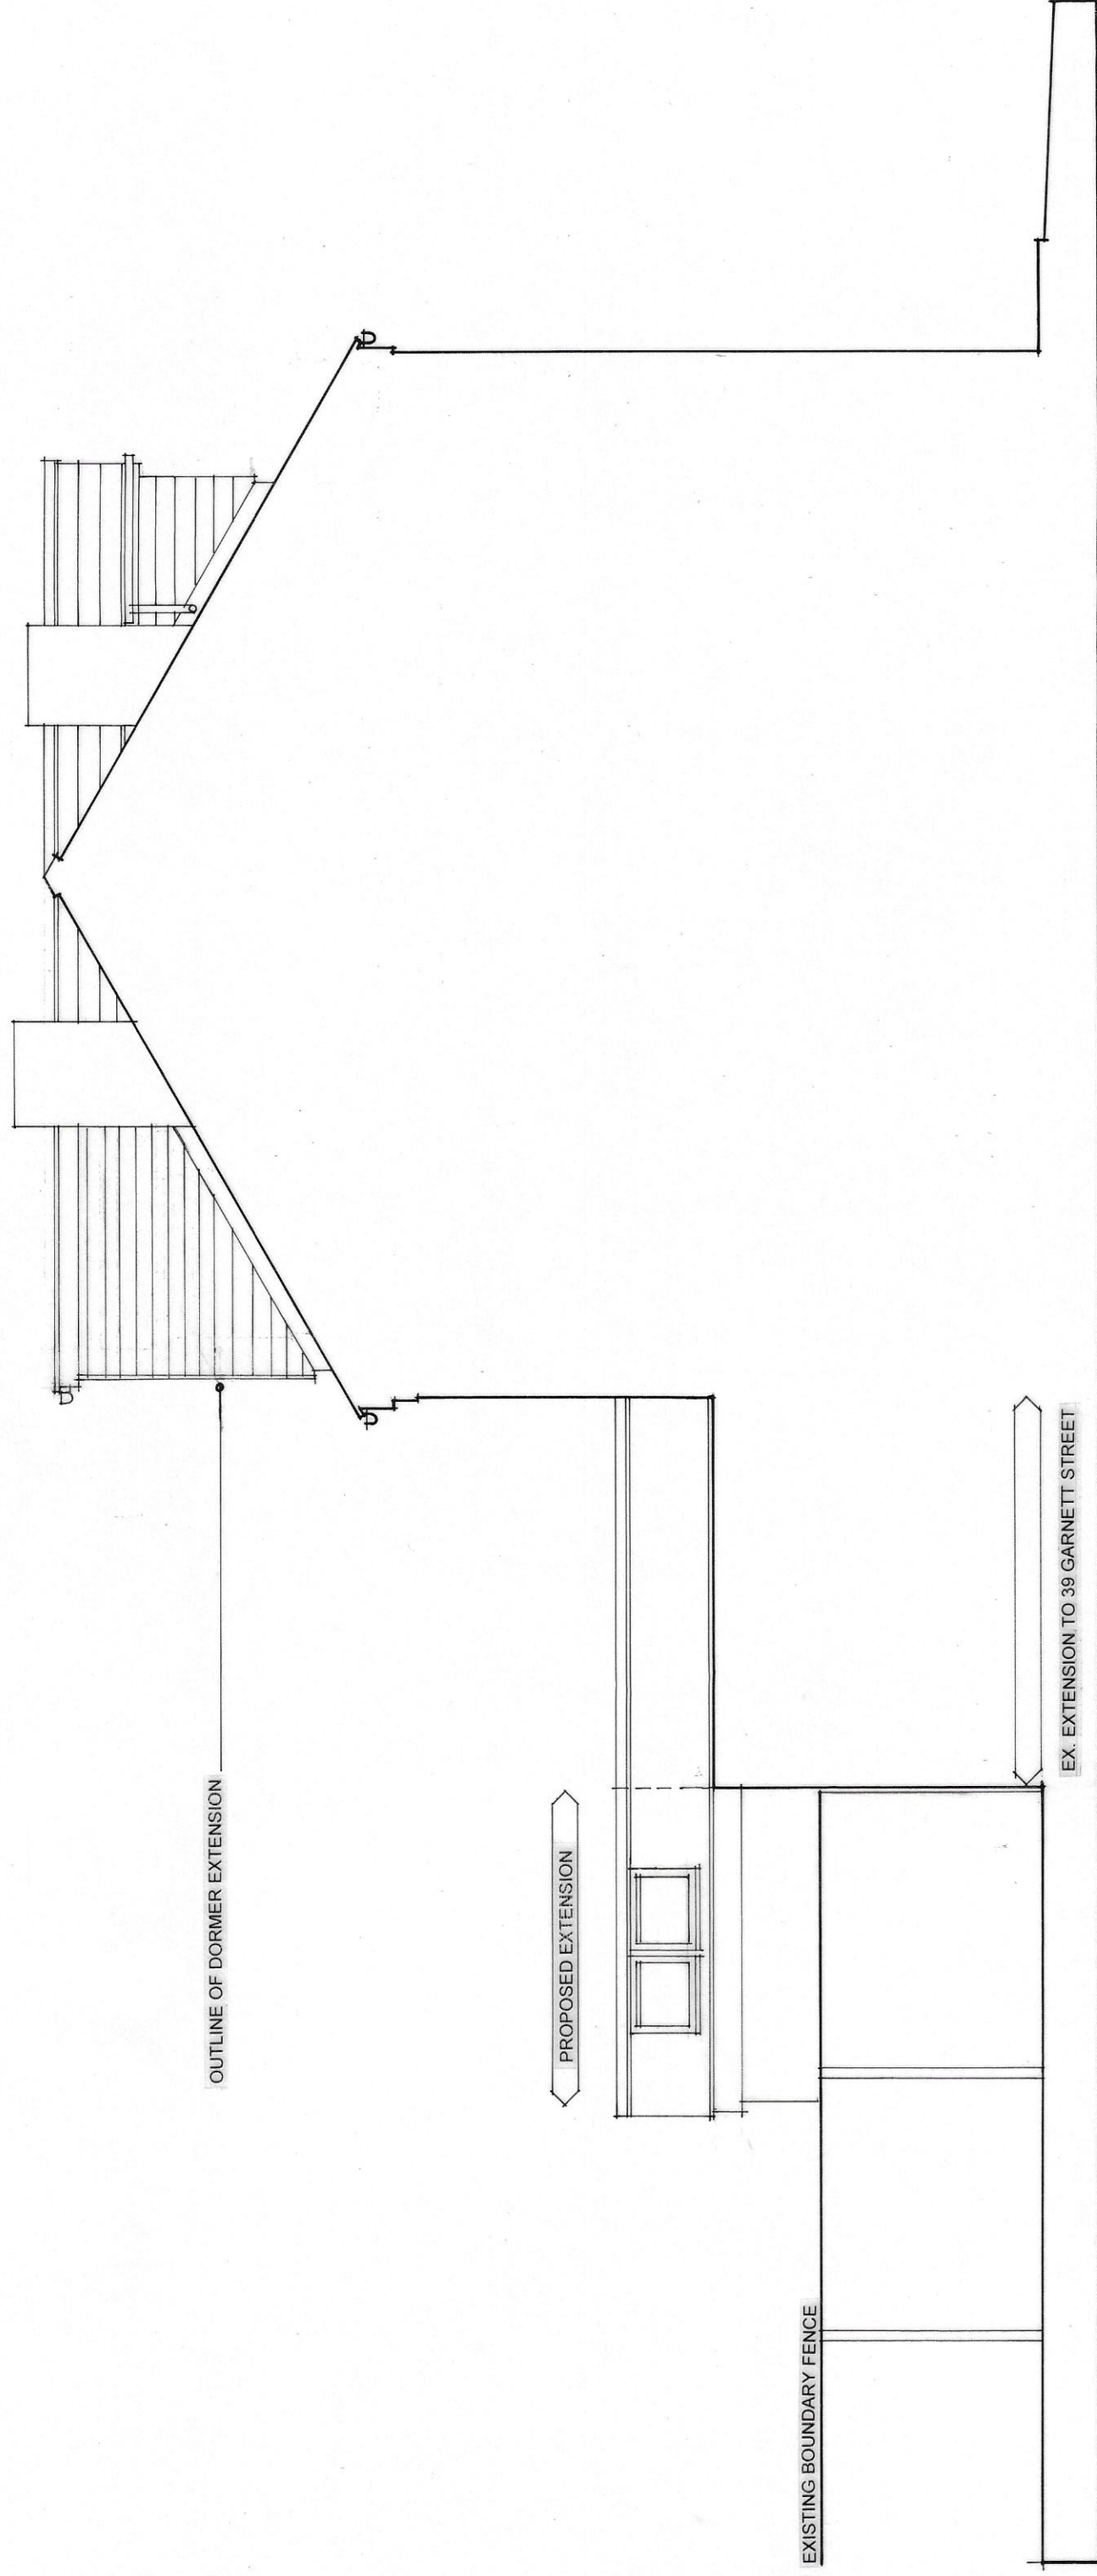

PROPOSED SIDE ELEVATION WITH NO.39 GARNETT STREET

NOTES

- This drawing is copyright. No unauthorised copying of drawing without the express permission of the architect.
- Do not scale from prints. Use figure dimensions only.
- Contractors to check all dimensions on site prior to commencement of works.
- All works to be carried out in accordance with current statutory Health and Safety Regulations.
- This drawing is to be read in conjunction with all relevant consultants' and / or specialists' drawings / documents and any discrepancies or variations are to be notified to the architect before affected work commences.

REV.

AMENDMENTS

A

DORMER ROOFS AMENDED

DATE

15.09.22

Project

Drawing

Client

Dwn. By

Scale

Dwg. No.

Dwg. Size

Date

PROPOSED REAR EXTENSION & ATTIC CONVERSION

41 GARNETT STREET, RAMSBOTTOM

MR & MRS J WOODLAND

WJH

1: 50 @ A2

22/02/20.03 (A)

A2

AUGUST 2022

JOHN HOLT ARCHITECTS LTD.

3 MANCHESTER ROAD BURY LANCASHIRE BL9 0DR

TELEPHONE 0161 764 8314 FACSIMILE 0161 764 6895

E-MAIL mail@johnholtarchitects.co.uk

DO NOT SCALE DRAWING