



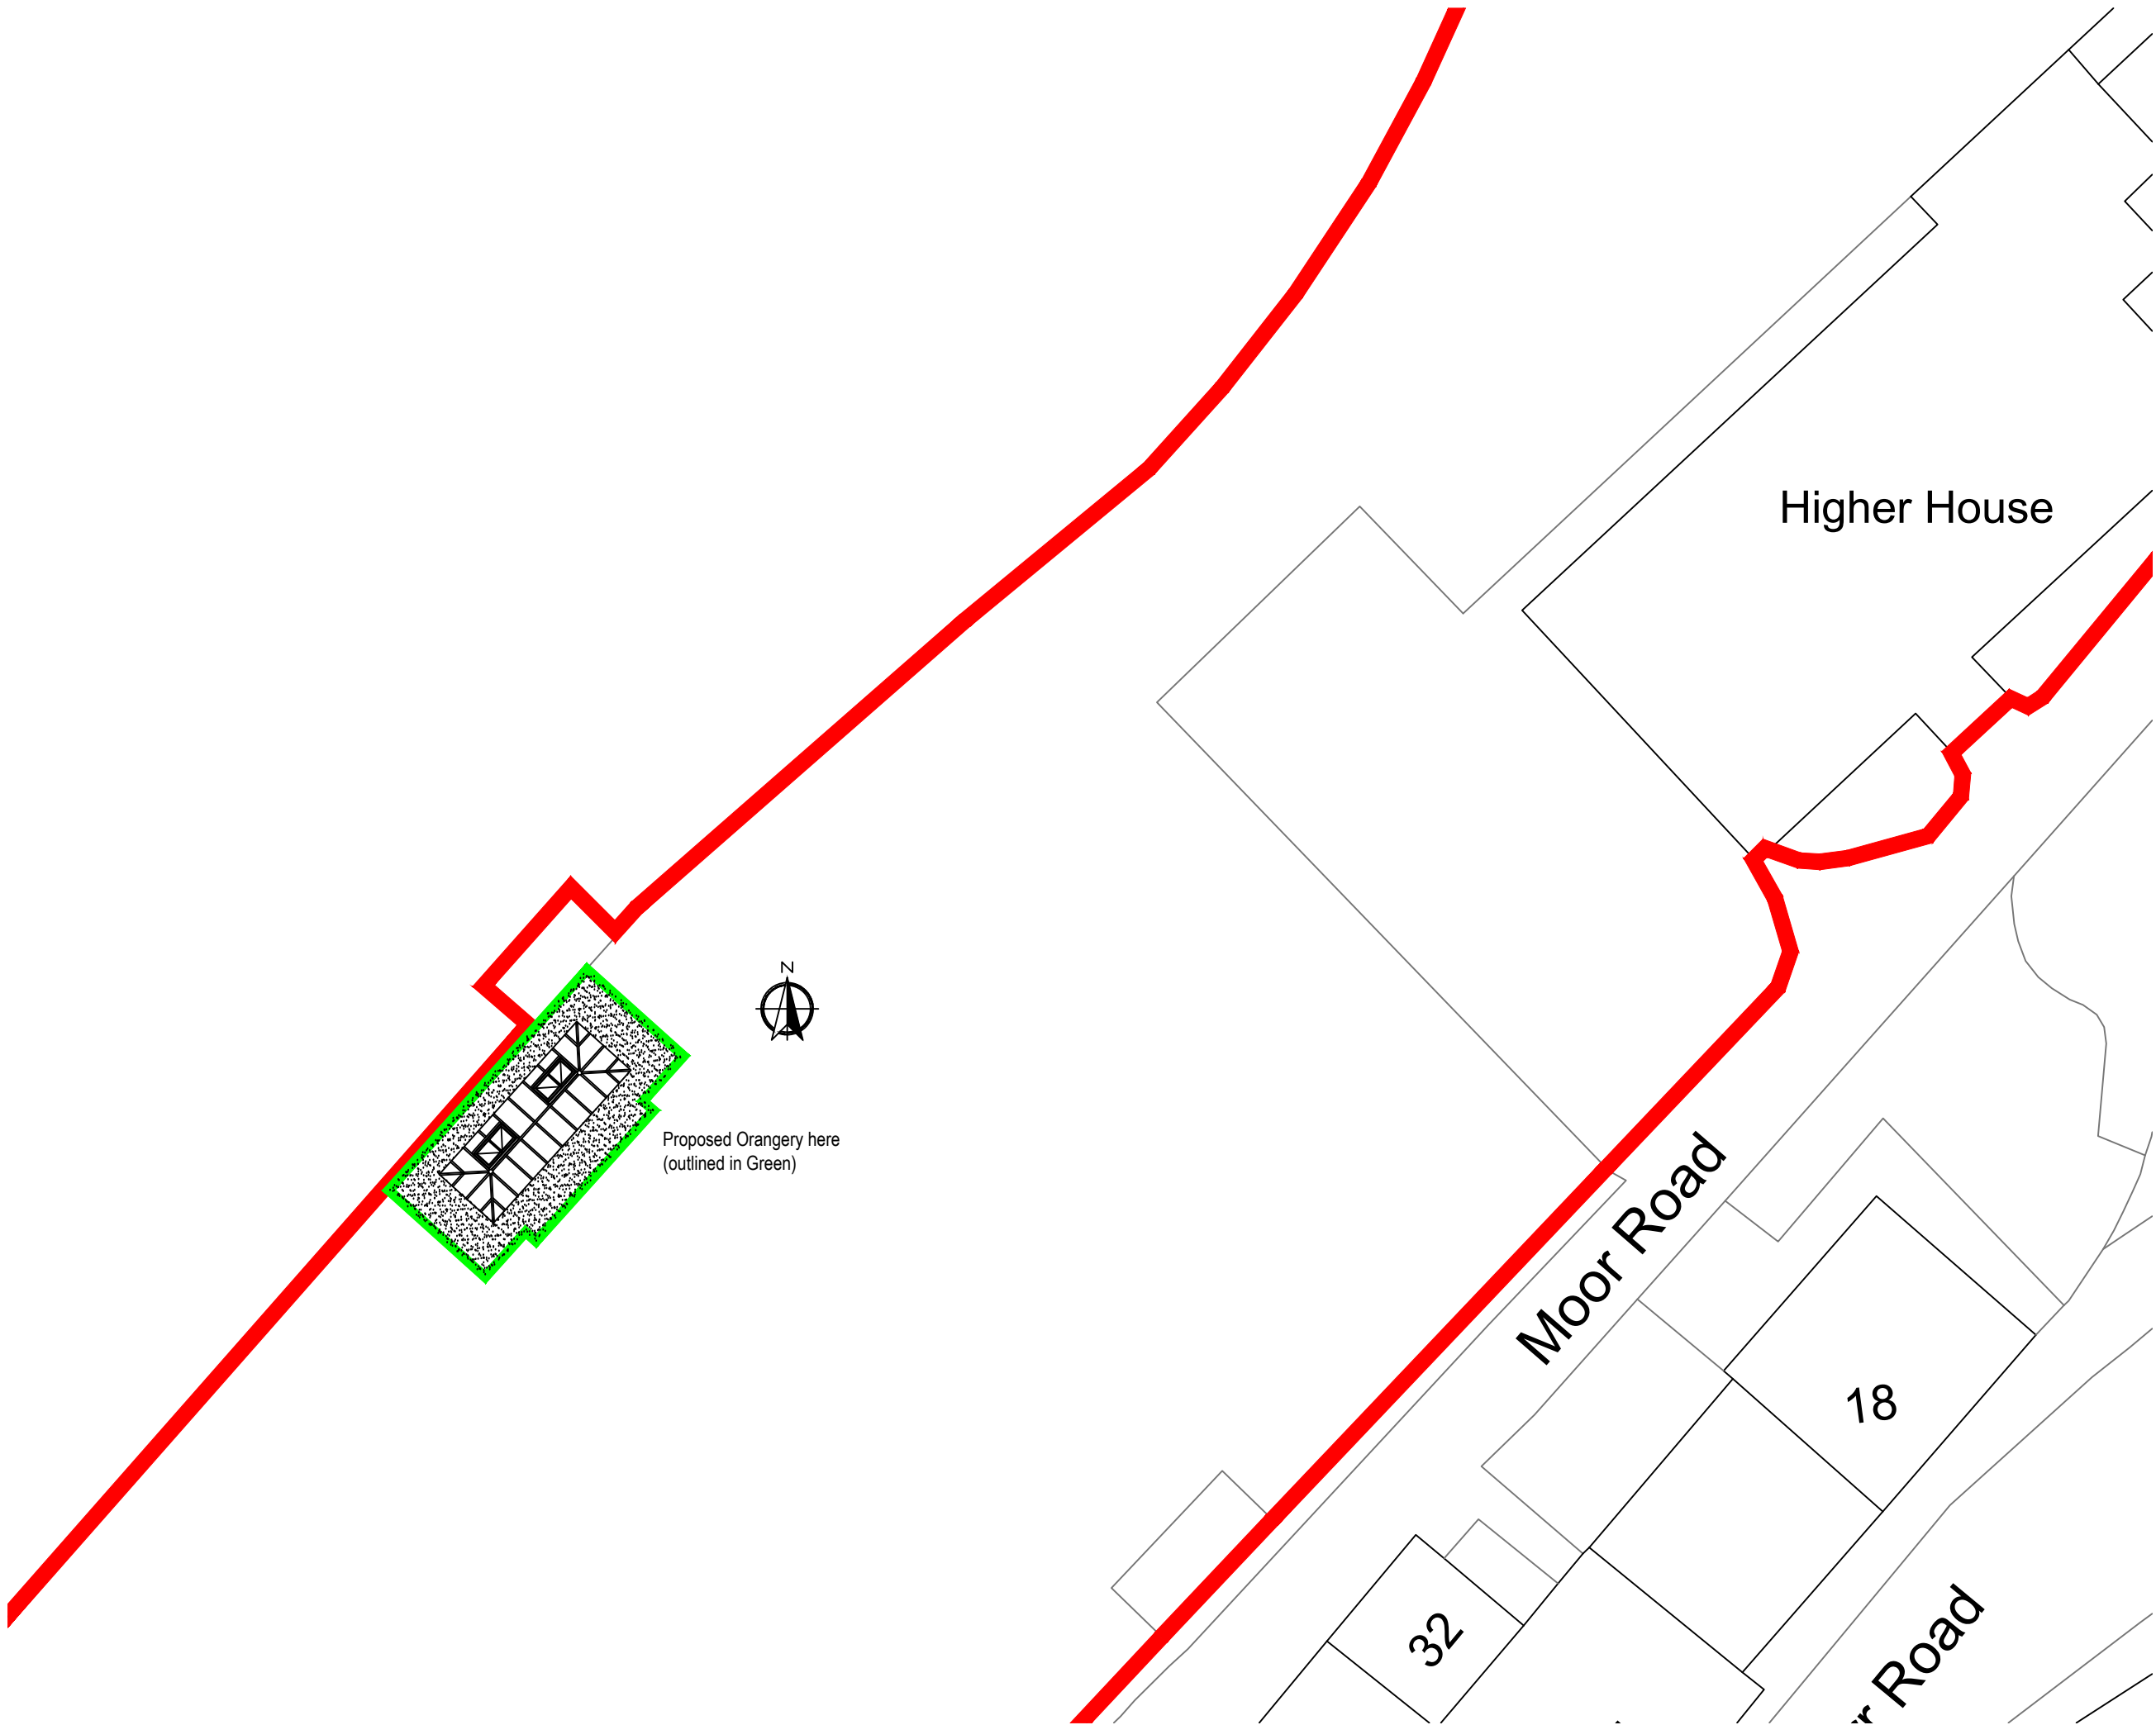

Proposed Orangery here
(outlined in Green)

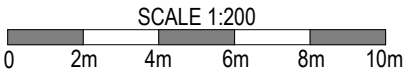

REVISION	DATE	COMMENT

client
Higher House
Moor Road
Bury
Greater Manchester
BL8 4NX

Drawing: Block Plan		
scale: 1:200@A3	dwg: 12617 /03	rev: -
date: January '23		



Bennett Road,
Isleport Business Park,
Highbridge, Somerset, TA9 4PW
Tel: 01278-764400 Fax:
01278-764422