



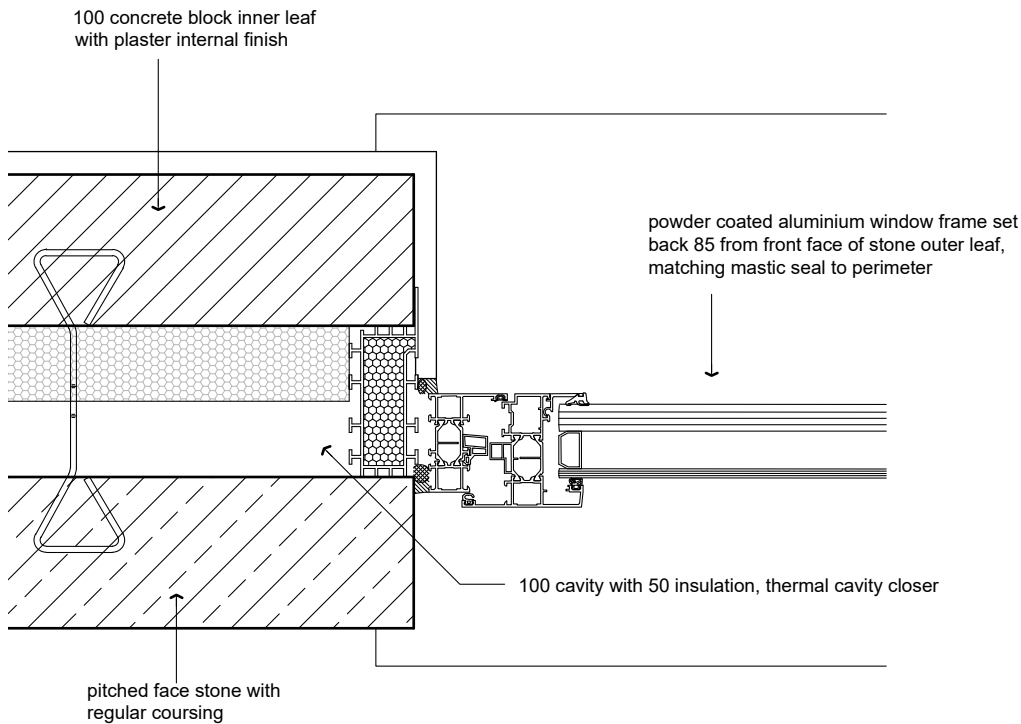

○ window jamb detail

Scale: 1:5

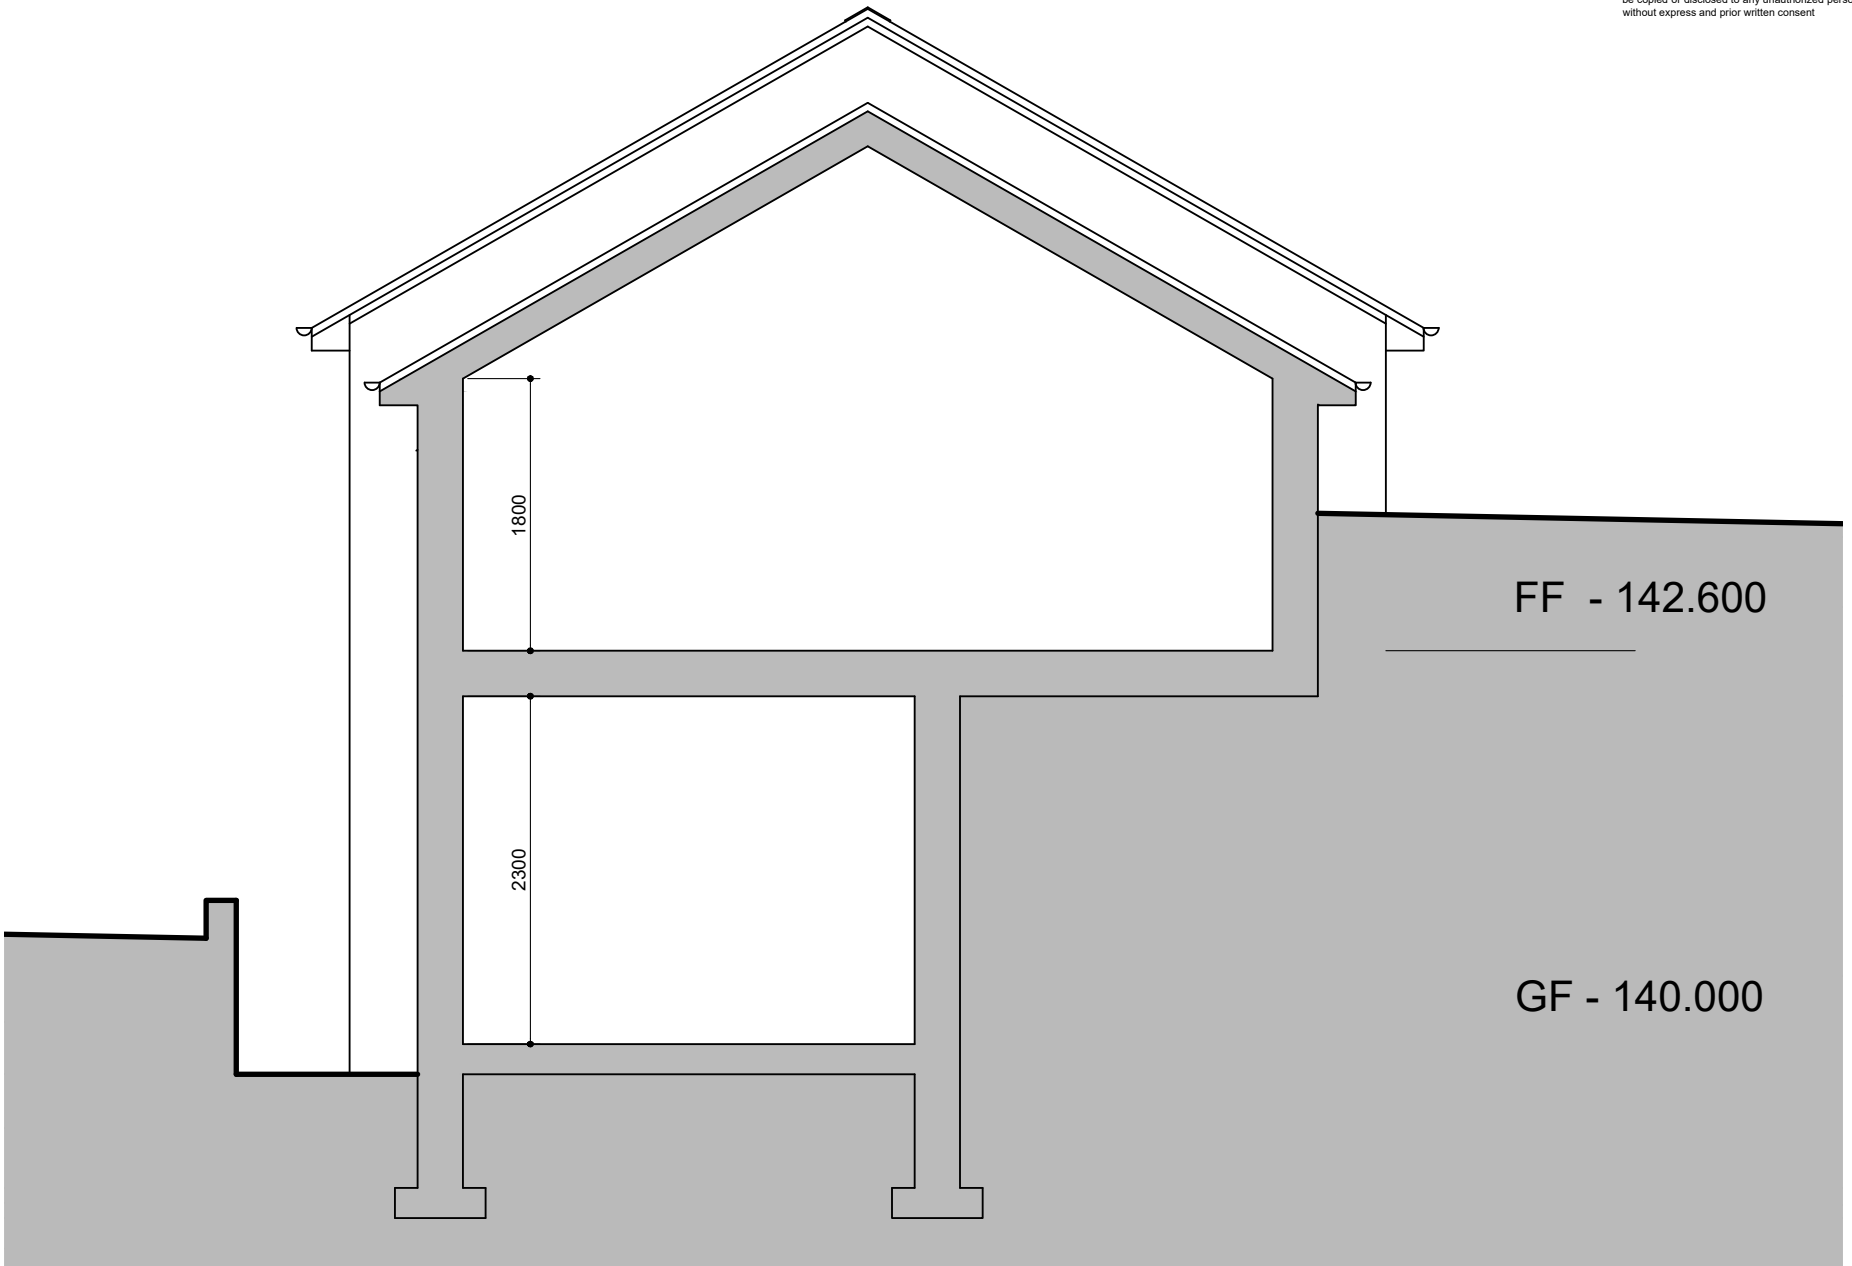

○ section

Scale: 1:50

A 03.03.2019 window

detail added

status

PLANNING

job no

18.02

title

proposed section

window jamb detail

scale

1:100 1:5 @ A3

date

03.03.2019

project

new dwelling
ramsbottom lane
ramsbottom

client

yarn estates ltd

SSHARC Ltd

drawing number

09 A