


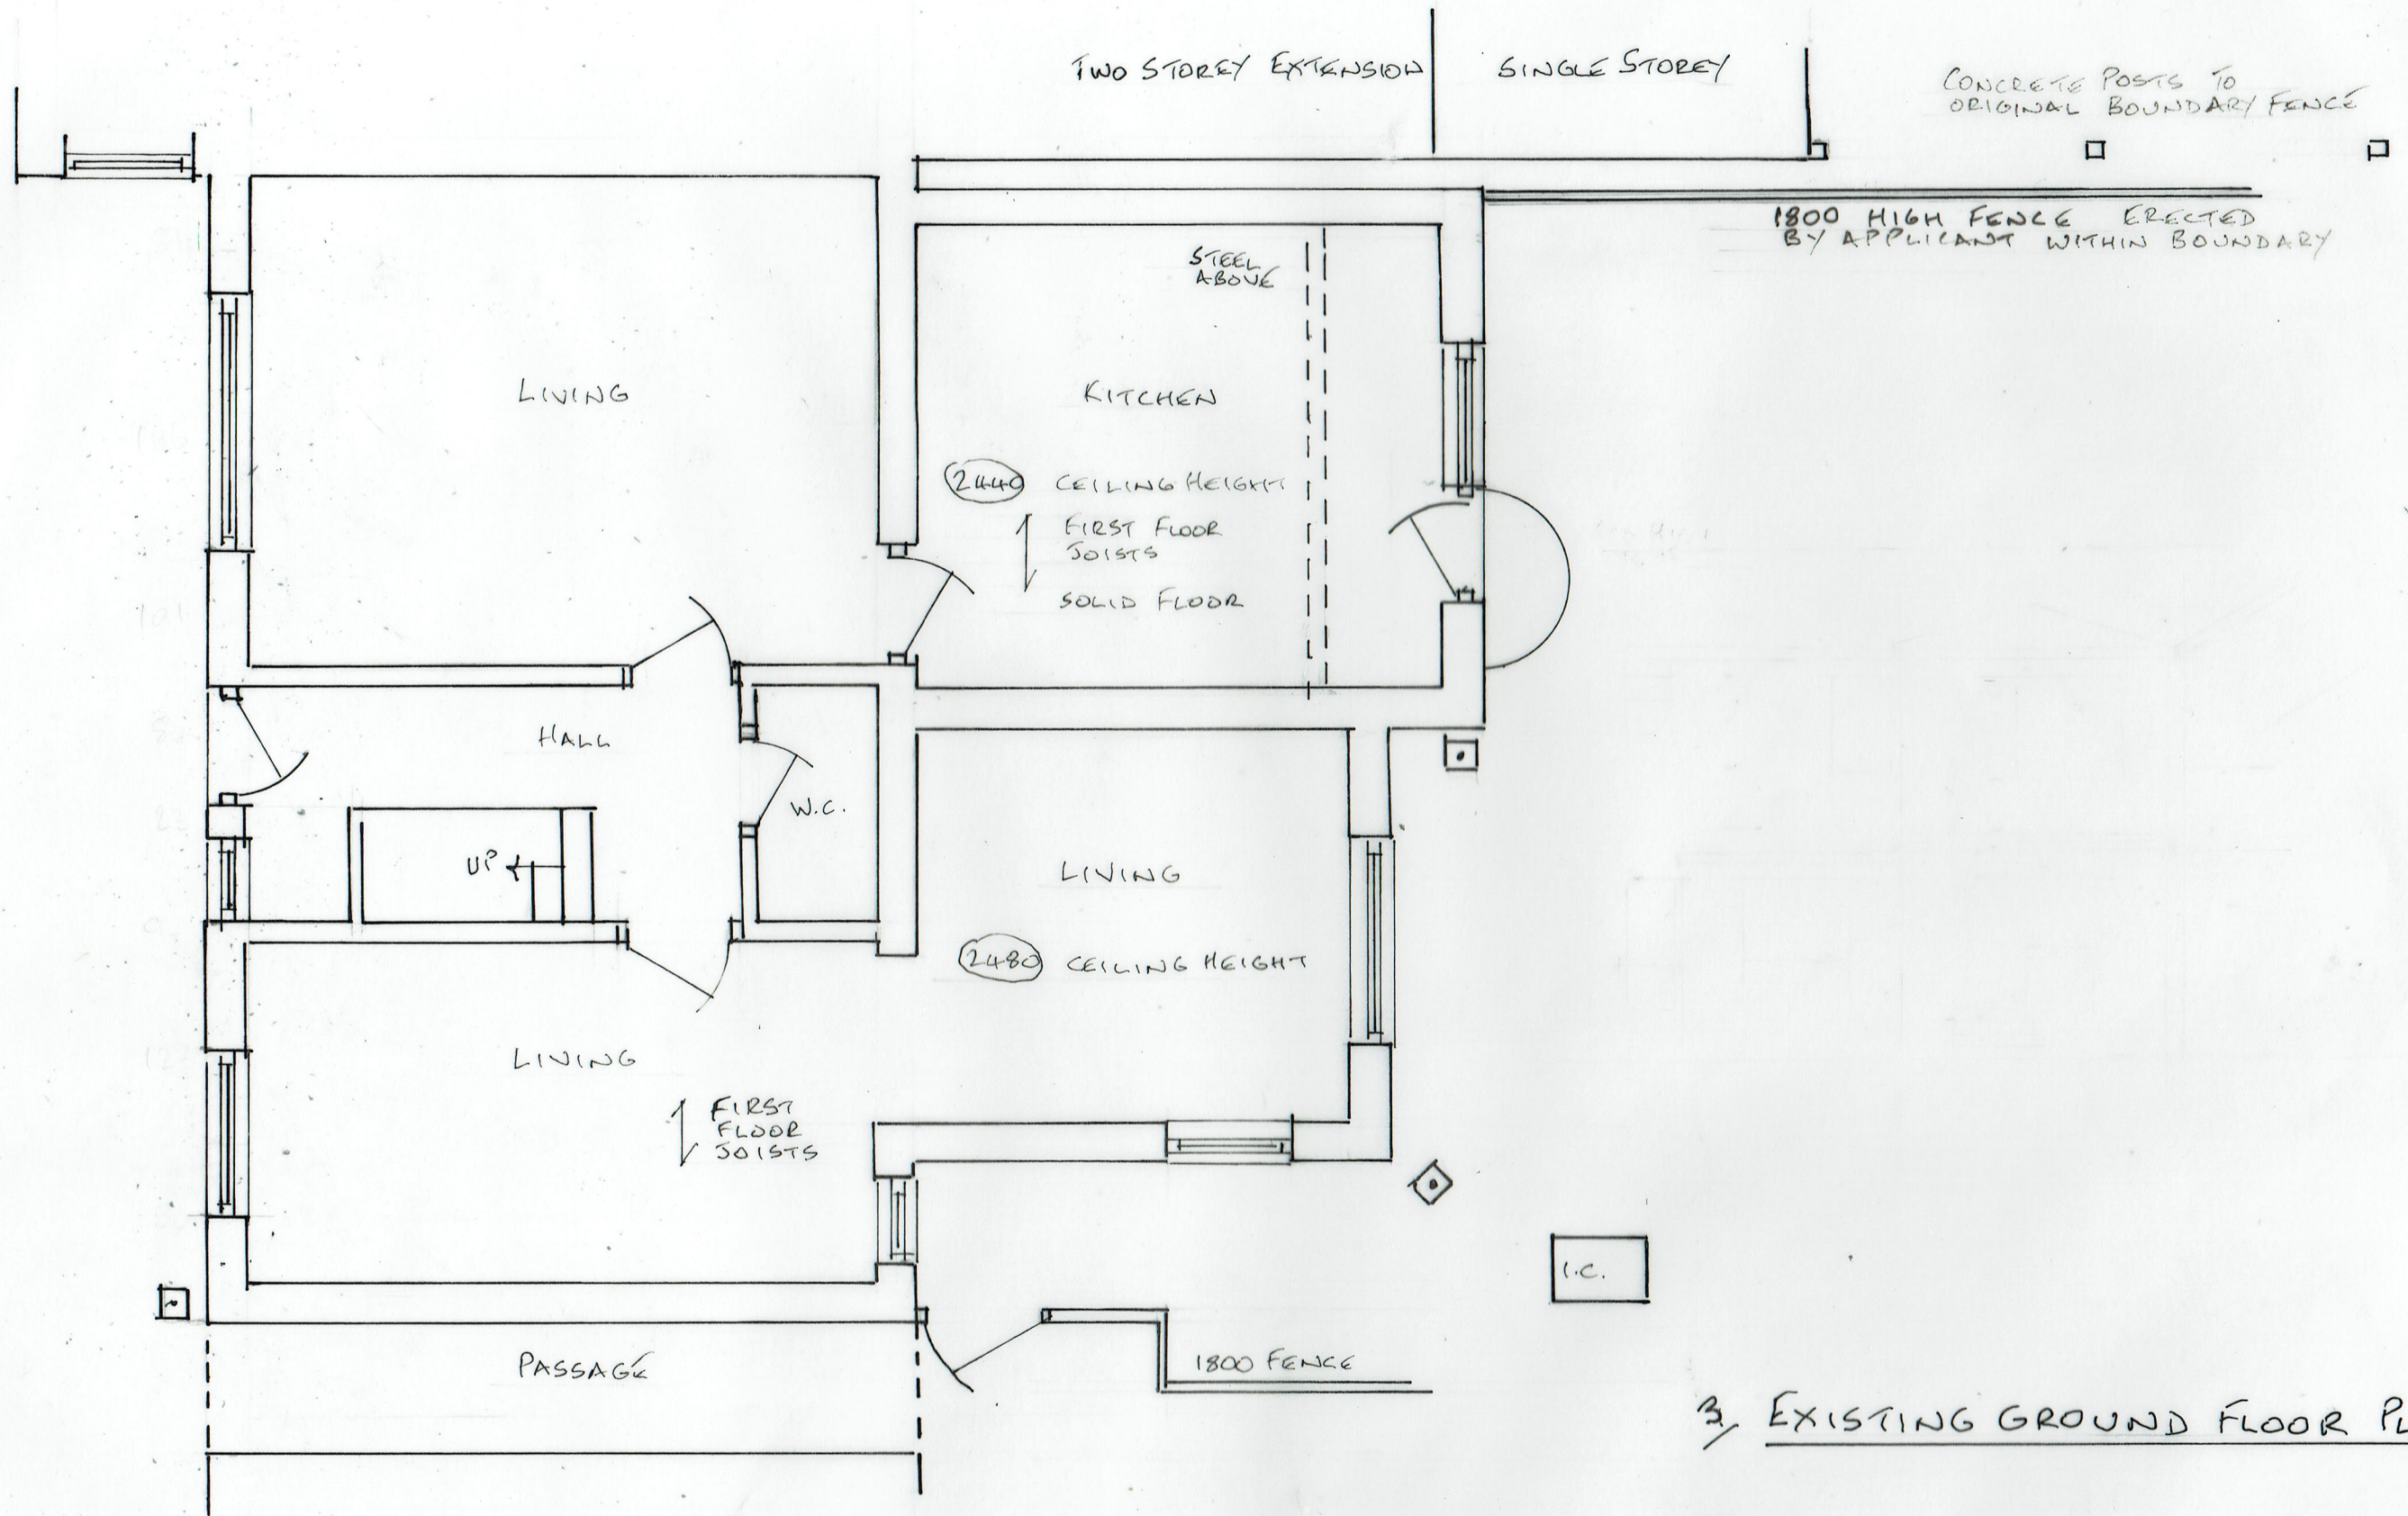

0 5 METRES
SCALE 1:50 @ A3

24/02/2022 22/08/03
REAR EXTENSION
38 MORLEY STREET, BURY BLA 95Q