





Detail Site Section A -A
1 : 200

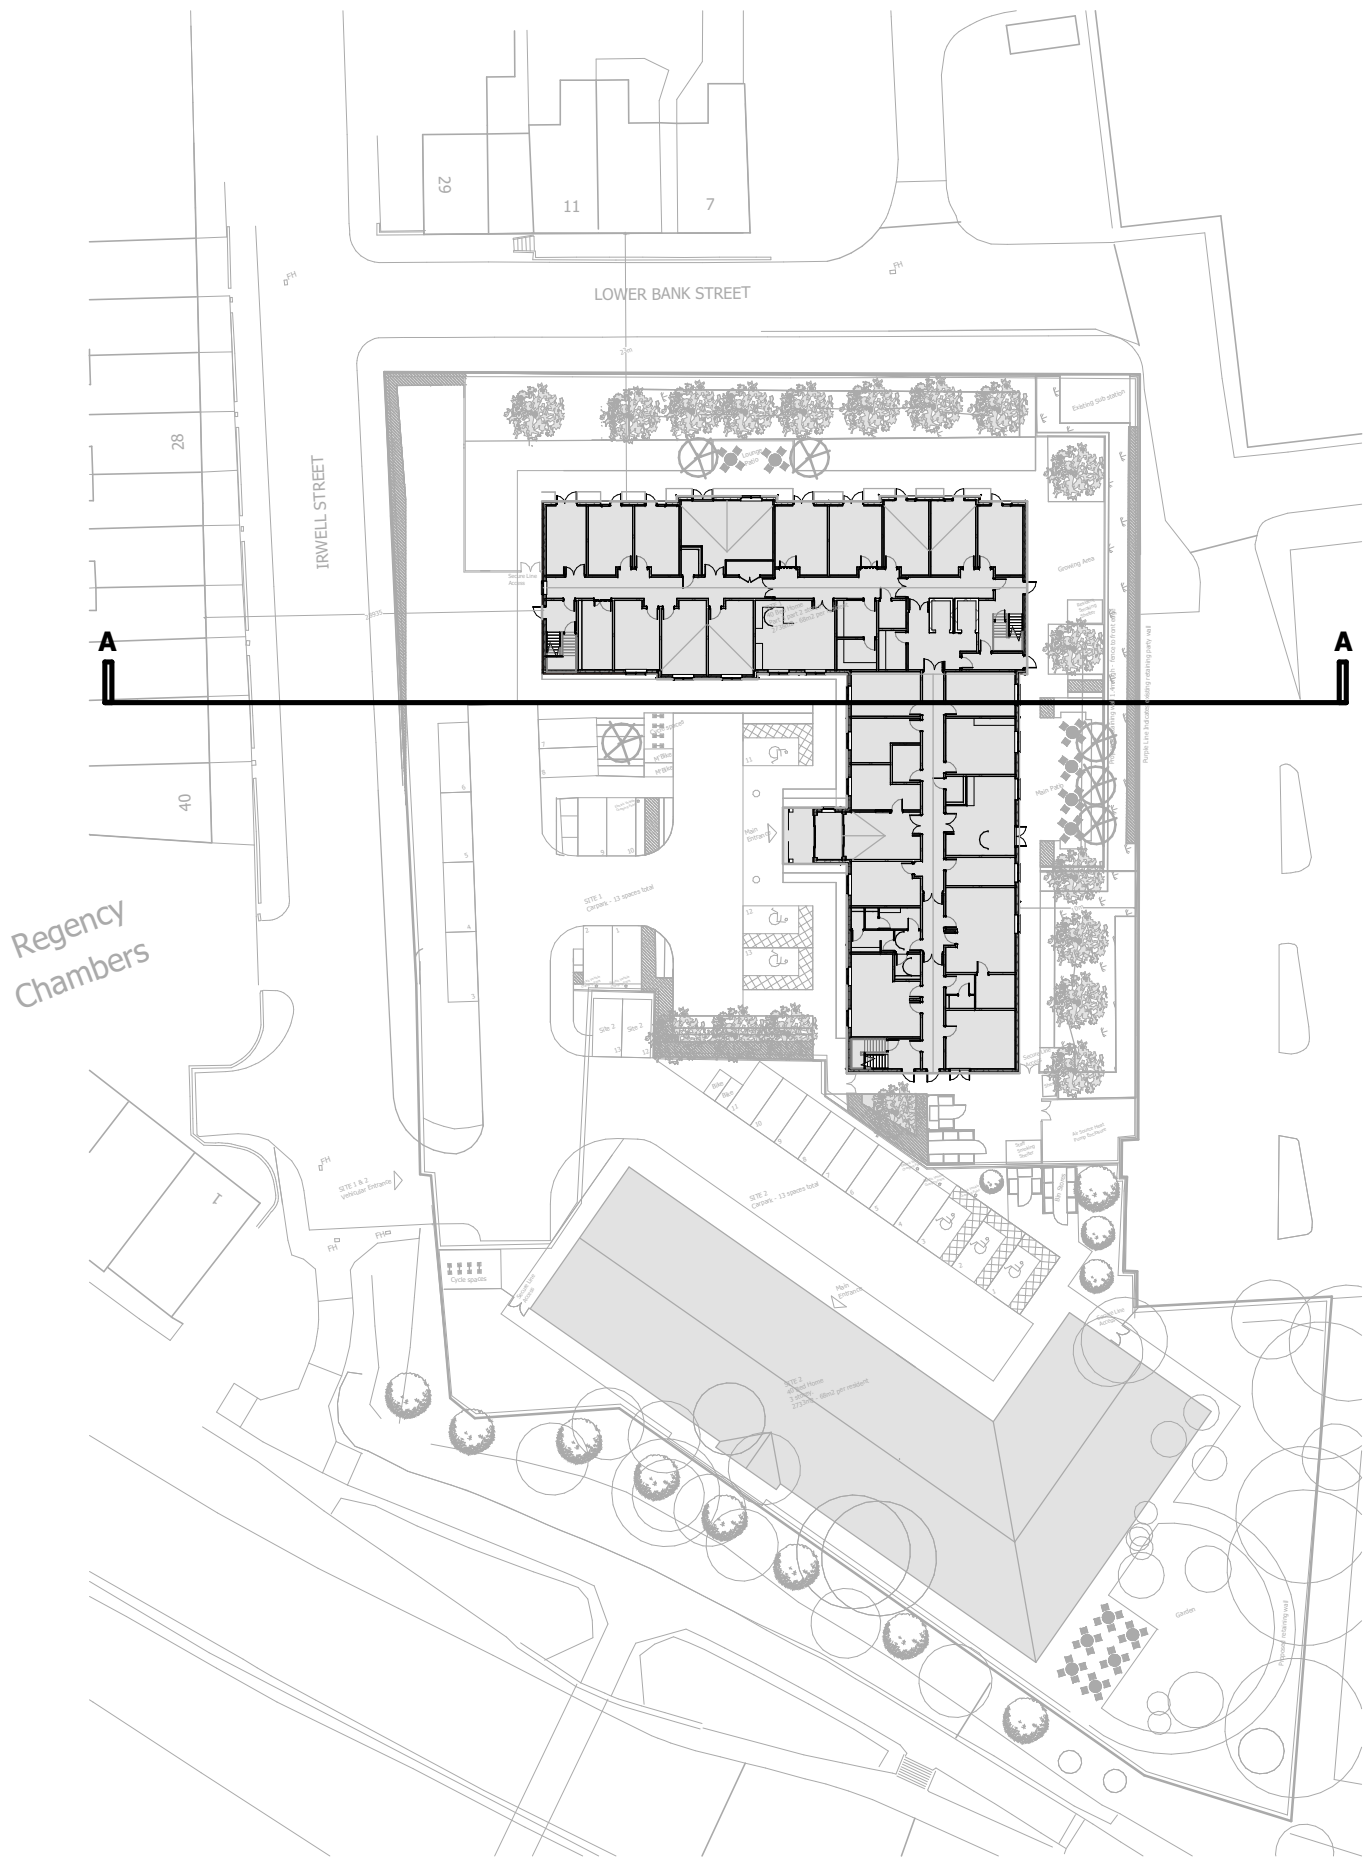

Rev:		Date:		Drawn:		Checked:		Description:							
Suitability:															
PL		Planning													
Residential Care Home															
Proposed Detail Site Section															
Location:															
Irwell Street															
Bury BL9 0HE															
Client:															
Exemplar Health Care Ltd															
UPRN		Originator		Zone		Level		Type		Role		Series/Number		Revision:	
IRWEL-WBA-NB-ZZ-DR-A-PL_206															
Date:		Drawn:		Checked:		Scale:		Int Job No:		Revision:					
05/12/23		NM		GB		As indicated		4009-020							

WATSON BATTY
ARCHITECTS

Shires House, Shires Road
Guiseley, Leeds LS20 8EU
Leeds | Loughborough
T: 01943 876 665
E: enquiries@watsonbatty.com
W: www.watsonbatty.com

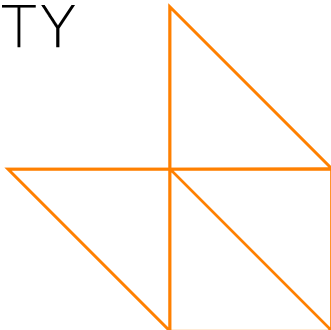

FUTURE BUILT

Note: Do not Scale from this drawing. All dimensions to be checked on site