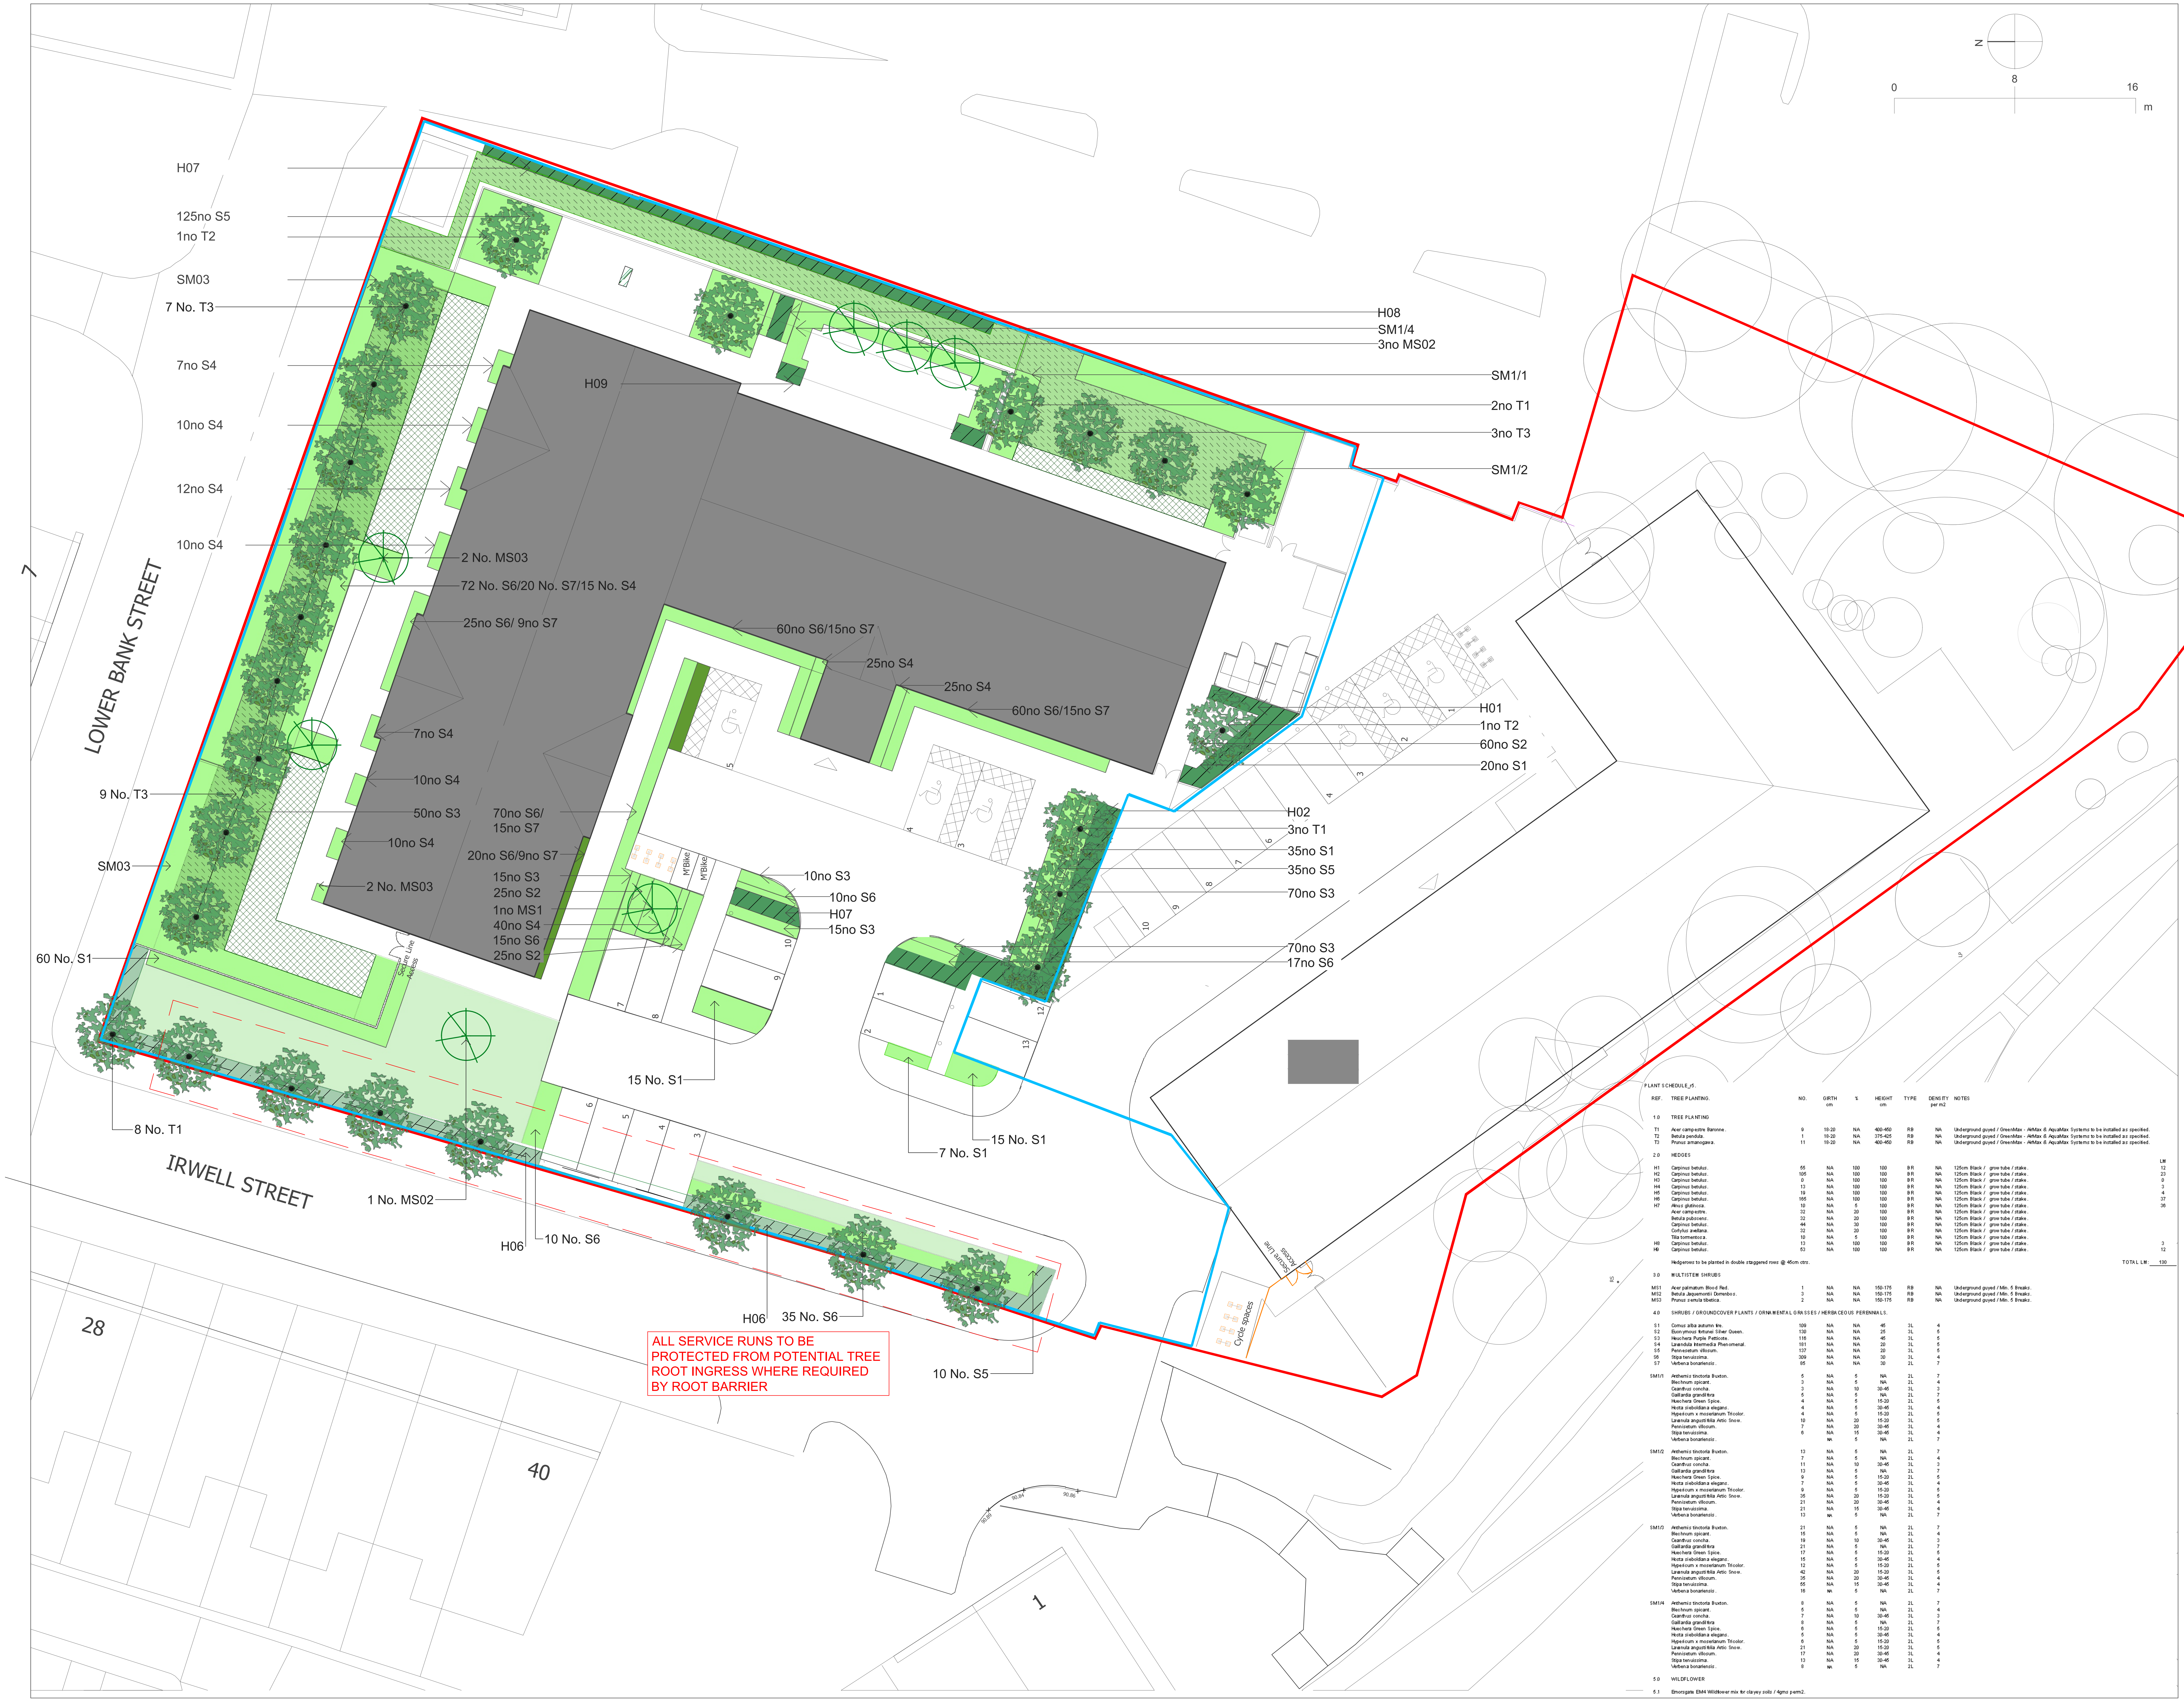

ALL SERVICE RUNS TO BE
PROTECTED FROM POTENTIAL TREE
ROOT INGRESS WHERE REQUIRED
BY ROOT BARRIER

PLANT SCHEDULE_r5.

REF.	TREE PLANTING.	NO.	GIRTH cm	%	HEIGHT cm	TYPE	DENSITY per m2	NOTES	LM
1.0	TREE PLANTING								
T1	Acer campestre Baronne.	9	18-20	NA	400-450	RB	NA	Underground guyed / GreenMax - AirMax & AquaMax Systems to be installed as specified.	
T2	Betula pendula.	1	18-20	NA	375-425	RB	NA	Underground guyed / GreenMax - AirMax & AquaMax Systems to be installed as specified.	
T3	Prunus amanogawa.	11	18-20	NA	400-450	RB	NA	Underground guyed / GreenMax - AirMax & AquaMax Systems to be installed as specified.	
2.0	HEDGES								
H1	Carpinus betulus.	55	NA	100	100	BR	NA	125cm Black / grow tube / stake.	12
H2	Carpinus betulus.	105	NA	100	100	BR	NA	125cm Black / grow tube / stake.	23
H3	Carpinus betulus.	0	NA	100	100	BR	NA	125cm Black / grow tube / stake.	0
H4	Carpinus betulus.	13	NA	100	100	BR	NA	125cm Black / grow tube / stake.	3
H5	Carpinus betulus.	19	NA	100	100	BR	NA	125cm Black / grow tube / stake.	4
H6	Carpinus betulus.	165	NA	100	100	BR	NA	125cm Black / grow tube / stake.	37
H7	Alnus glutinosa.	10	NA	5	100	BR	NA	125cm Black / grow tube / stake.	36
	Acer campestre.	32	NA	20	100	BR	NA	125cm Black / grow tube / stake.	
	Betula pubscens.	32	NA	20	100	BR	NA	125cm Black / grow tube / stake.	
	Carpinus betulus.	44	NA	30	100	BR	NA	125cm Black / grow tube / stake.	
	Corlylus avellana.	32	NA	20	100	BR	NA	125cm Black / grow tube / stake.	
	Tilia tormentosa.	10	NA	5	100	BR	NA	125cm Black / grow tube / stake.	
H8	Carpinus betulus.	13	NA	100	100	BR	NA	125cm Black / grow tube / stake.	3
H9	Carpinus betulus.	53	NA	100	100	BR	NA	125cm Black / grow tube / stake.	12
	Hedgerows to be planted in double staggered rows @ 45cm ctrs.							TOTAL LM:	130
3.0	MULTISTEM SHRUBS								
MS1	Acer palmatum Blood Red.	1	NA	NA	150-175	RB	NA	Underground guyed / Min. 5 Breaks.	
MS2	Betula Jaquemontii Dorrenbos.	3	NA	NA	150-175	RB	NA	Underground guyed / Min. 5 Breaks.	
MS3	Prunus serrula tibetica.	2	NA	NA	150-175	RB	NA	Underground guyed / Min. 5 Breaks.	
4.0	SHRUBS / GROUNDCOVER PLANTS / ORNAMENTAL GRASSES / HERBACEOUS PERENNIALS.								
S1	Cornus alba autumn fire.	109	NA	NA	45	3L	4		
S2	Euonymous fortunei Silver Queen.	130	NA	NA	25	3L	5		
S3	Heuchera Purple Petticote.	116	NA	NA	45	3L	5		
S4	Lavandula Intermedia Phenomenal.	181	NA	NA	20	3L	5		
S5	Pennesetum villosum.	137	NA	NA	20	3L	5		
S6	Stipa tenuissima.	309	NA	NA	30	3L	4		
S7	Verbena bonariensis.	85	NA	NA	30	2L	7		
SM1/1	Anthemis tinctoria Buxton.	5	NA	5	NA	2L	7		
	Blechnum spicant.	3	NA	5	NA	2L	4		
	Ceanthus concha.	3	NA	10	30-45	3L	3		
	Gaillardia grandilfora	5	NA	5	NA	2L	7		
	Huechera Green Spice.	4	NA	5	15-20	2L	5		
	Hosta sieboldiana elegans.	4	NA	5	30-45	3L	4		
	Hypericum x moserianum Tricolor.	4	NA	5	15-20	2L	5		
	Lavanula angustifolia Artic Snow.	10	NA	20	15-20	3L	5		
	Pennisetum villosum.	7	NA	20	30-45	3L	4		
	Stipa tenuissima.	6	NA	15	30-45	3L	4		
	Verbena bonariensis.		NA	5	NA	2L	7		
SM1/2	Anthemis tinctoria Buxton.	13	NA	5	NA	2L	7		
	Blechnum spicant.	7	NA	5	NA	2L	4		
	Ceanthus concha.	11	NA	10	30-45	3L	3		
	Gaillardia grandilfora	13	NA	5	NA	2L	7		
	Huechera Green Spice.	9	NA	5	15-20	2L	5		
	Hosta sieboldiana elegans.	7	NA	5	30-45	3L	4		
	Hypericum x moserianum Tricolor.	9	NA	5	15-20	2L	5		
	Lavanula angustifolia Artic Snow.	35	NA	20	15-20	3L	5		
	Pennisetum villosum.	21	NA	20	30-45	3L	4		
	Stipa tenuissima.	21	NA	15	30-45	3L	4		
	Verbena bonariensis.	13	NA	5	NA	2L	7		
SM1/3	Anthemis tinctoria Buxton.	21	NA	5	NA	2L	7		
	Blechnum spicant.	15	NA	5	NA	2L	4		
	Ceanthus concha.	19	NA	10	30-45	3L	3		
	Gaillardia grandilfora	21	NA	5	NA	2L	7		
	Huechera Green Spice.	17	NA	5	15-20	2L	5		
	Hosta sieboldiana elegans.	15	NA	5	30-45	3L	4		
	Hypericum x moserianum Tricolor.	12	NA	5	15-20	2L	5		
	Lavanula angustifolia Artic Snow.	42	NA	20	15-20	3L	5		
	Pennisetum villosum.	35	NA	20	30-45	3L	4		
	Stipa tenuissima.	55	NA	15	30-45	3L	4		
	Verbena bonariensis.	16	NA	5	NA	2L	7		
SM1/4	Anthemis tinctoria Buxton.	8	NA	5	NA	2L	7		
	Blechnum spicant.	5	NA	5	NA	2L	4		
	Ceanthus concha.	7	NA	10	30-45	3L	3		
	Gaillardia grandilfora	8	NA	5	NA	2L	7		
	Huechera Green Spice.	6	NA	5	15-20	2L	5		
	Hosta sieboldiana elegans.	5	NA	5	30-45	3L	4		
	Hypericum x moserianum Tricolor.	6	NA	5	15-20	2L	5		
	Lavanula angustifolia Artic Snow.	21	NA	20	15-20	3L	5		
	Pennisetum villosum.	17	NA	20	30-45	3L	4		
	Stipa tenuissima.	13	NA	15	30-45	3L	4		
	Verbena bonariensis.	8	NA	5	NA	2L	7		
5.0	WILDFLOWER								
5.1	Emorsgate EM4 Wildflower mix for clayey soils / 4gms perm2.								

EXEMPLAR HEALTH CARE
BURY, BL9 0HD

AMENITYTREE
ENVIRONMENTAL PLANNING CONSULTANTS

KEY

🟩	TREE PLANTING SEE SCHEDULE FOR DETAILS
⊕	MULTISTEM / FEATURE SHRUBS SEE SCHEDULE FOR DETAILS
▨	NATIVE HEDGE SEE SCHEDULE FOR DETAILS
🟩	SHRUB / ORNAMENTAL GRASSES SEE SCHEDULE FOR DETAILS
▨	WILDFLOWER SEE SCHEDULE FOR DETAILS
▦	ASTRO TURF 30mm COMPACT PILE WITH CUSHION MATT
🟩	AMENITY LAWN

PLANTING NOTES

1 – All planting shall be in accordance with BS.4428. 1989.S7.
2 – Trees shall conform to BS.3936-1.1992.
3 – Tree pits shall be 1200x1200x750mm.
4 – Multi stem pits shall be 1000x1000x600mm.
5 – Backfill material 70% certified sandy loam / 30% Approved tree compost (by volume).
6 – No peat products permitted.
7– Staking as indicated in plant schedules.
8 – Install Greentech Mona watering systems to trees.
9 – Shrub planting : 450mm depth of free draining topsoil to BS.3882.
10 – Lawns : 150mm 450mm depth of free draining topsoil to BS.3882.
11 – Wildflower : Onto clean unimproved free draining subsoil to BS.8601.

REV NO.	DD.MM.YY	DESCRIPTION OF REVISION	INITIALS
R.07	29.07.24	Updated to Architect's latest revisions	AP
R.06	16.07.24	Astro added in lieu of Amenity Tree	AC
R.05	10.07.24	Design development	AC
R.04	12.03.24	Scheme amended - WBA-SI-ZZ-DR-A-PL-003-P13	AC
R.03	05.03.24	Scheme amended - WBA GA 06.03.24	AC
R.02	28.02.24	Additional tree added	AC
R.01	22.02.24	First issue	AC

PREPARED BY

AMENITY TREE

STATUS

FOR COMMENT

TITLE

SOFTWORKS AND PLANTING PLAN

DWG.NO	REVISION
AT.24.11879.102.	R.07

SCALE	DRAWN	APPROVED	DATE
1:200 @ A1	AC	SD	16.07.24