




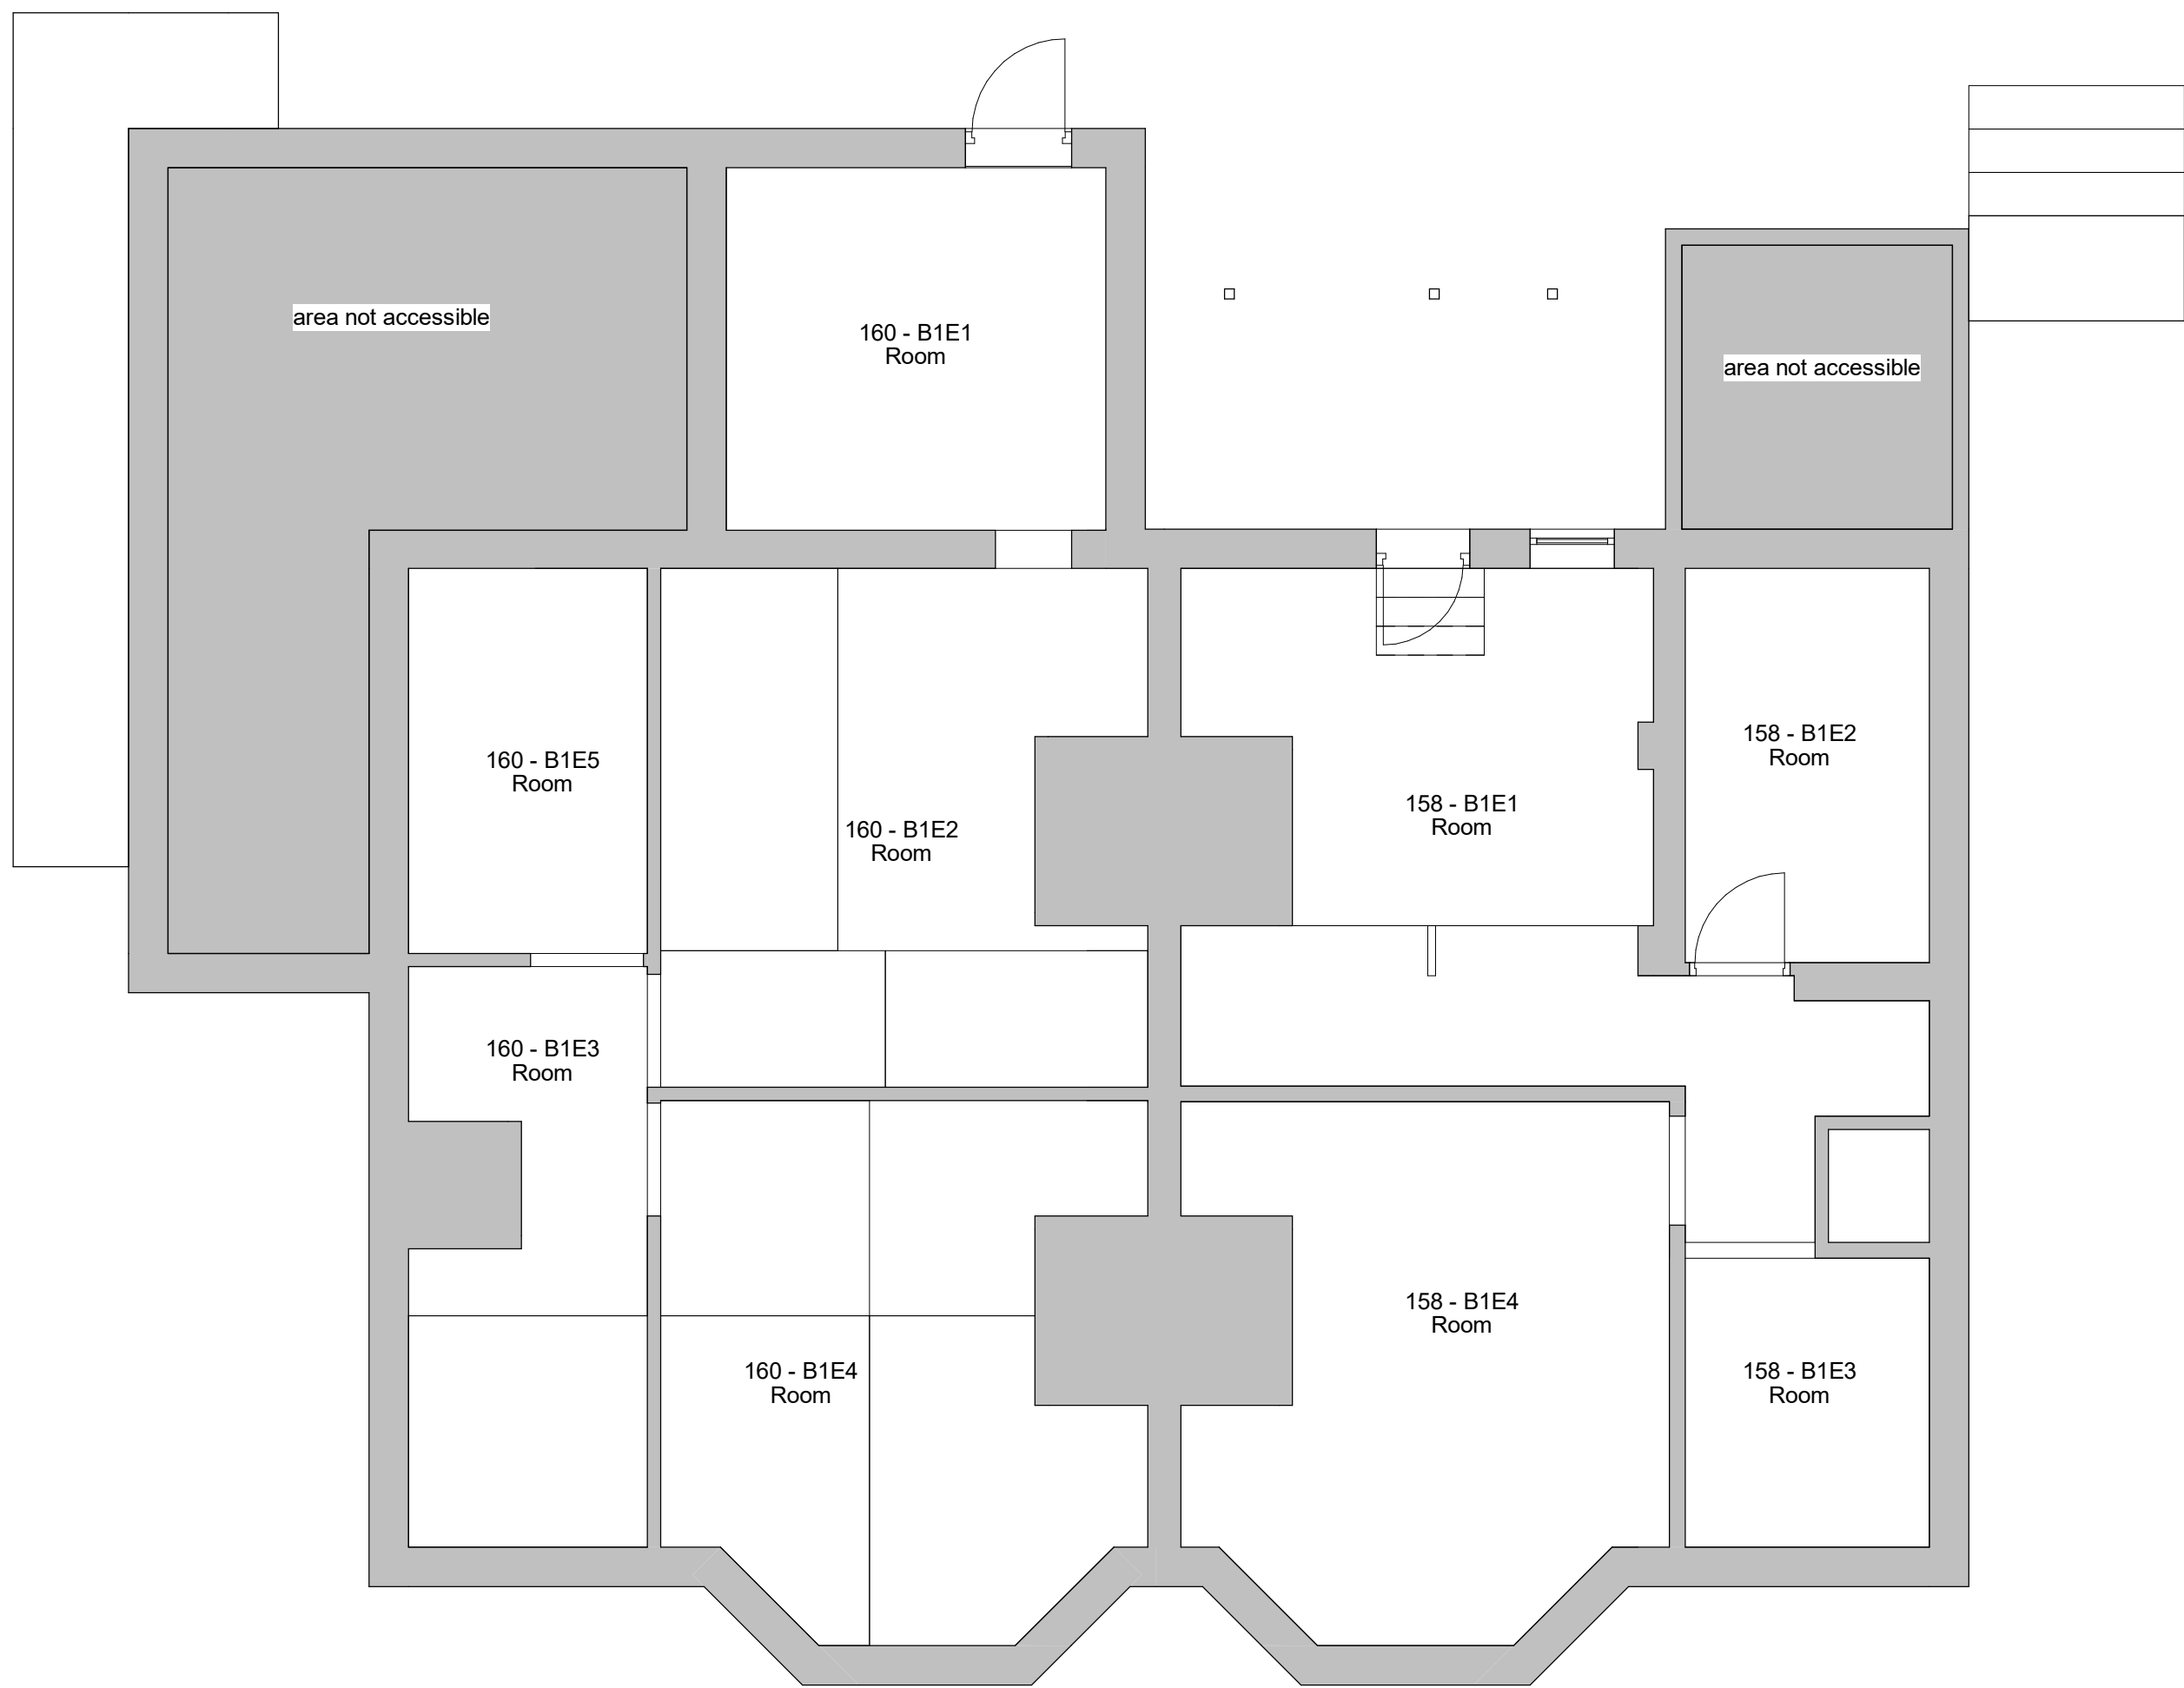


1 Level B1 - Existing
1 : 50

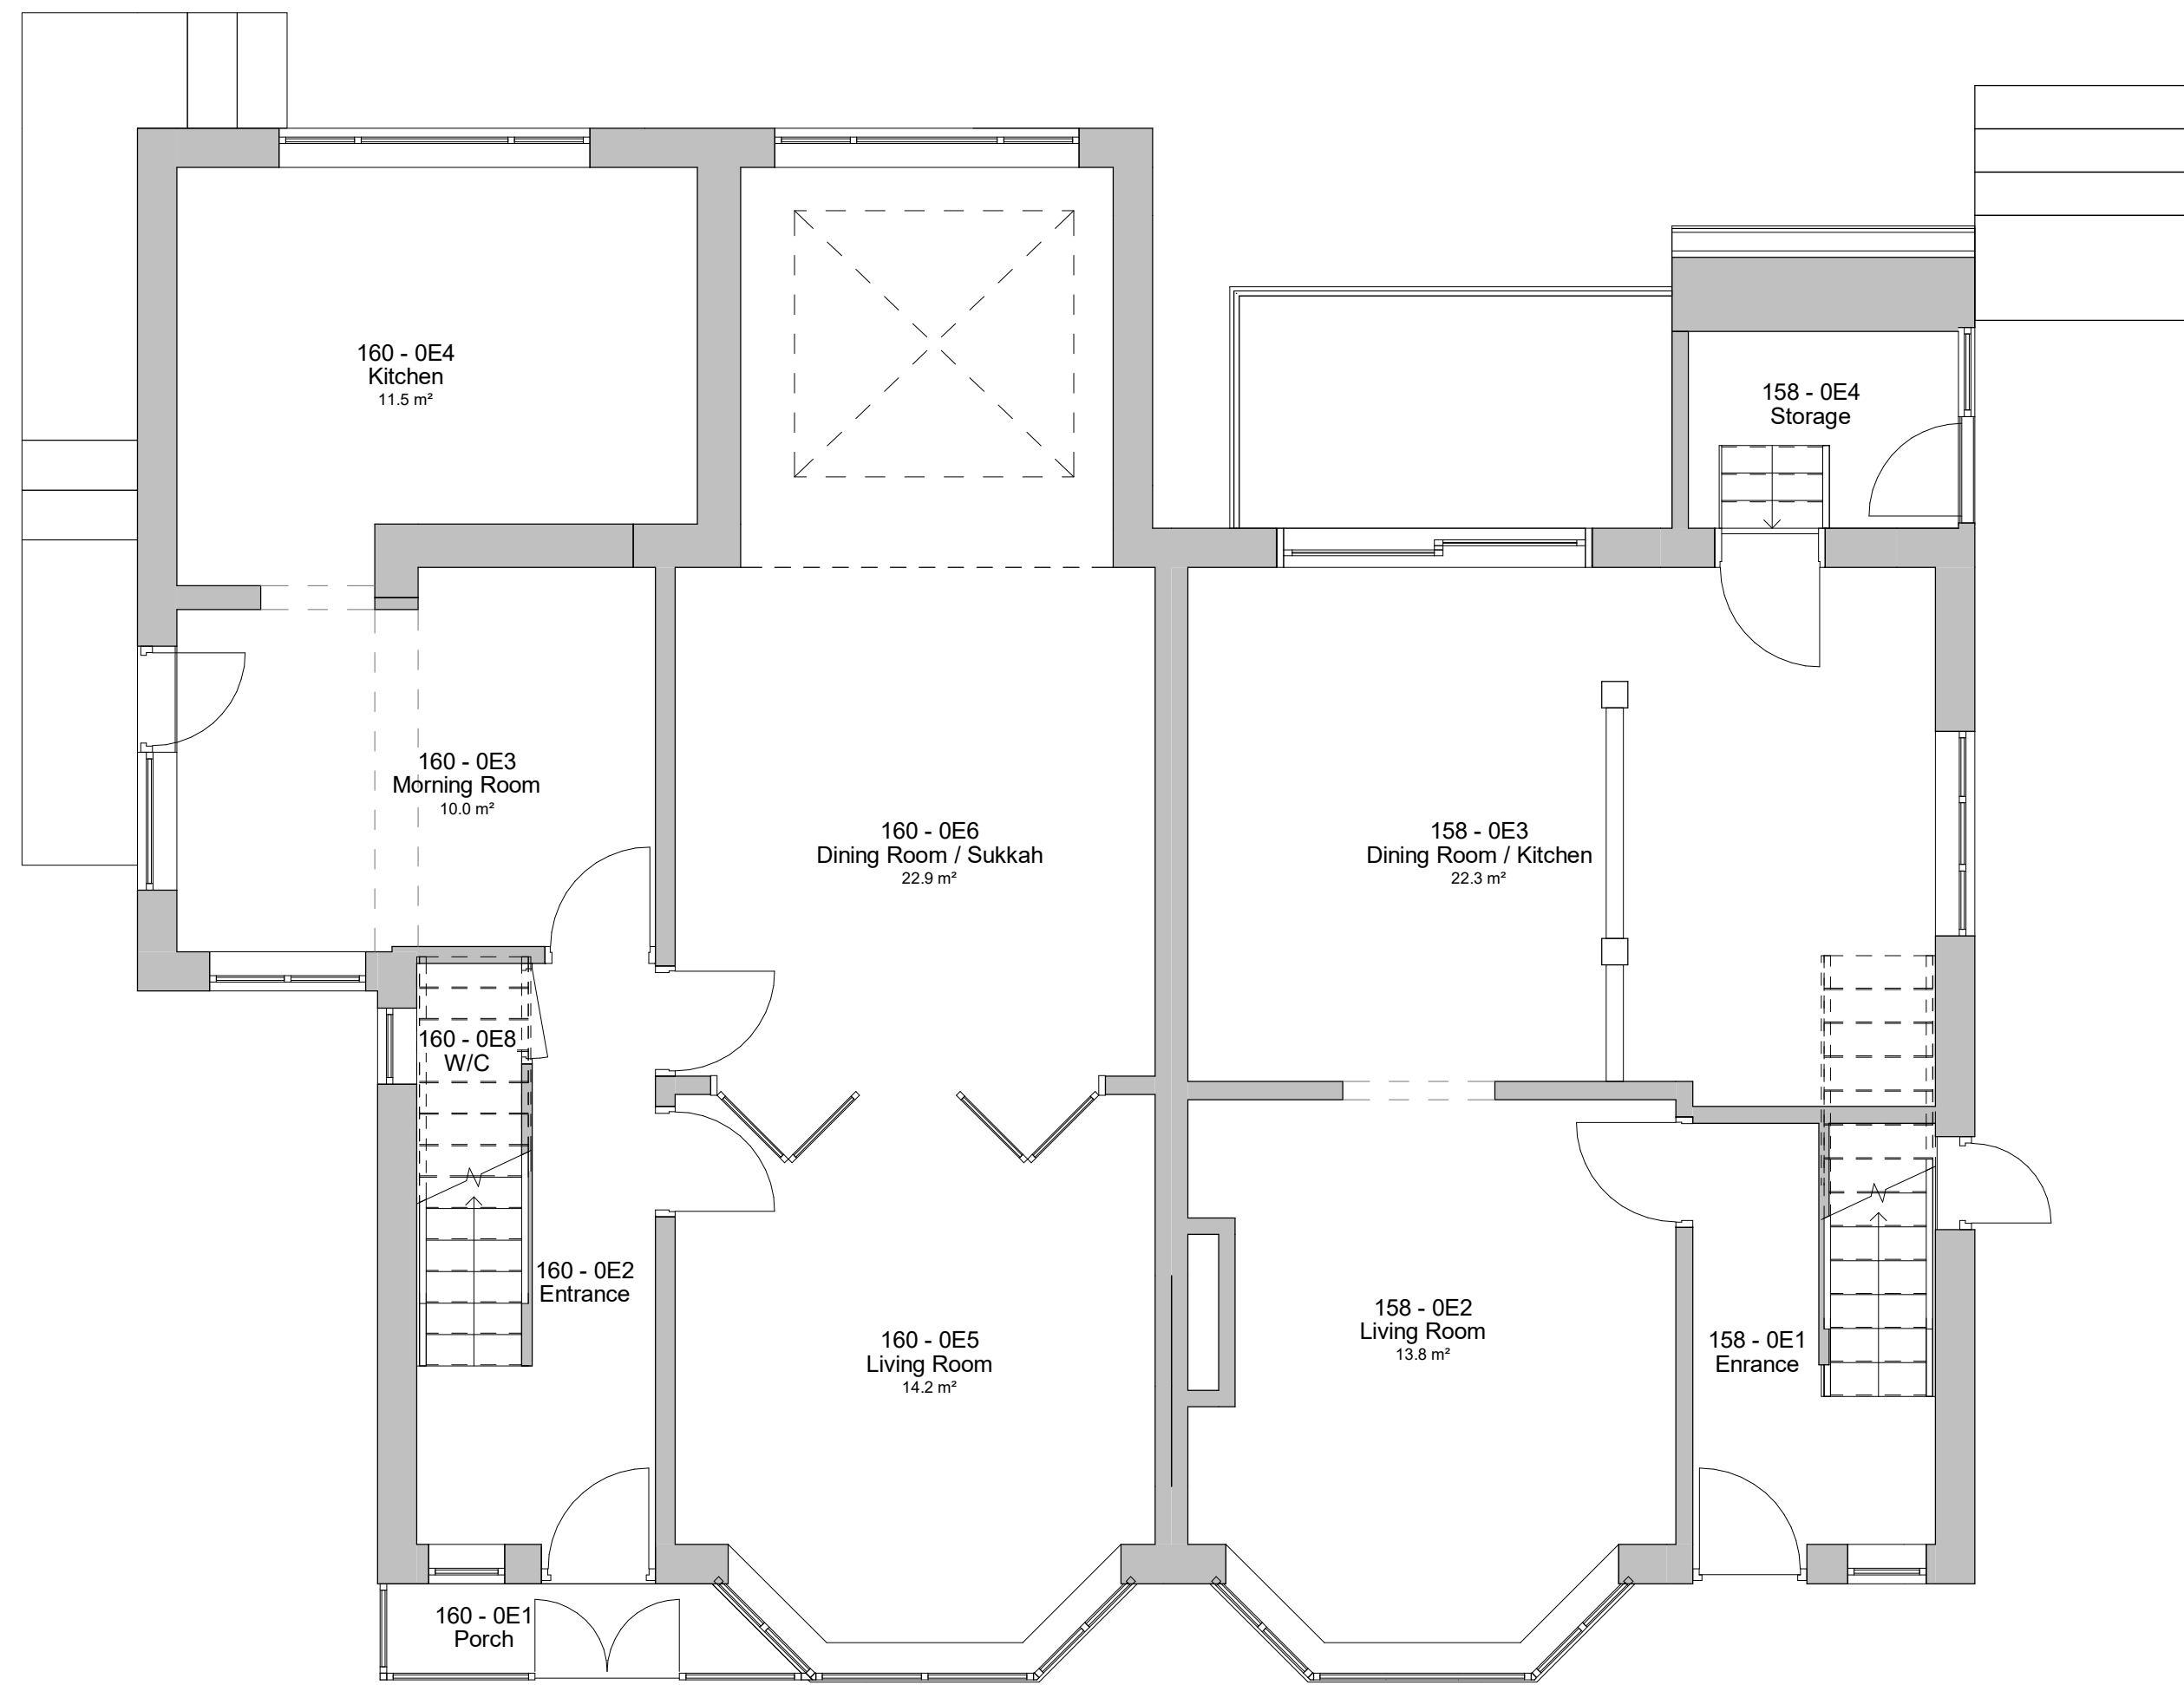

2 Level 0 - Existing
1 : 50

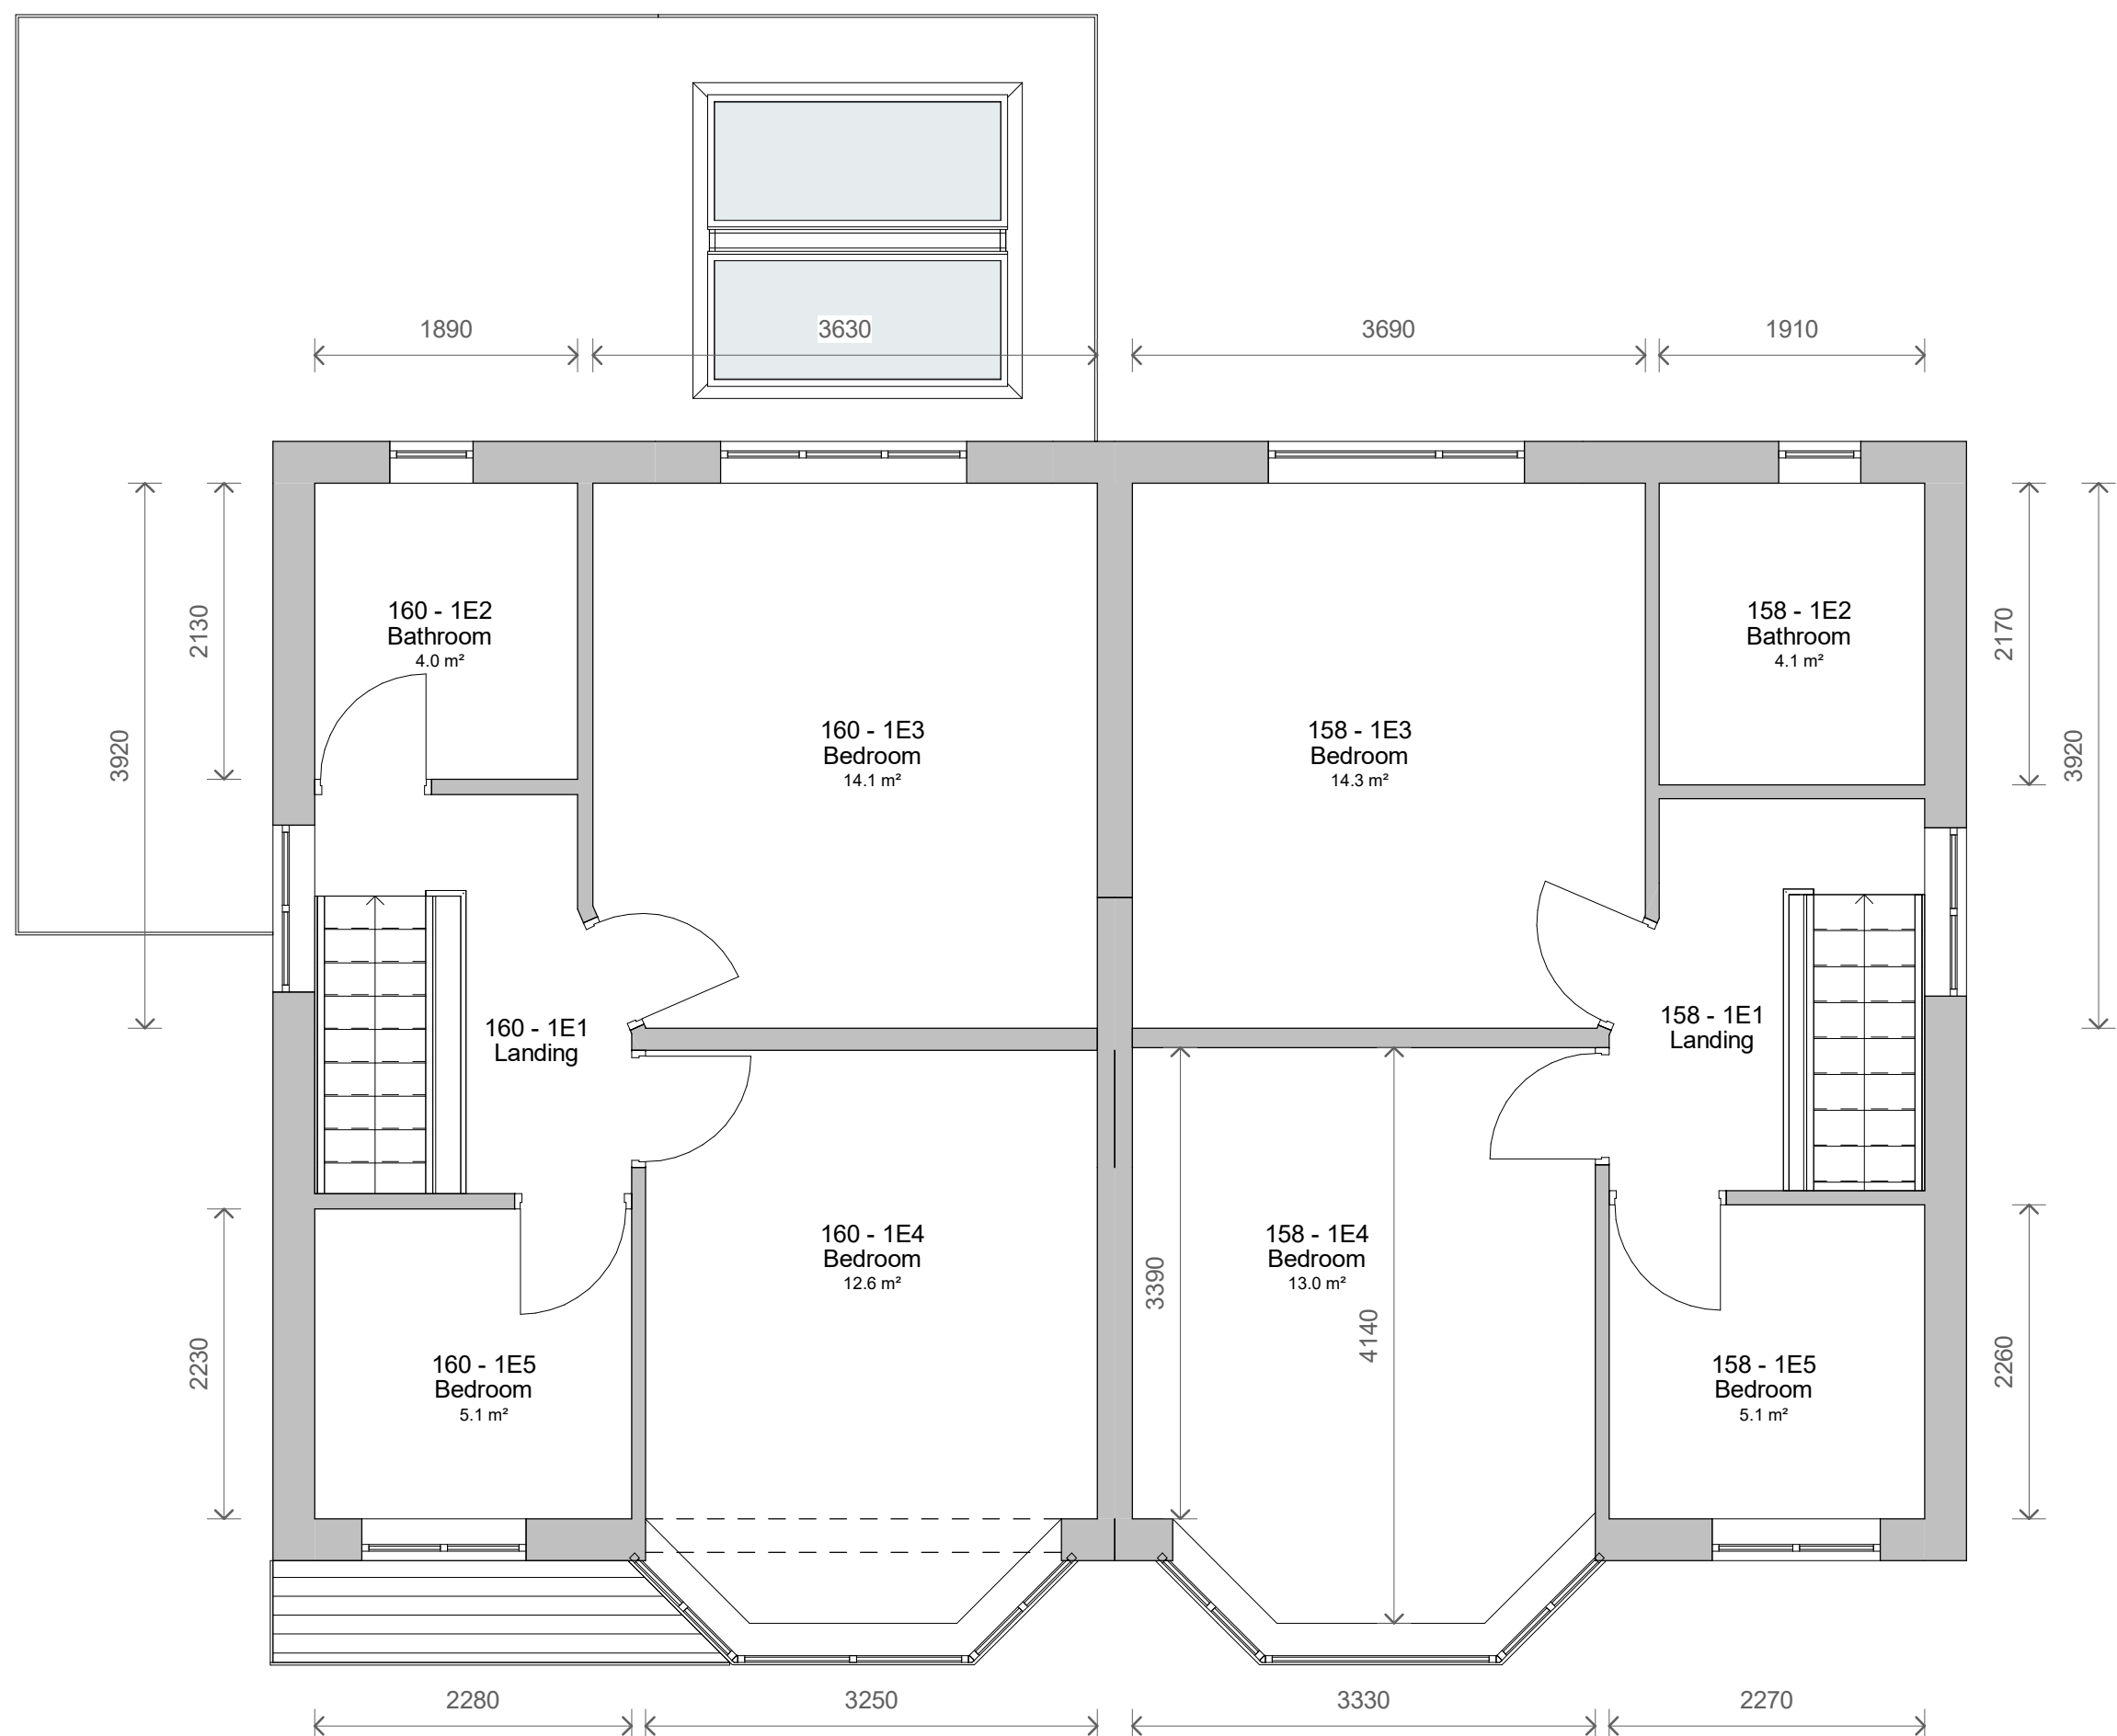

3 Level 1 - Existing
1 : 50

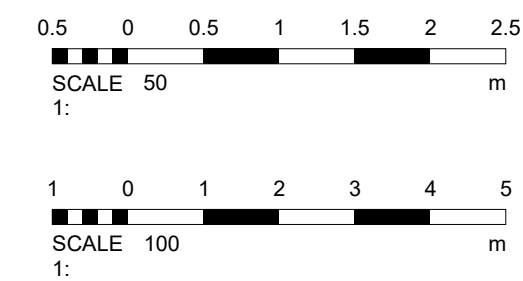

No.	Description	Date
PROJECT 158 & 160 Albert Avenue		
TITLE Existing Plans		
CLIENT Mr J Lewin		
STATUS DESIGN		
DRAWN BY TP	DATE 09/02/2021	SCALE (@ A1) 1 : 50
PROJECT NUMBER GSS21127	DRAWING NUMBER 002	REV
GOLD SKETCH S T U D I O S www.goldsketch.co.uk info@goldsketch.co.uk 0161 792 9595		
NOTES © COPYRIGHT ALL RIGHTS RESERVED. THIS DRAWING MUST NOT BE REPRODUCED WITHOUT WRITTEN CONSENT. DRAWING TO BE USED FOR THE STATUS INDICATED ONLY. ANY DISCREPANCIES TO BE REPORTED TO THE ALL DIMENSIONS ARE TO FACE UNLESS OTHERWISE SPECIFIED. ALL DIMENSIONS ARE TO FACE UNLESS OTHERWISE SPECIFIED. LEGISLATION, RELEVANT CODES OF PRACTICE AND BRITISH STANDARDS. ALL DIMENSIONS ARE IN MILLIMETRES UNLESS OTHERWISE STATED.		