



1:100 EXISTING "BLOCK PLAN"

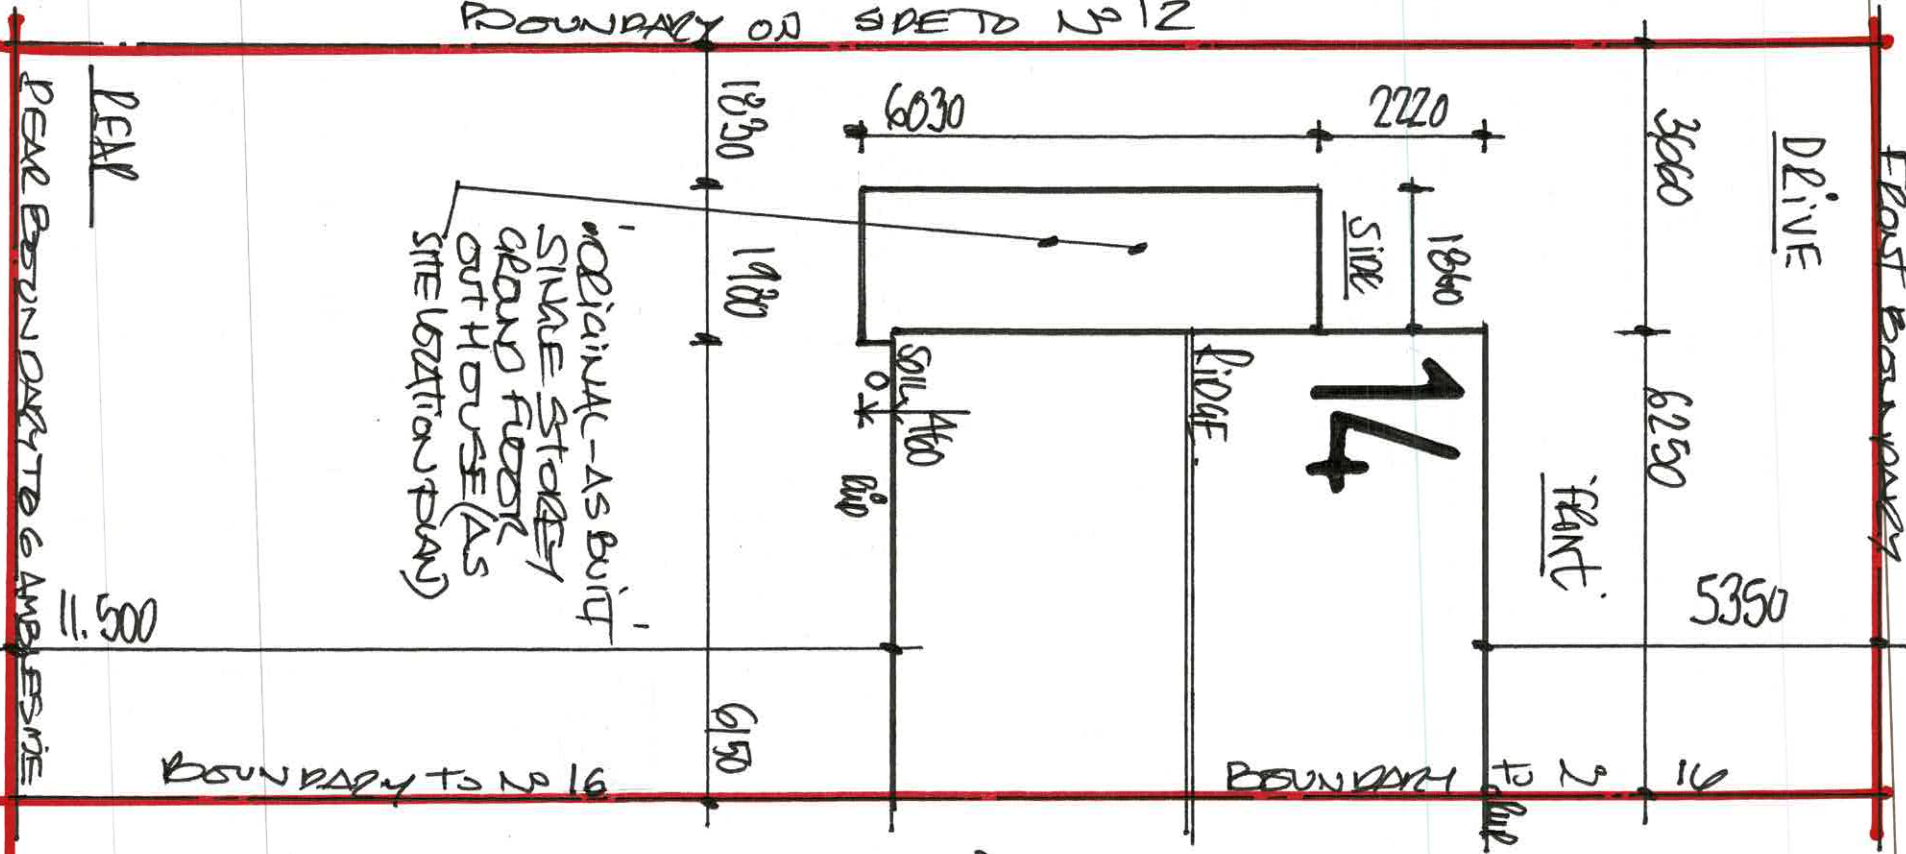

1:600 SITE- LOCATION- PLAN

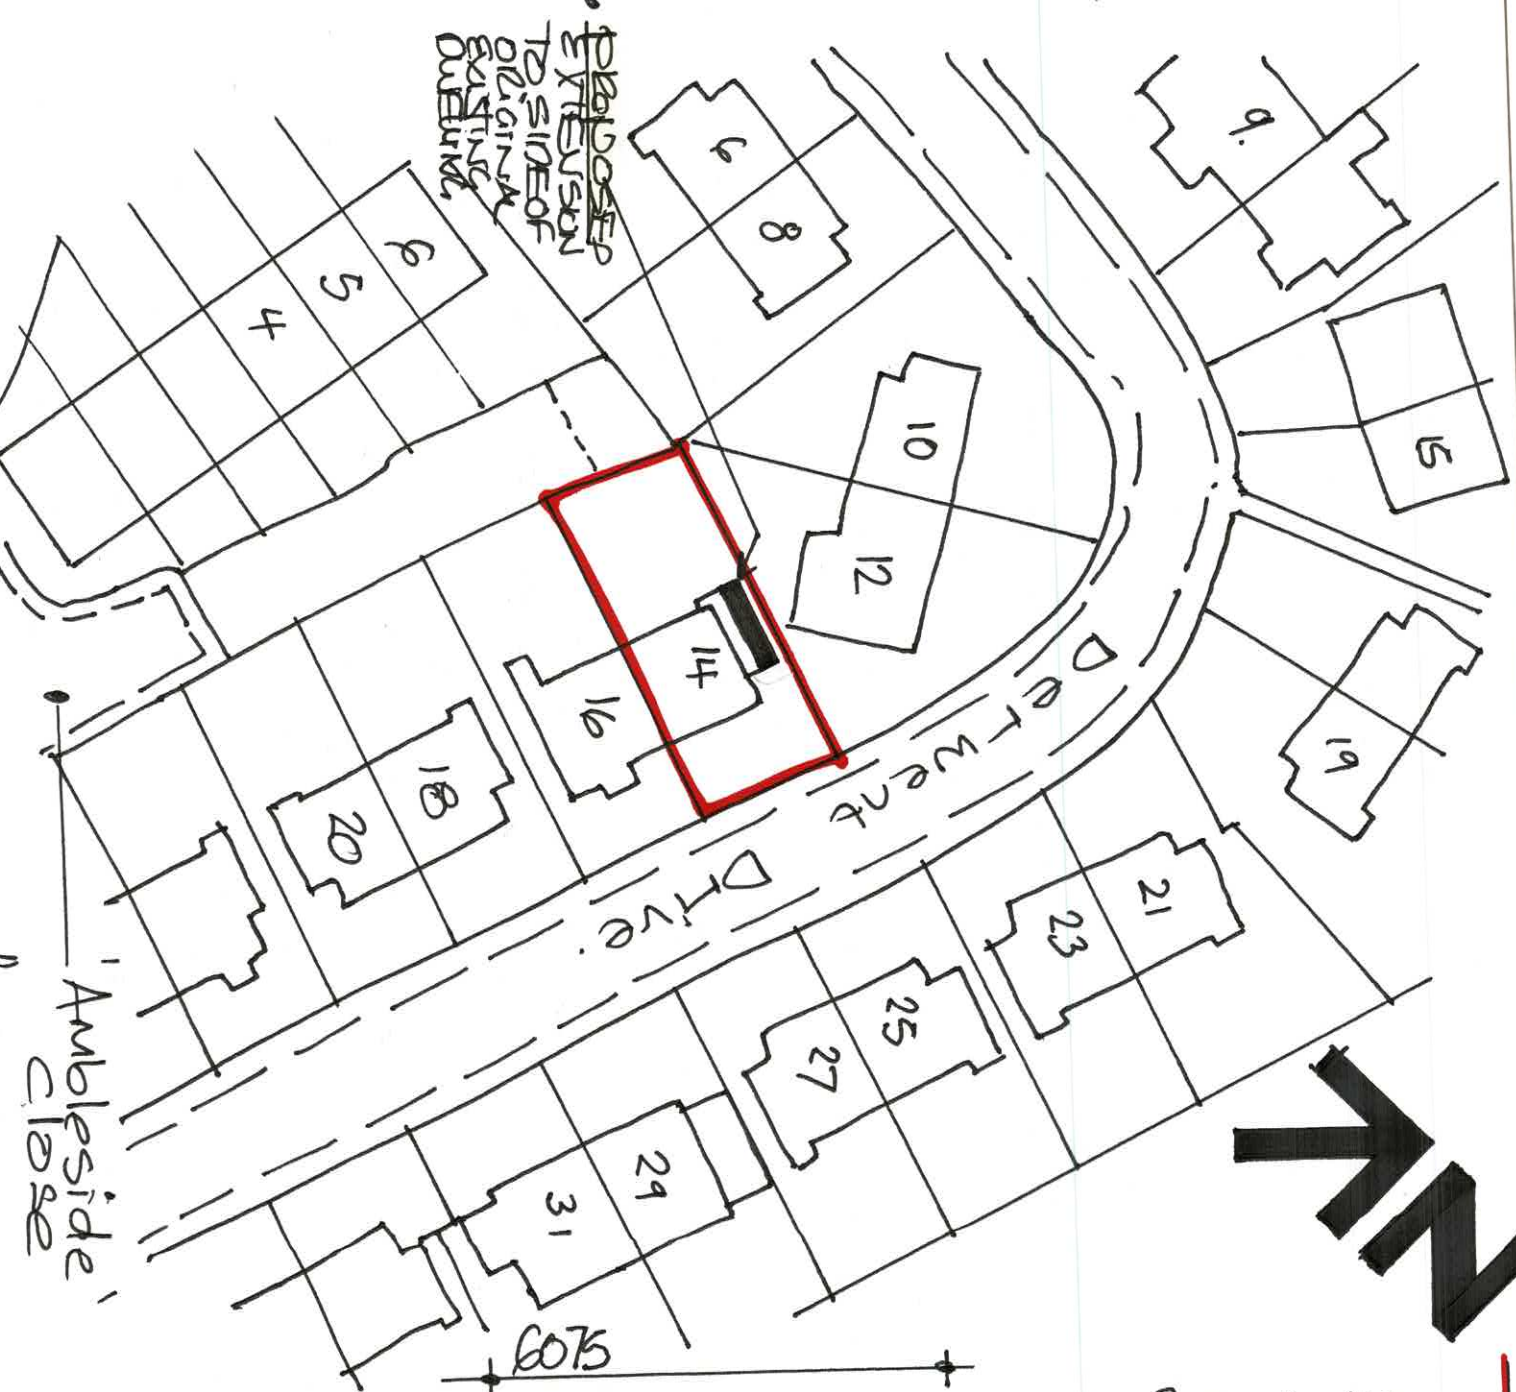

Address:- No 14 Derwent Drive,

Oct' 2023

Reduces  
BURY, bly 9 GLS, L&MS.

D R C N: 1

1:100 PROPOSED "BLOCK-PLAN"

