
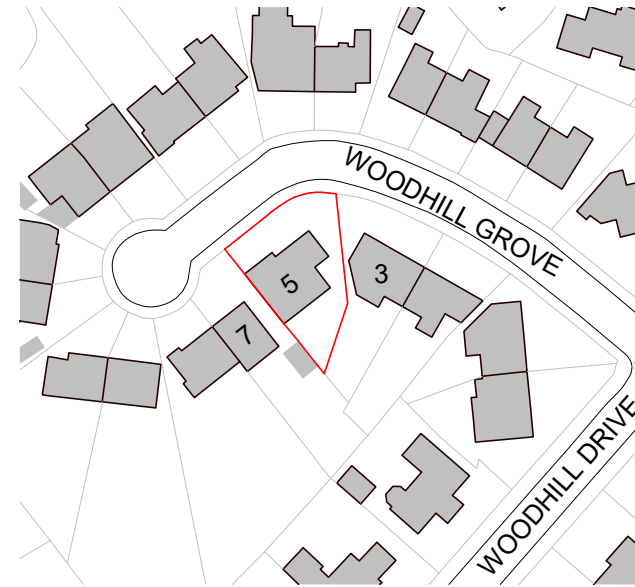


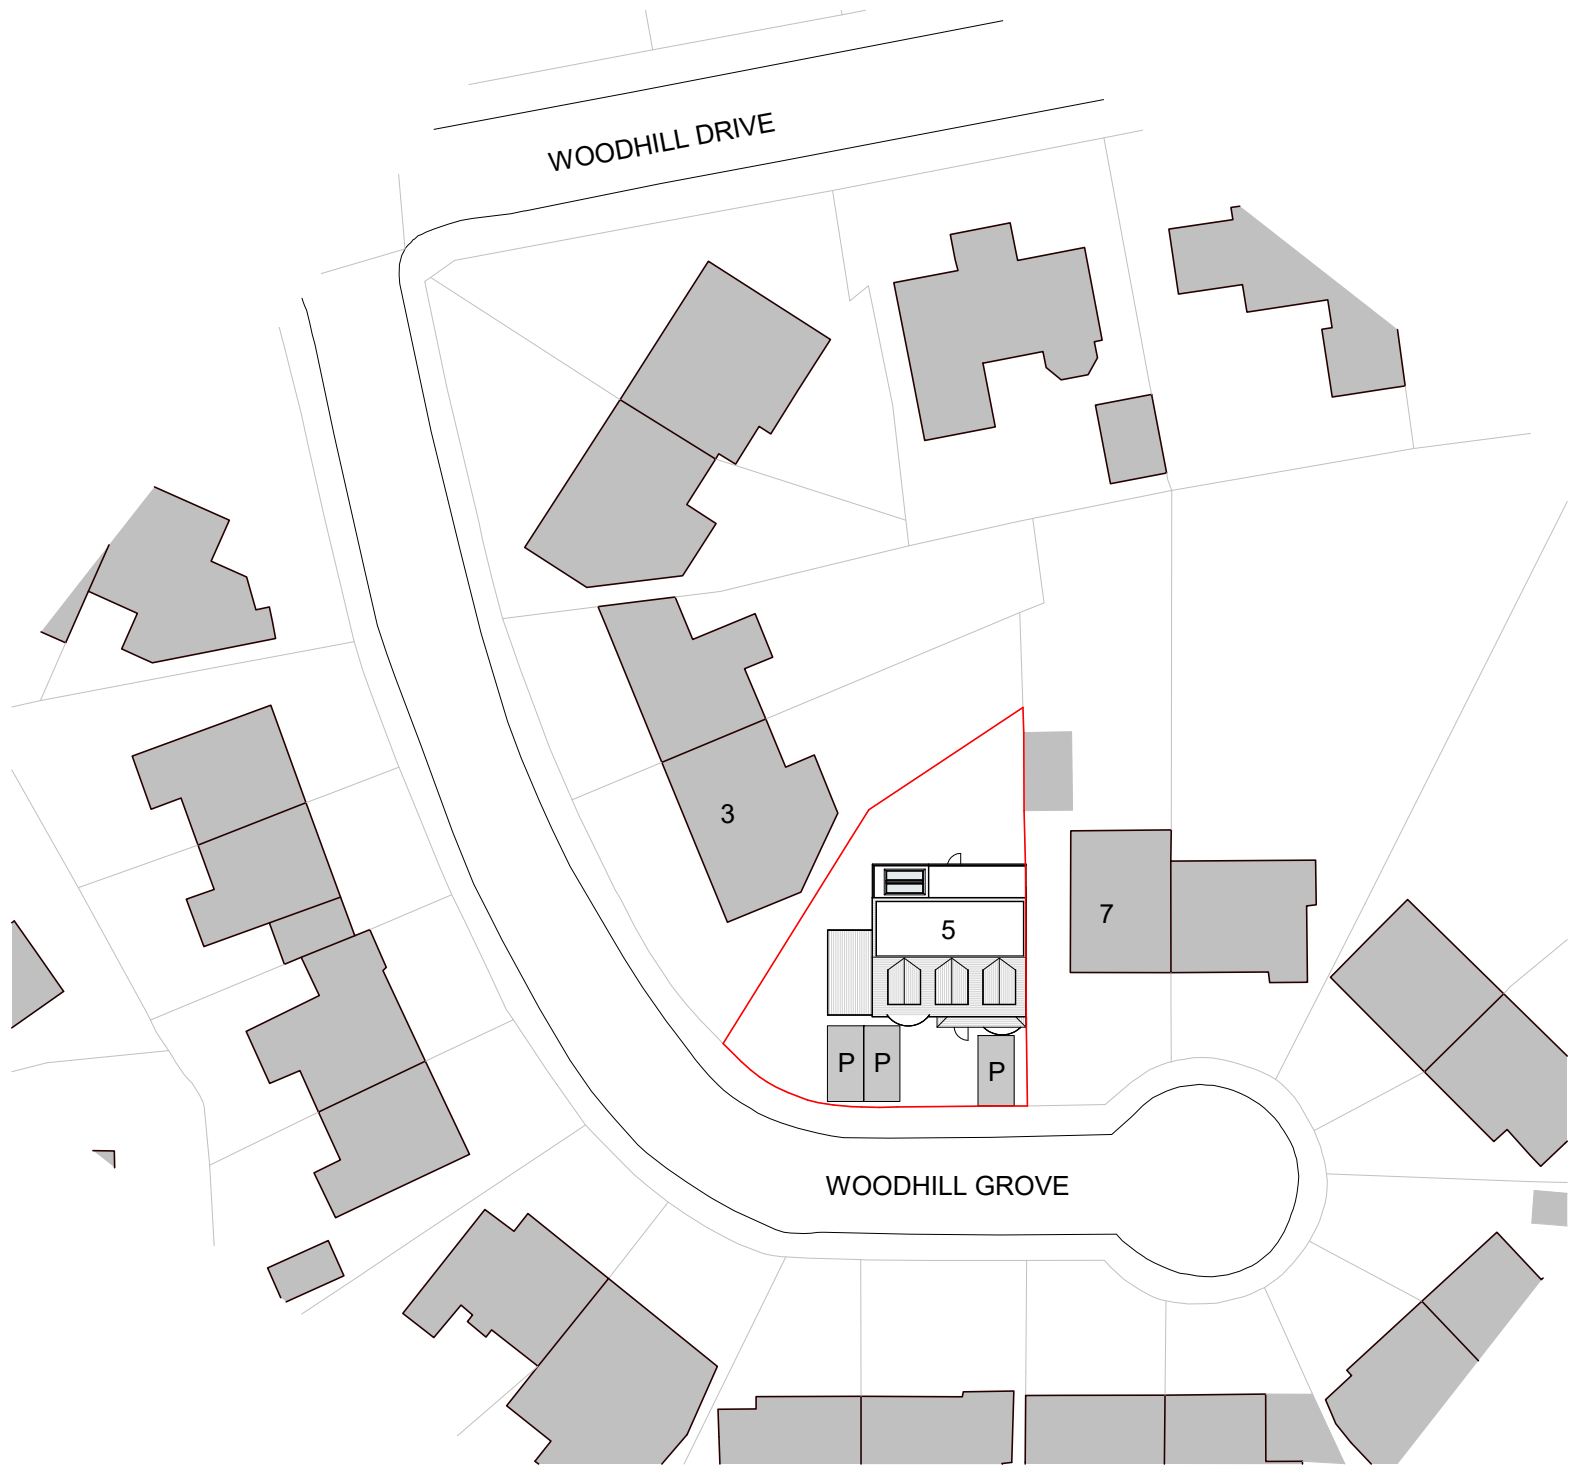

Site Boundary determined using OS DATA

Legend - Boundaries

Site Boundary —

PROJECT	5 Woodhill Grove	PROJECT NUMBER	GGGS20052	DRAWING NUMBER	001	REV	1	1	Parking	17/09/2020
TITLE	Site - Location and Block Plan	DRAWN BY	SG	DATE	10/09/2020	SCALE (@ A1)	As indicated	No.	Description	Date
CLIENT	Mr & Mrs Steinhaus							STATUS	DESIGN	

GOLD SKETCH

S T U D I O S

www.goldsketch.co.uk info@goldsketch.co.uk 0161 792 9595

NOTES

© COPYRIGHT : ALL RIGHTS RESERVED.

THIS DRAWING MUST NOT BE REPRODUCED WITHOUT PRIOR WRITTEN CONSENT.

DRAWING TO BE USED FOR THE STATUS INDICATED ONLY.

ALL DIMENSIONS AND SETTING OUT SHALL BE CHECKED AND CONFIRMED ON SITE. ANY DISCREPANCIES TO BE REPORTED TO THE DESIGNER PRIOR TO THE COMMENCEMENT OF ANY WORK. ALL WORK AND MATERIALS TO BE IN ACCORDANCE WITH CURRENT STATUTORY LEGISLATION, RELEVANT CODES OF PRACTICE AND BRITISH STANDARDS. ALL DIMENSIONS ON THIS DRAWING ARE IN MILLIMETRES (UNLESS OTHERWISE STATED).