


Boundary Treatments Booklet


Walmersley Old Road, Bury

January 2022 (V1)



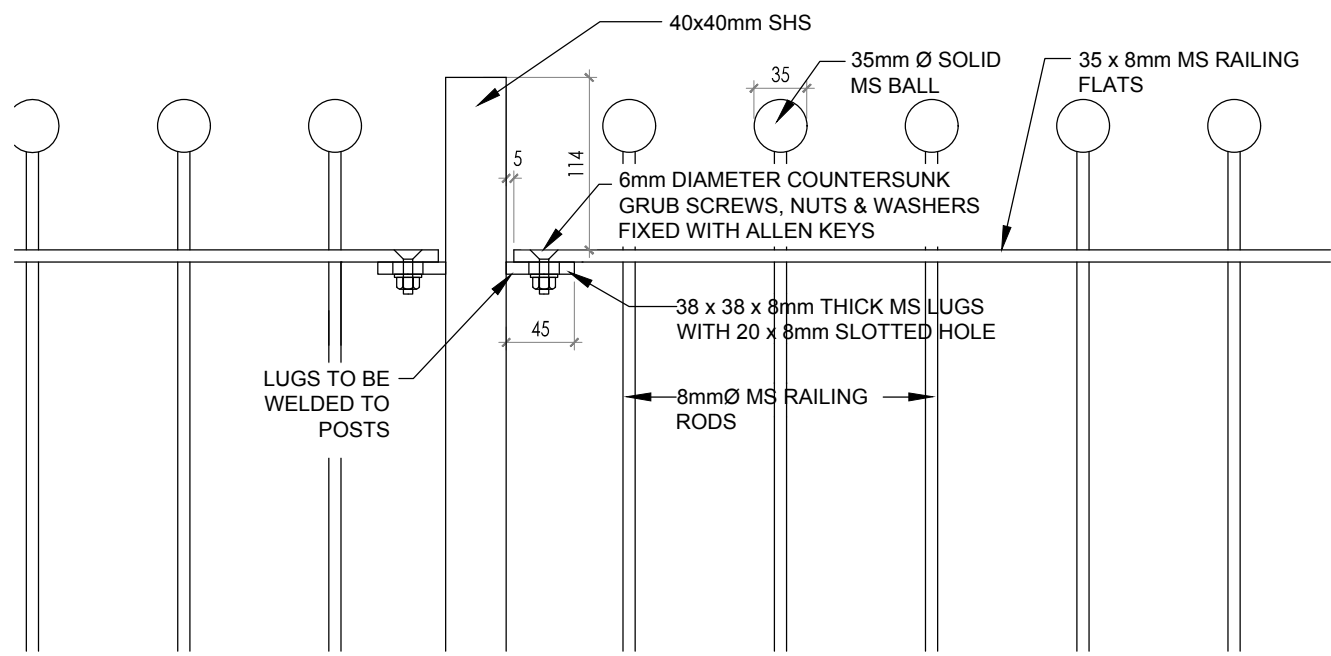


SCALE - 1:5

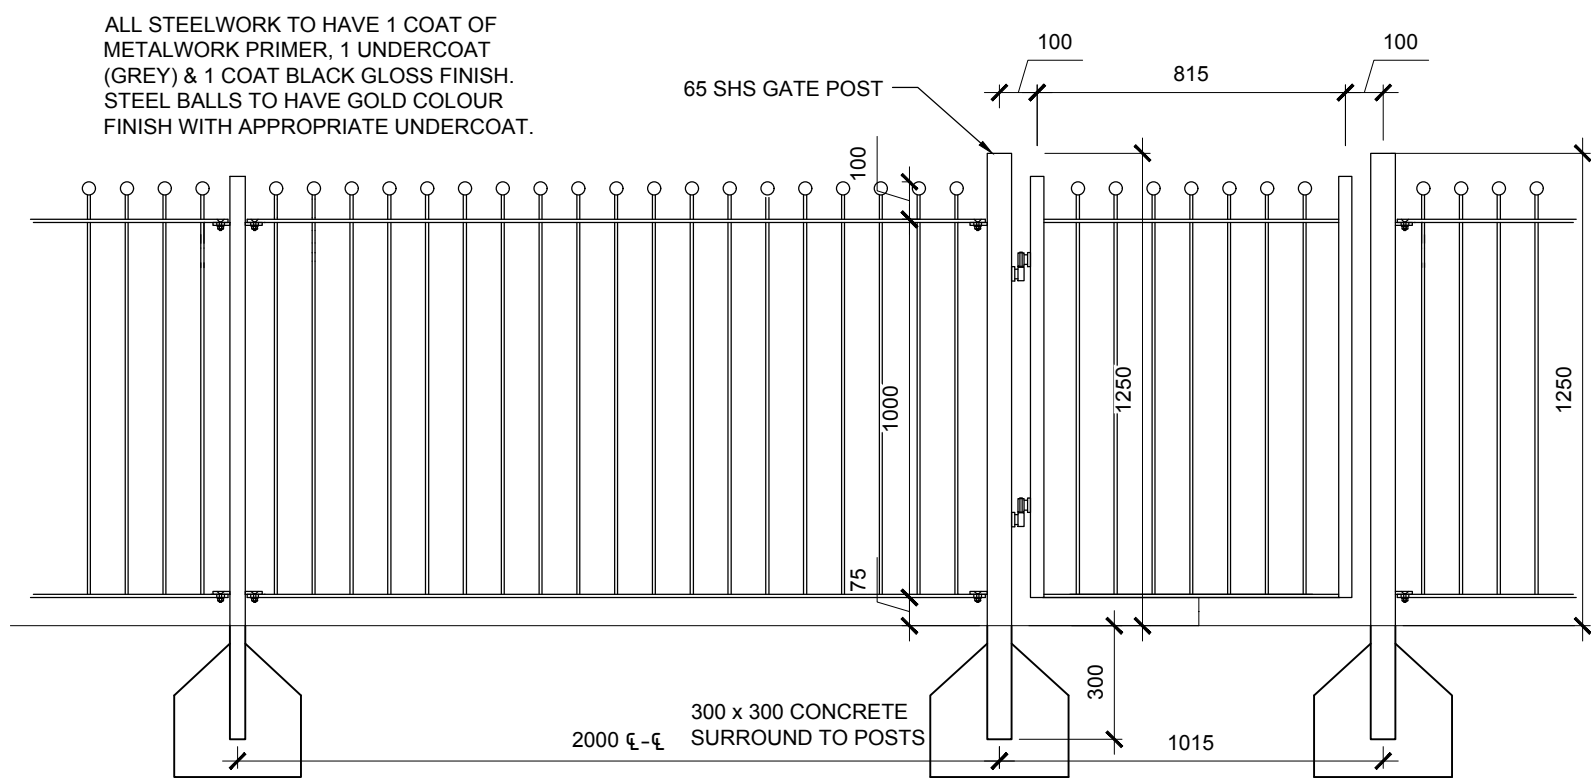

SCALE - 1:20

REV	BY	DATE	DESCRIPTION
DRAWING TITLE			
BALL TOP RAILING DETAILS			
STANDARD DETAILS			
SCALE	VARIES @ A		RE
DATE	MAR 2019	CHECKED	-
DRAWING No:			REVISION:
SCD - 05-003			-


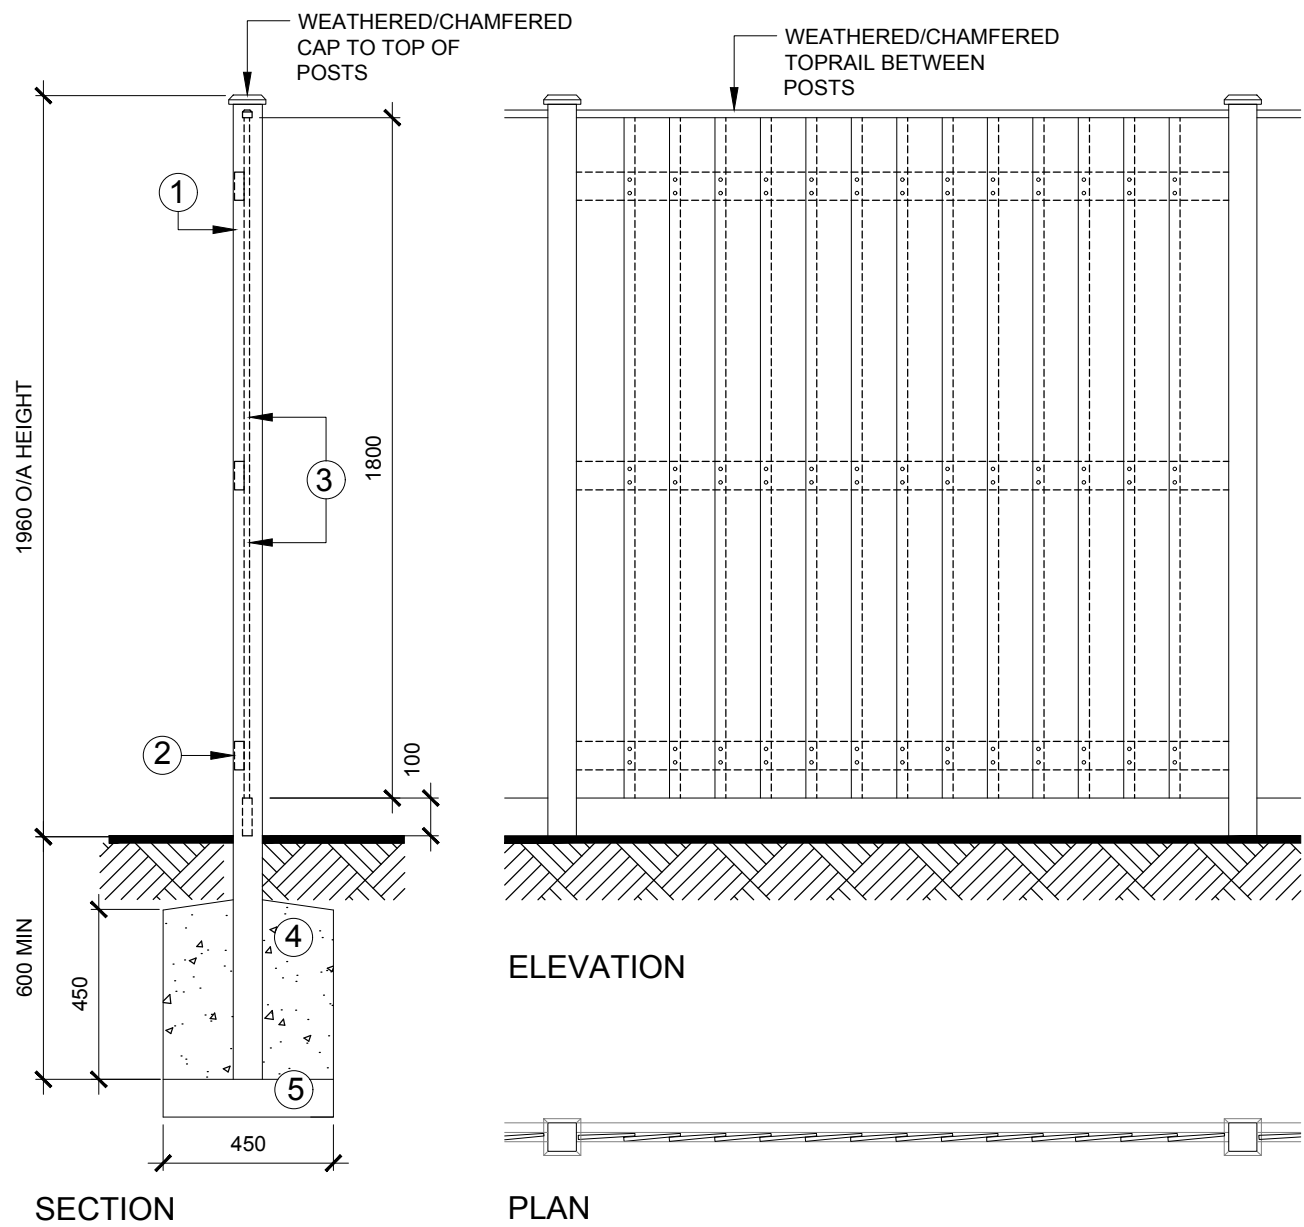


NOTES:

ALL TIMBERS SHALL BE PRESSURE IMPREGNATED WITH PRESERVATIVE AS SPECIFIED. FINISH TO BE TWO COATS WOOD DYE AS SPECIFIED. ALL CUT ENDS TO BE PRESERVATIVE TREATED PRIOR TO FIXING.


- ① 75x75mm S/W POST WITH WEATHERED CAP AT 1.8m CENTRES.
- ② 75x25mm SAWN SOFTWOOD RAILS FIXED TO EACH POST WITH 2 No. 125mm GALVANISED NAILS.
- ③ 150x11mm SAWN SOFTWOOD FEATHER EDGE BOARDS FIXED WITH MINIMUM 25mm OVERLAP ON THREE TIMBER RAILS WITH 2 No. 65mm GALVANISED NAILS PER RAIL.
- ④ 450mm SQUARE CONCRETE FOUNDATION TO POST.
- ⑤ 100mm CONCRETE BED.

REV	BY	DATE	DESCRIPTION
DRAWING TITLE			
ENHANCED FENCING DETAILS			
STANDARD DETAILS			
SCALE	1:20 @ A3	DRAWN	RE
DATE	MAR 2019	CHECKED	-
DRAWING No:			REVISION:
SCD - 05-006			-
ANWYL thoughtful homes			

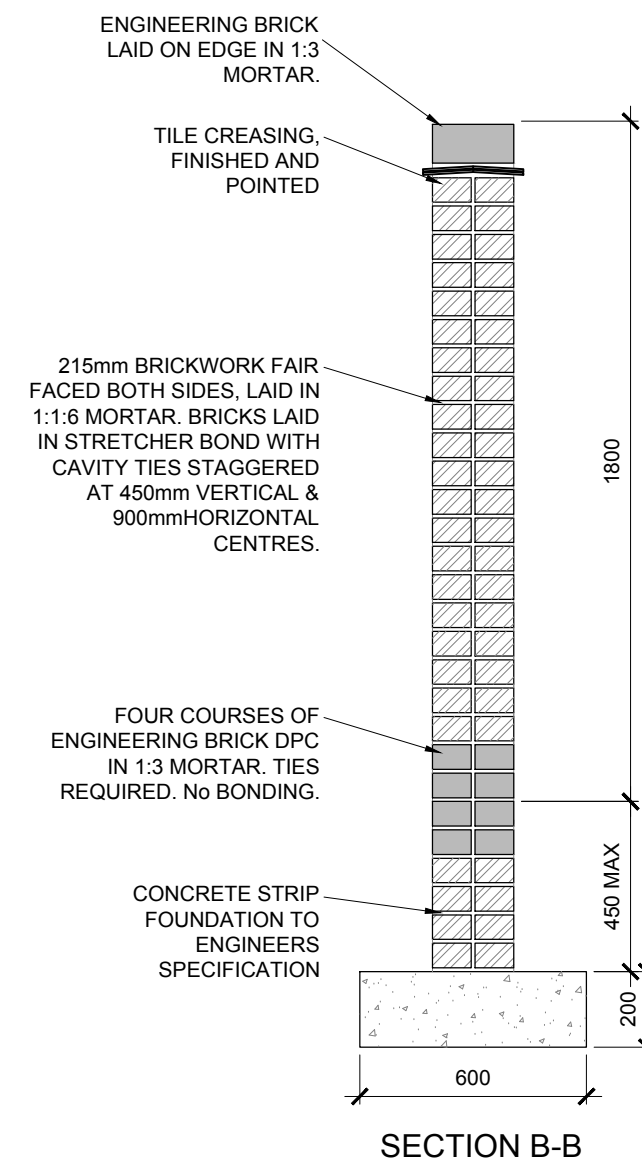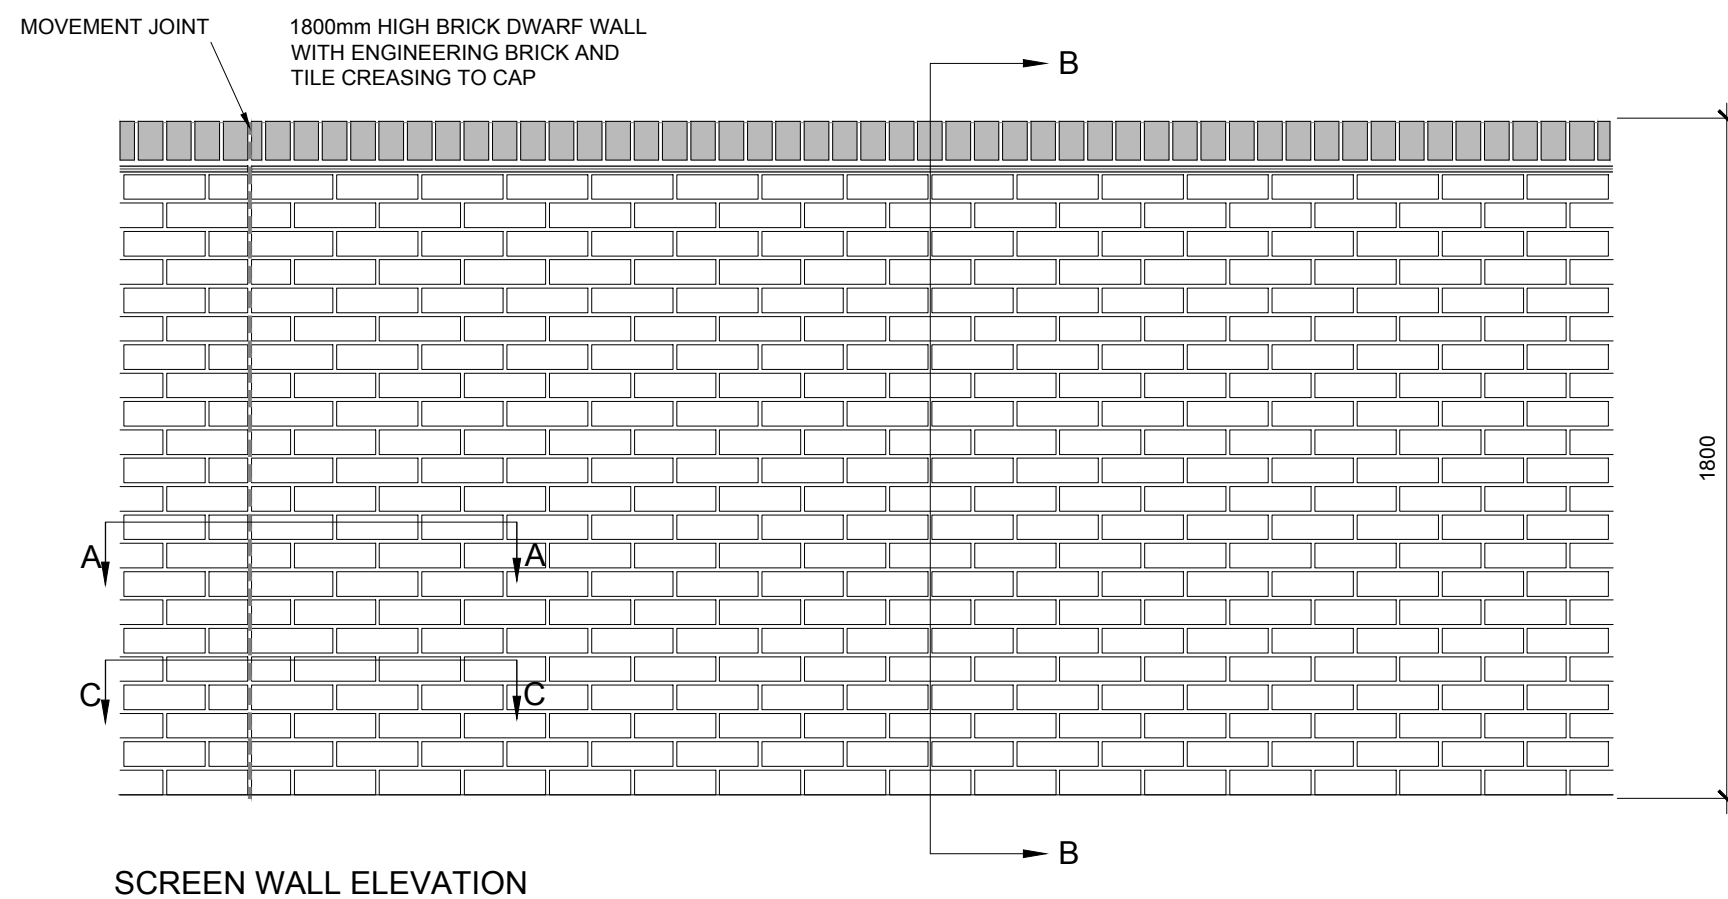


BRICKS TO BE APPROVED FACINGS SUITABLE FOR USE IN EXPOSED CONDITIONS AND IN ACCORDANCE WITH B.S.3921 CATEGORIES FN OR FL. IN 1:6 CEMENT/SAND MORTAR. COPINGS TO BE CONSTRUCTED OF ENGINEERING BRICK IN 1:3 CEMENT/SAND MORTAR, LAID ON TOP OF TILE CREASING AND IN ACCORDANCE WITH B.S.3921 FL OR FN. DPC TO BE FOUR COURSES OF ENGINEERING BRICK IN 1:3 CEMENT/SAND MORTAR. CEMENT TO BE S.R.P.C. FOUNDATIONS SHOULD BE IN ACCORDANCE WITH SPECIFICATIONS AND TO SUIT GROUND CONDITIONS.

MOVEMENT JOINTS TO BE AT MINIMUM 6000mm CENTRES.

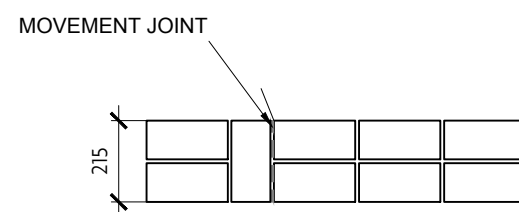

SECTION A-A

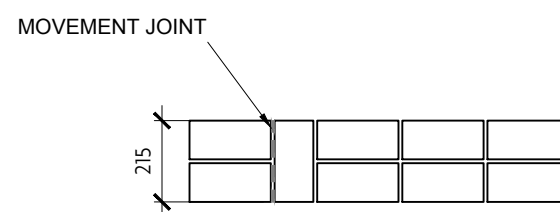

SECTION C-C

***NB:-**
THIS DIMENSION IS SUITABLE FOR FIRM, STABLE BEARING, STRATA WITH NON ORGANIC SOIL.
ALSO NOTE GROUND WORKS:
THE STANDARD SPECIFICATION RELATES TO SITES WITHOUT THE FOLLOWING CONDITIONS:
1. PRESENCE OF TREES EITHER ON OR AROUND SITE (REFER TO NHBC PRACTICE NOTE 3).
2. PRESENCE OF PONDS &/OR STREAMS.
3. KNOWLEDGE OF, OR DISCOVERY OF TIPPED OR WASTE MATERIALS.
4. KNOWLEDGE OF, OR DISCOVERY OF OLD MINE OR QUARRY WORKINGS.
SHOULD ANY OF THESE CONDITIONS OCCUR, REFERENCE MUST BE MADE TO OBTAIN THE STRUCTURAL ENGINEER'S ADVICE.

REV	BY	DATE	DESCRIPTION
DRAWING TITLE			
SCREEN WALL DETAILS			
STANDARD DETAILS			
SCALE	1:20 @ A3	DRAWN	RE
DATE	MAR 2019	CHECKED	-
DRAWING No:			REVISION:
SCD - 05-010			-
			