


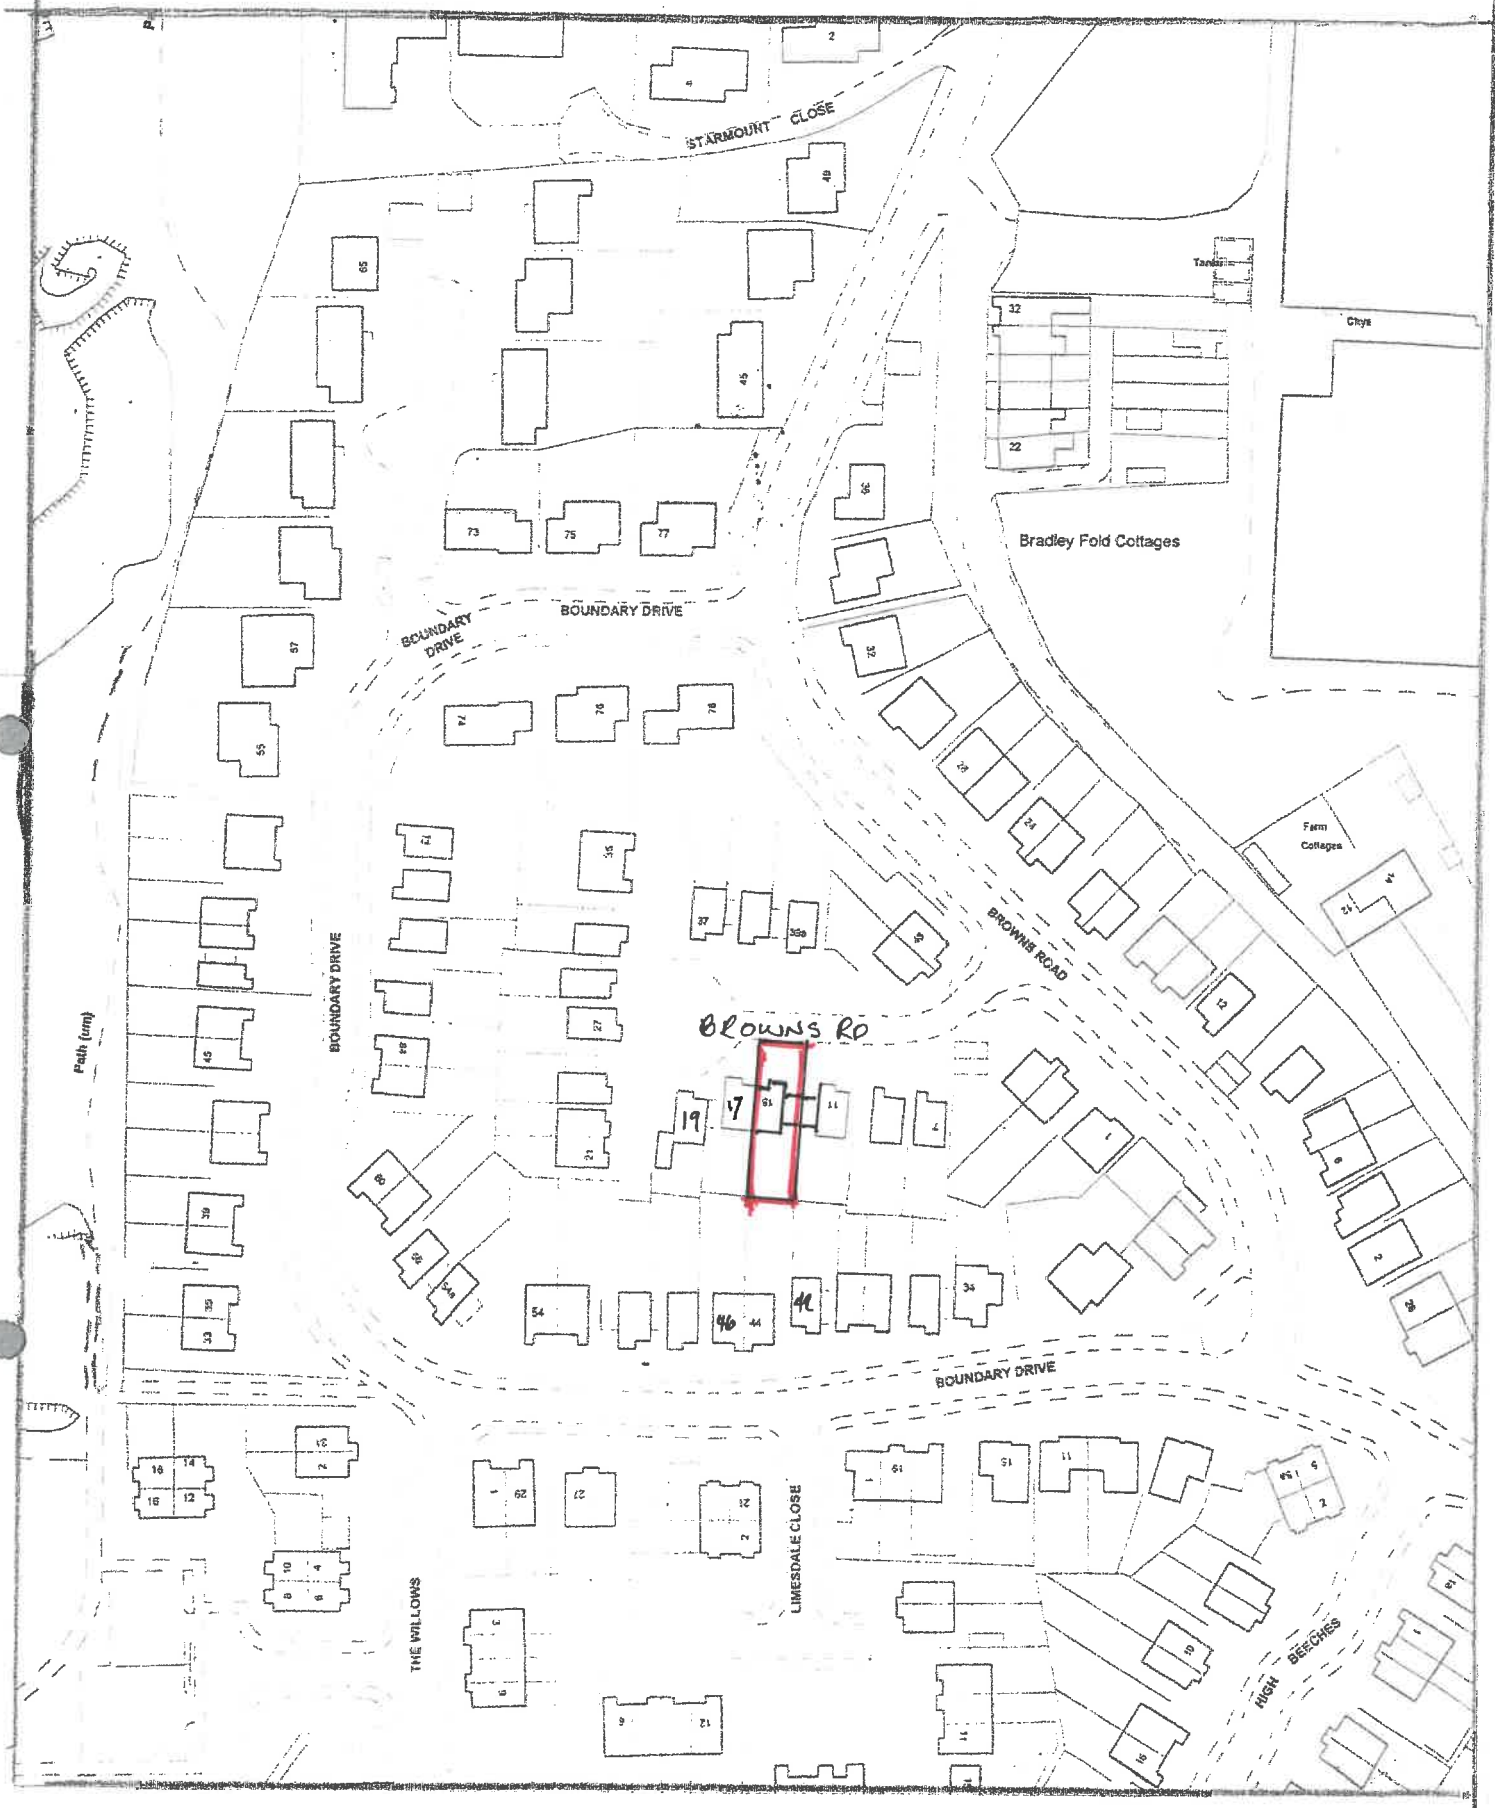

This copy has been produced specifically for Planning and Building Control purposes only.
No further copies may be made.

Reproduced from the Ordnance Survey mapping with the permission of the Controller of Her Majesty's Stationery Office. (C) Crown Copyright. Unauthorised reproduction infringes Crown Copyright and may lead to civil proceedings.
Bury M.B.C. LA076139.

PHOTOGRAPHIC COPY LIABLE TO DISTORTION IN SCALE

1:1250 SITE -LOCATION PLAN

