


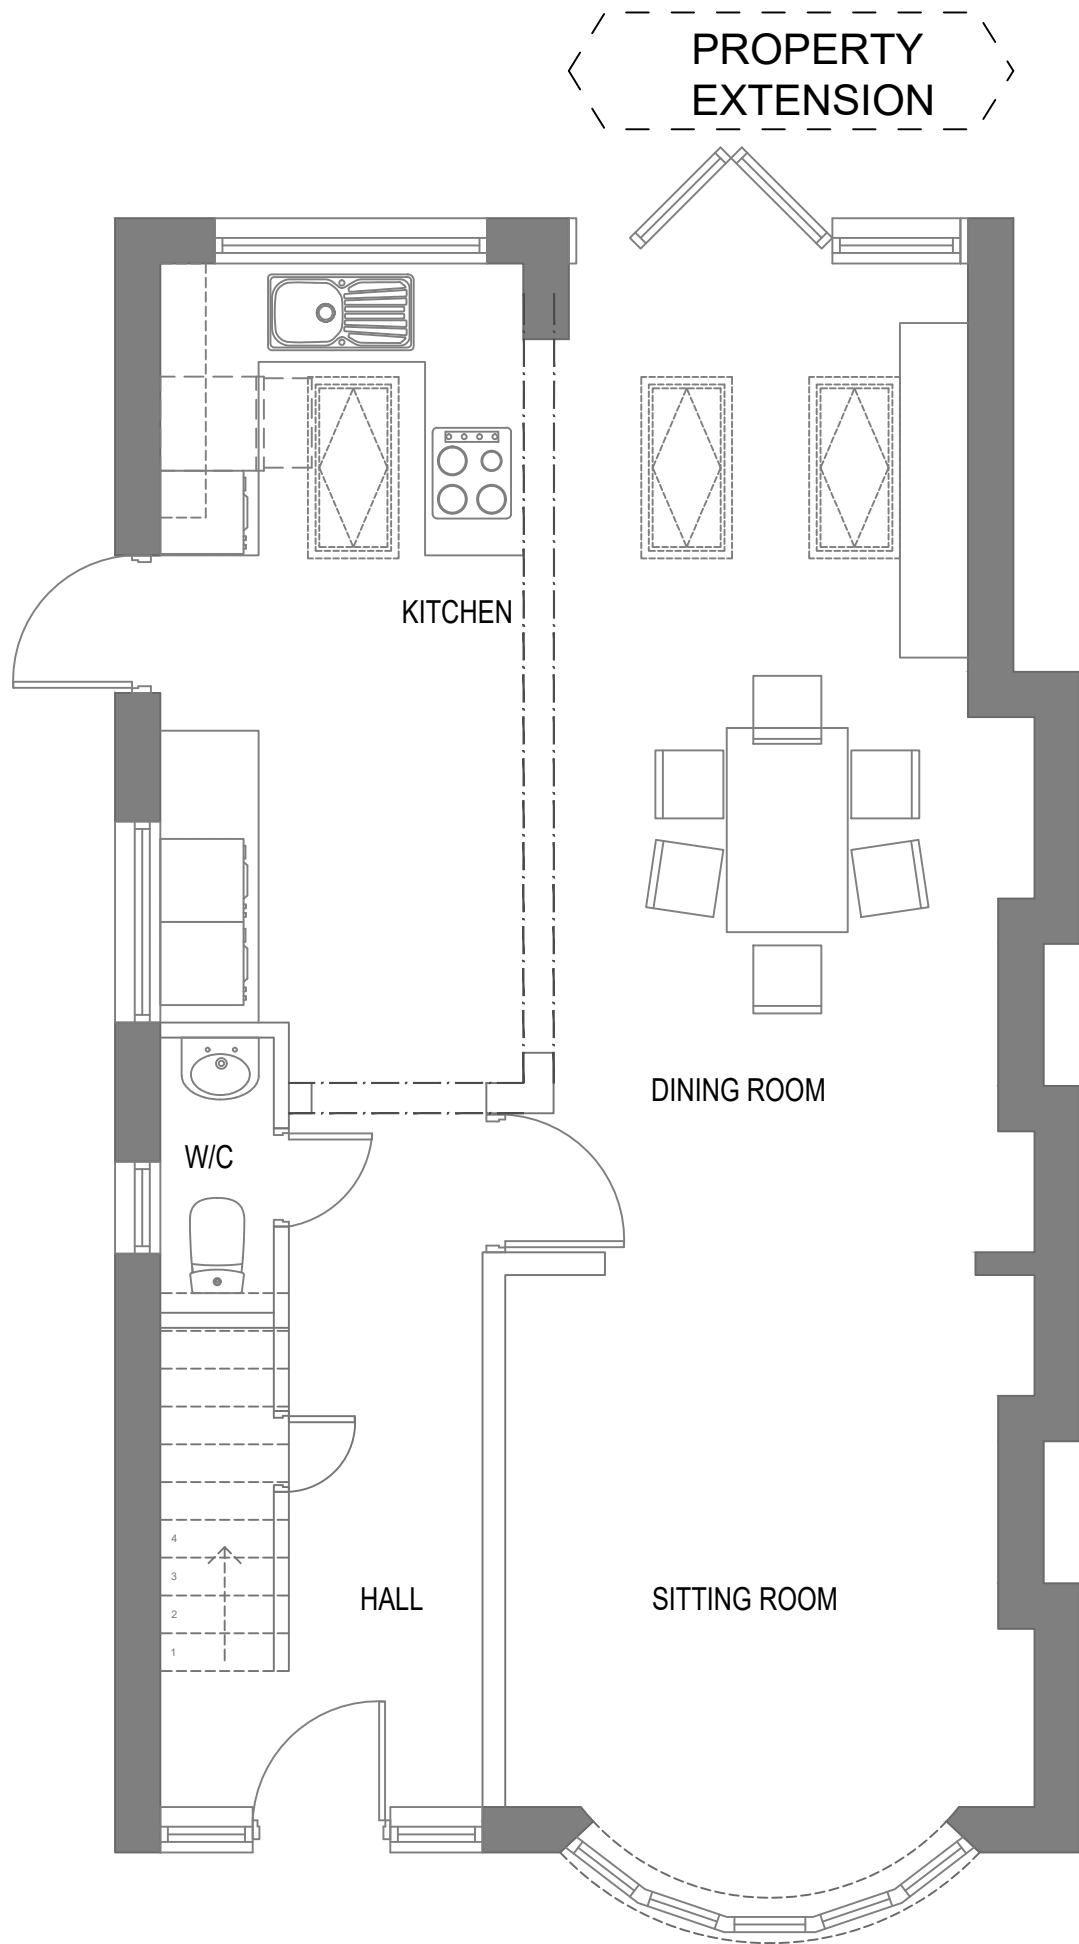

PROPOSED GROUND FLOOR PLAN

108/07 Proposed Ground Floor Plan
10 Knowle Drive
Prestwich

SCALE - 1:50@A3