


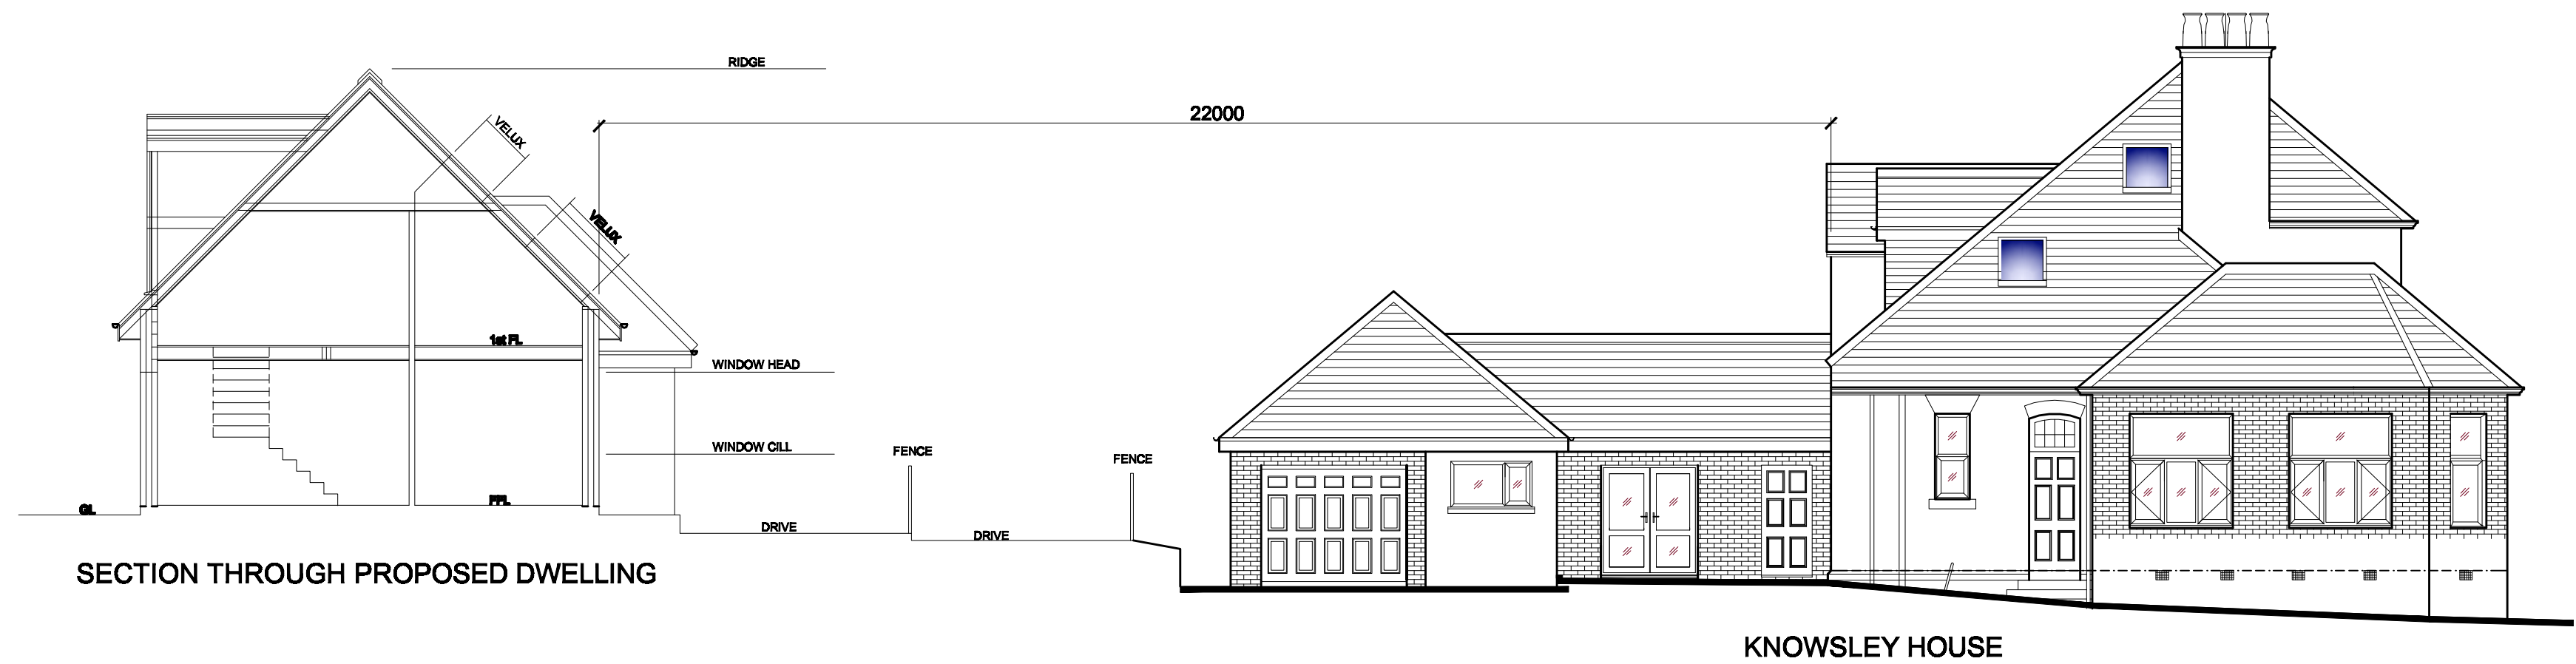

SECTION THROUGH PROPOSED DWELLING

KNOWSLEY HOUSE

NORTH - SOUTH SECTION



THE WASH HOUSE

HOUSE 1

HOUSE 2

STREET SCENE

PLANNING

A	REDRAWN	MAR23
REV	DESCRIPTION	DATE
PROPOSED DWELLINGS THE COACH HOUSE KNOWSLEY ROAD AINSWORTH BL2 5PT		
SECTION & STREET SCENE		
DRAWN	Sept '21	
SCALE	1:100	SHEET 11 A2