



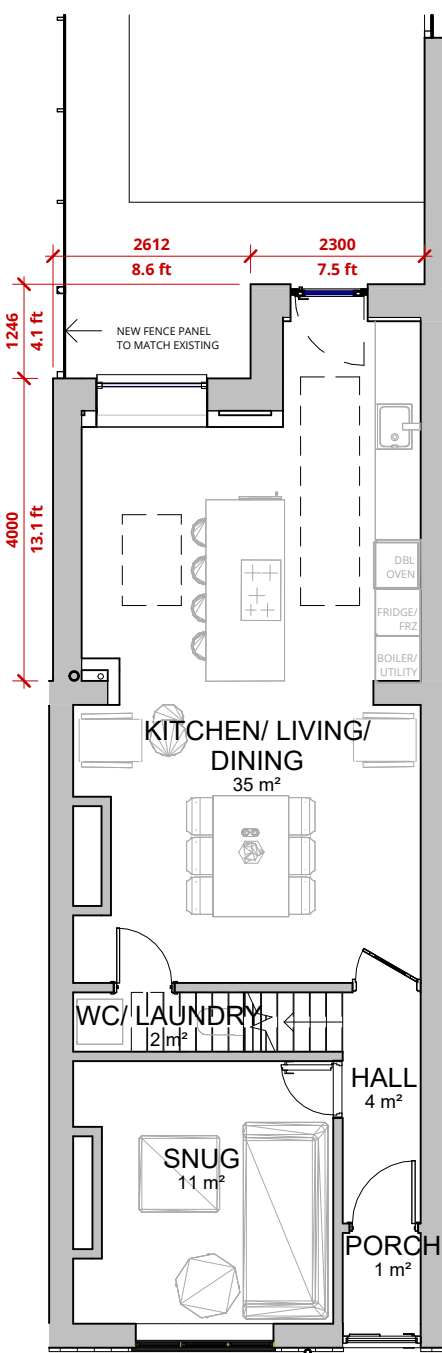


1 Proposed - GF
1 : 100

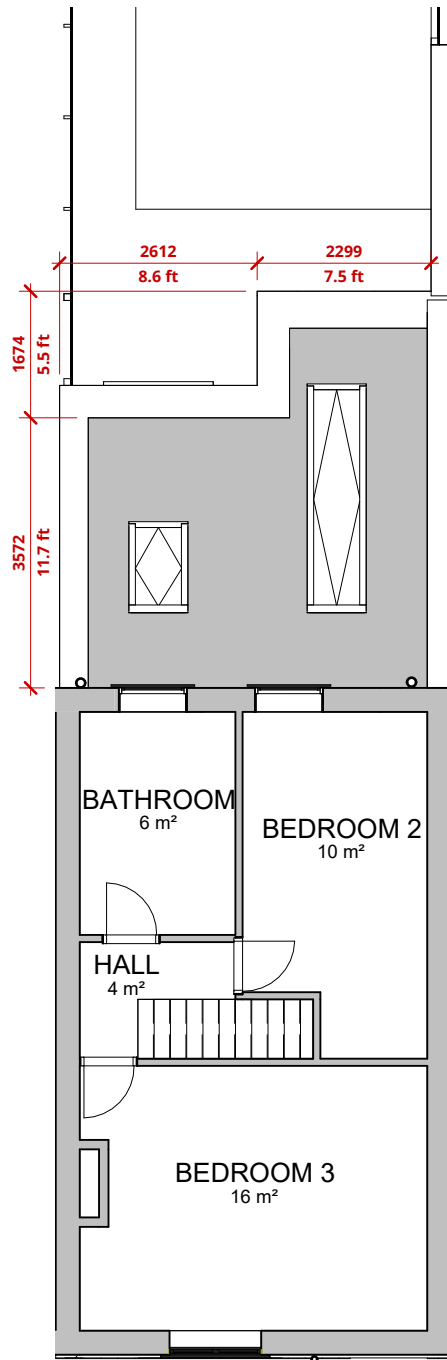


2 Proposed - FF Plan
1 : 100




3 Proposed - Front
1 : 100

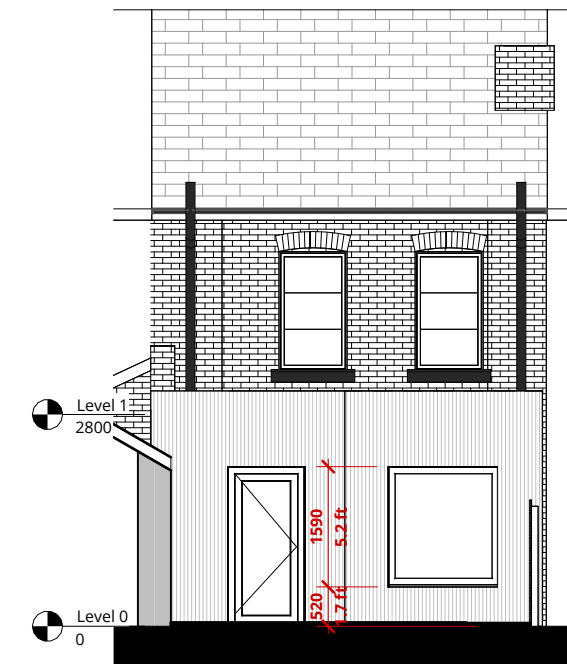


5 Proposed - Rear
1 : 100

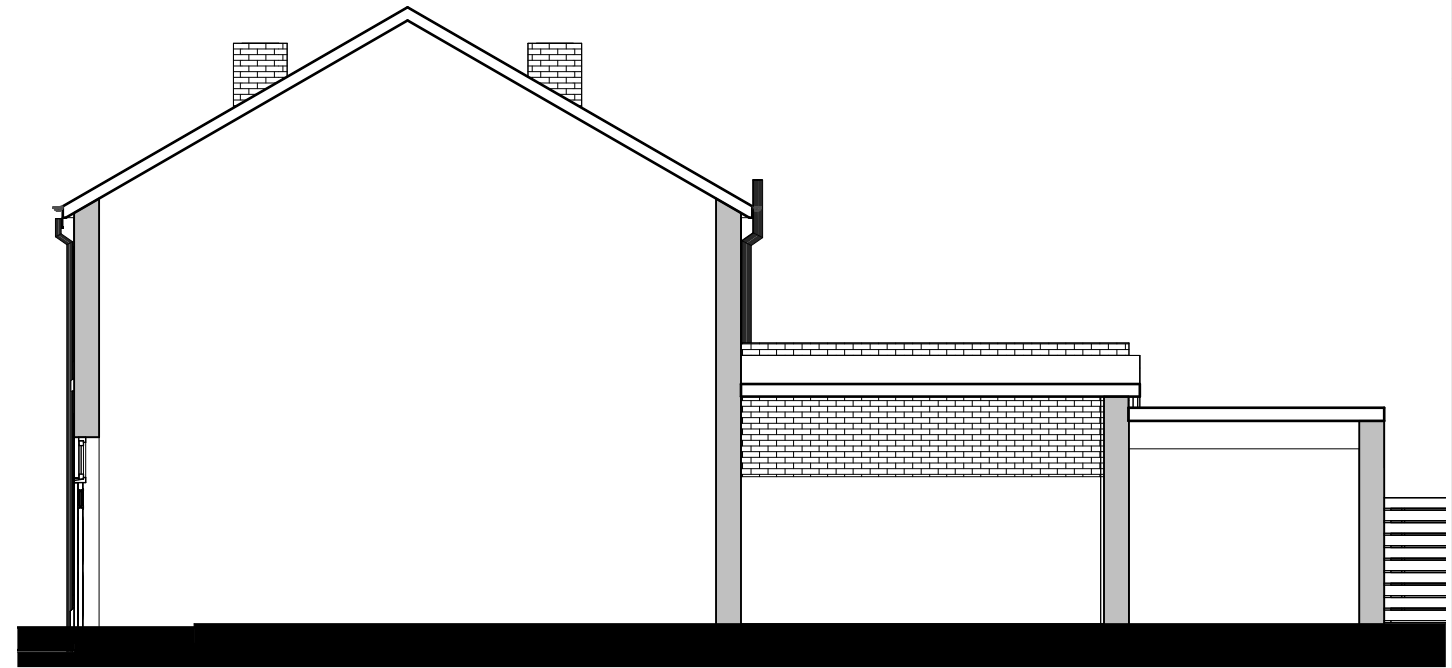

4 Side Elevation - Through 32 Laurel Street
1 : 100

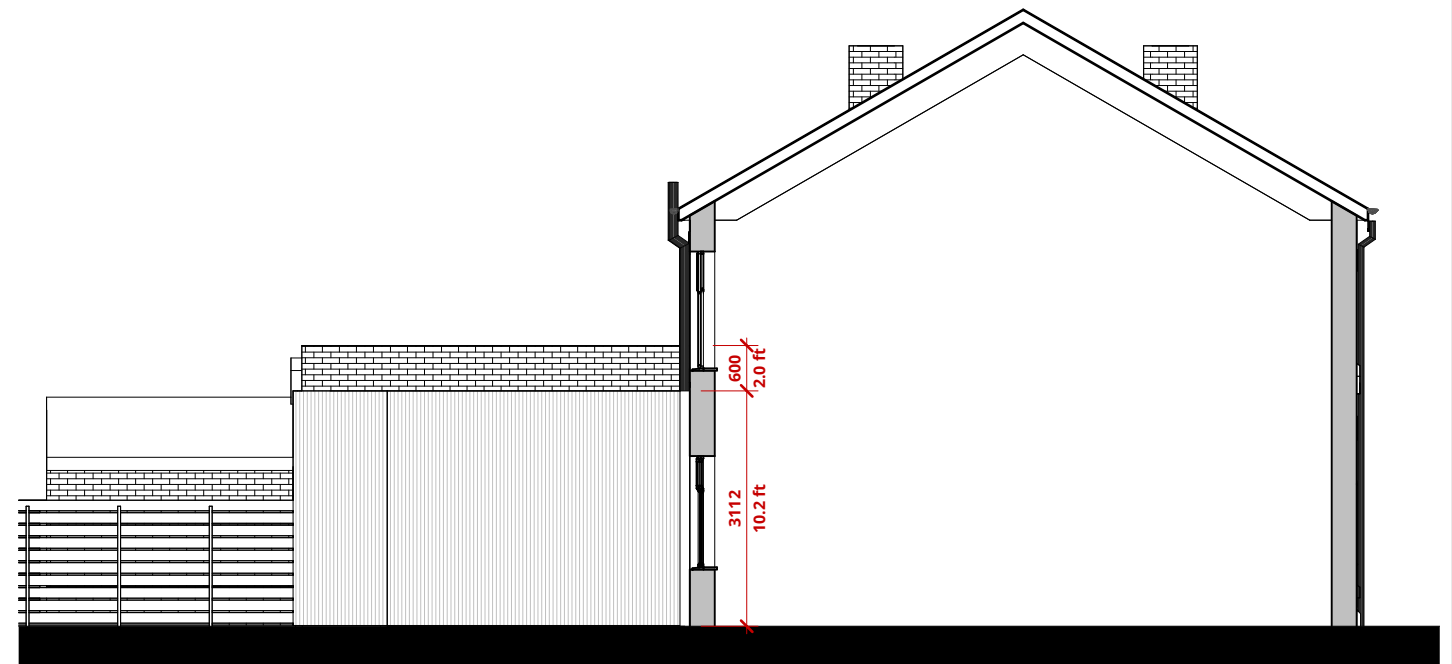

6 Side Elevation - Through 36 Laurel Street
1 : 100

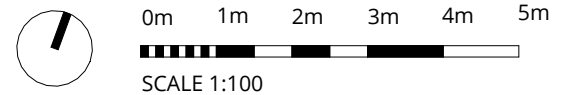

RALA SHALL HAVE NO RESPONSIBILITY FOR ANY USE MADE OF THIS DOCUMENT OTHER THAN FOR THAT WHICH IT WAS PREPARED AND ISSUED. ALL DIMENSIONS SHOULD BE CHECKED ON SITE. DO NOT SCALE FROM THIS DRAWING

ANY DRAWING ERRORS OR DIVERGENCIES SHOULD BE BROUGHT TO THE ATTENTION OF RALA AT THE ADDRESS SHOWN BELOW.

DRAWINGS SHALL BE READ IN CONJUNCTION WITH THE FOLLOWING BEFORE WORK COMMENCES:

- THE CDM DESIGN ISSUES REGISTER
- THE RALA RISK SERIES OF DRAWINGS
- THE PROJECT CDM RISK REGISTER

NOTES

P00	First Issue	RB	RB	06/05/25
P01	Planning Issue	RB	RB	15/05/25
P02	Comments from No. 36	RB	RB	20/07/25

REVISION	DESCRIPTION	DRAWN	CHECKED	DATE
----------	-------------	-------	---------	------

REVISION	DESCRIPTION	DRAWN	CHECKED	DATE
----------	-------------	-------	---------	------

CLIENT

11 Hackford Close,
Brandlesholme,
Bury,
Greater Manchester,
BL8 1XP
United Kingdom

T +44 [0]7564 361 972



PROJECT TITLE
34 Laurel Street

RDP JOB NUMBER
P0072

ISO 27001 CLASSIFICATION
Planning

DRAWING TITLE
Proposed Plans & Elevations

SCALE
@ A3

1 : 100

DATE FIRST ISSUED
28/04/25

DRAWING NO.
LST-RALA-ZZ-XX-DR-A-(PL)-0002

REVISION
P02