

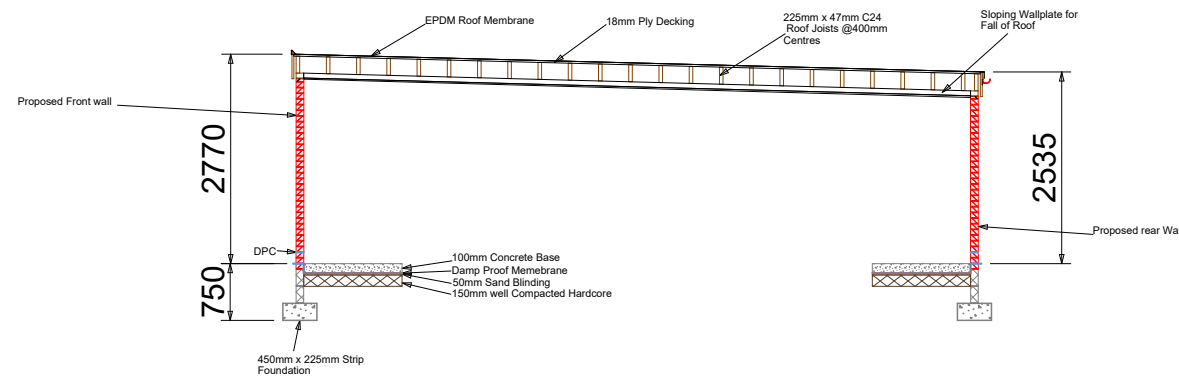
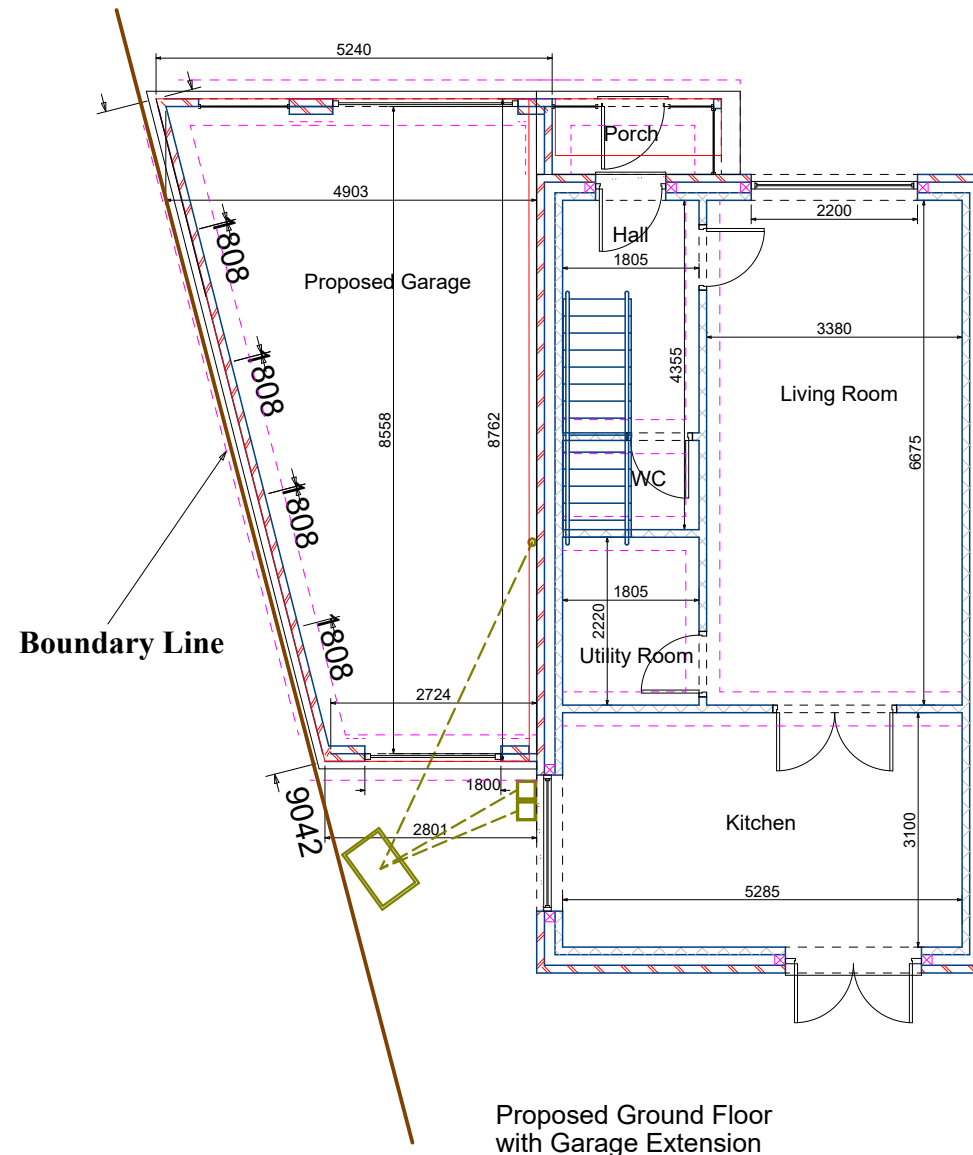


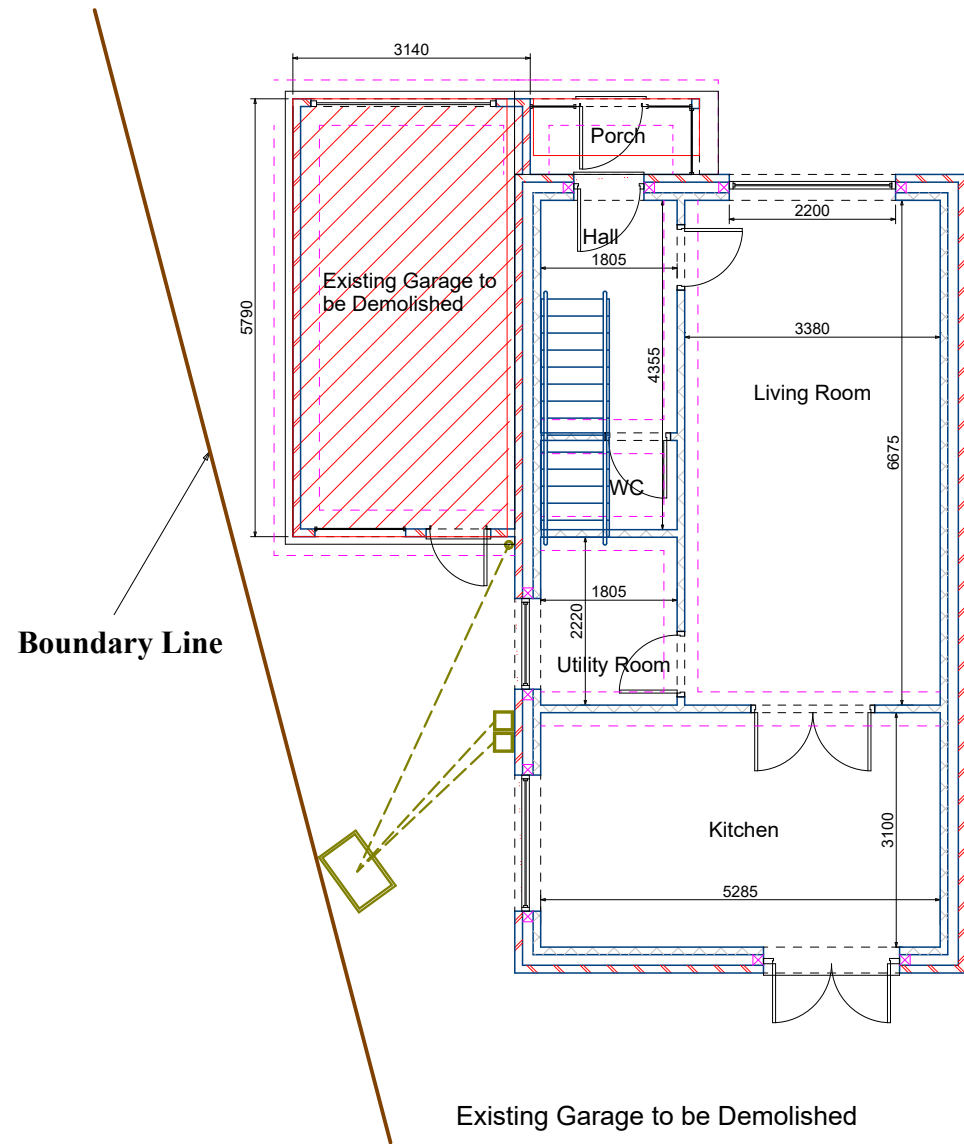

Notes
All works to be in accordance with the current Building Regulations and British Standards, and to the satisfaction of the Building Control Officer and Planning Officer where applicable.
All materials are to be used and installed in accordance with the relevant manufacturer's instructions and recommendations. The quality of any materials shall not be any lower than that defined in the relevant British Standard, or that the material has been satisfactorily assessed by an appropriate independent authority.
Do not scale off drawings.

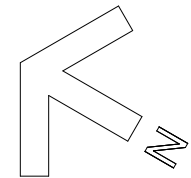

Project Description Garage Extension

26 Heaton Close
Bury
BL9 8BH

Drawing Title
Existin, Proposed, Sections

Client
Tony Kelly

Drawing No.
TK/004-2

Date: May 2026
Scale: 1:100

Drawn by: S Waddup
Checked by: S Waddup

Page Size - A3
3000 mm

2-4 Beech Street Radcliffe Manchester M26 1GH	0161 638 9811 07710 552340 mail@spectrumelec.org
--	--